


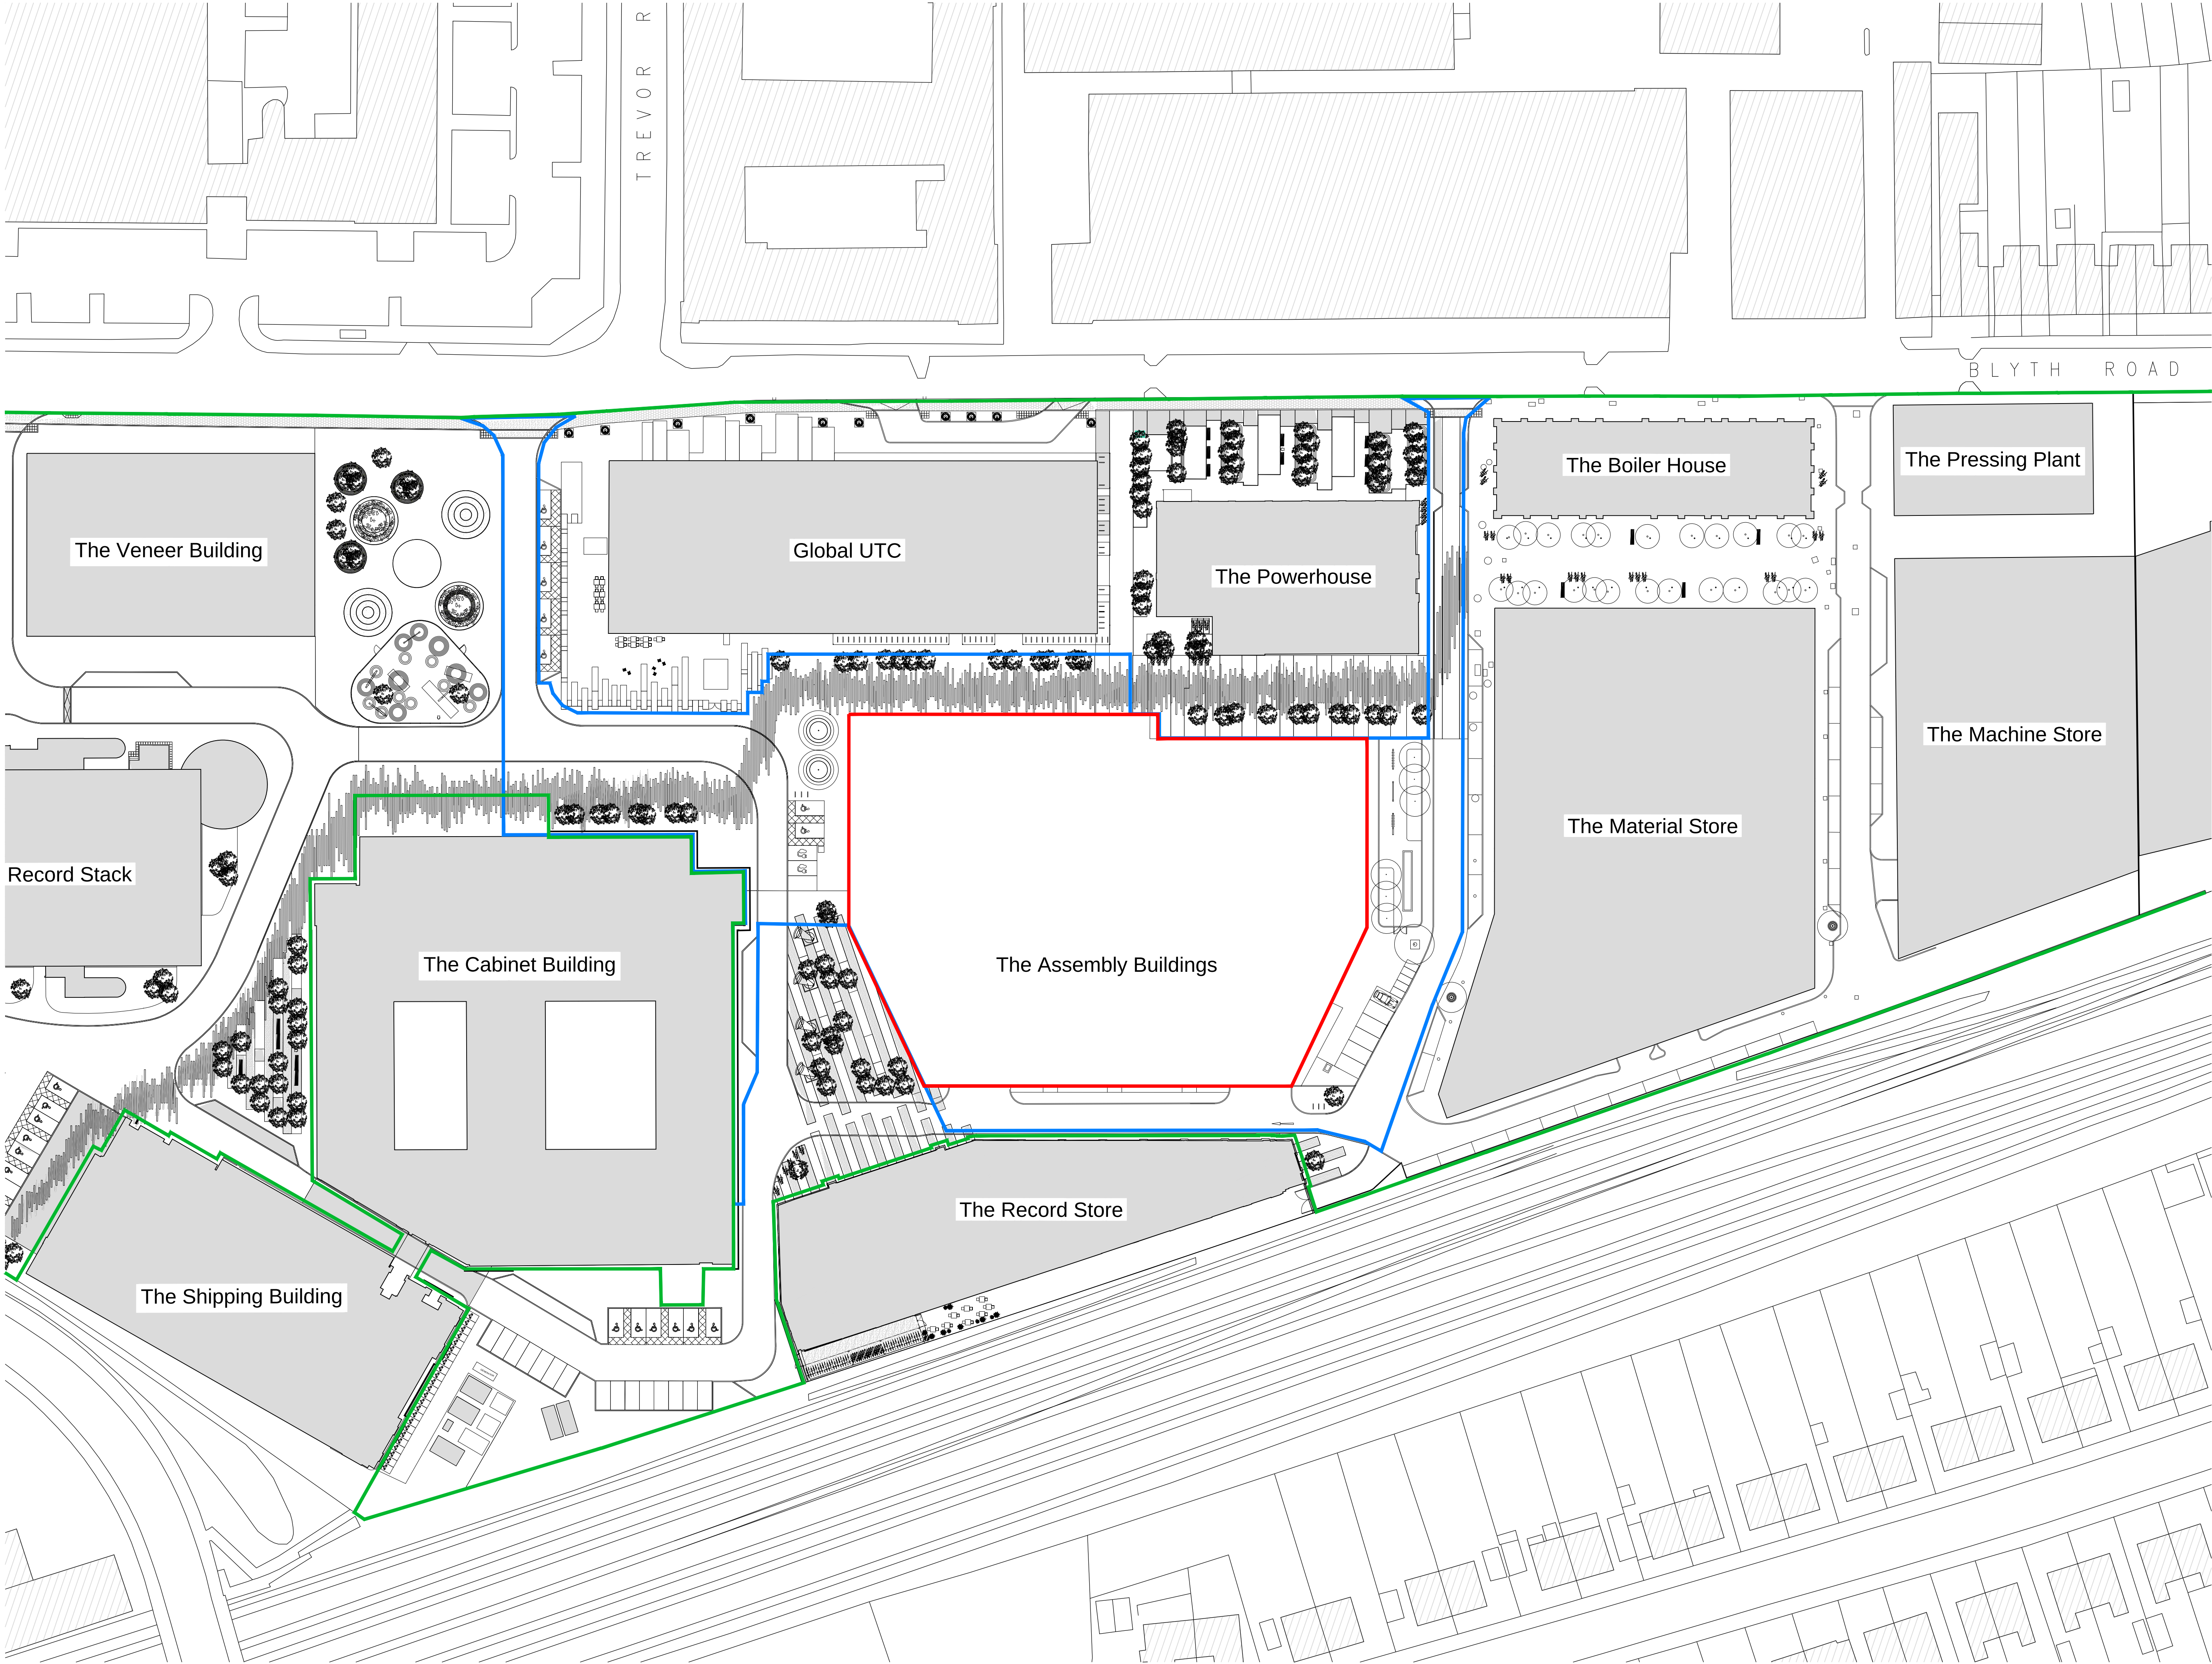

Recent revision history

#	Status	Description	Date
A	STAGE 2	ISSUED FOR PLANNING	23.03.2018
B	STAGE 2	ISSUED FOR PLANNING	23.11.2018

Notes & Legend

Contractor must verify all dimensions on site before commencing work or preparing shop drawings. Do not scale drawing.
Drawings are subject to completion of site investigation and approved inspectors review/comments on building regulations compliance assessment.

KEY

MASTERPLAN SITE BOUNDARY

LANDSCAPE AREA TO BE CONSIDERED WITH ASSEMBLY BUILDINGS APPLICATION APPLICATION BOUNDARY

ASSEMBLY BUILDINGS DEMISED LINE

Project

TOVF ASSEMBLY BUILDINGS
BLYTH ROAD, HAYES, LONDON, UB3

Client
U+I

Issuer
**WOODS
BAGOT.**

© Woods Bagot

Project number
440543

Checked
DR

Approved
DR

Size check
25mm

Sheet size
A1

Scale
1:500

Sheet title
**PROPOSED
SITE PLAN**

Sheet number
A-1000

Status
PLANNING

Revision
B