




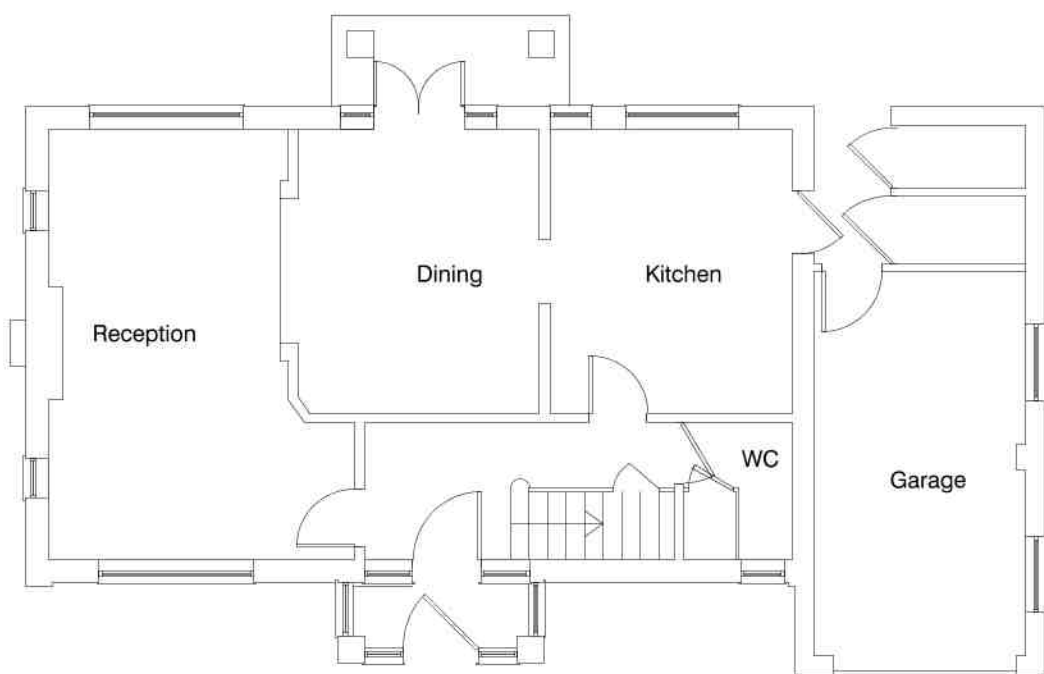


EXISTING GROUND FLOOR PLAN
1:100

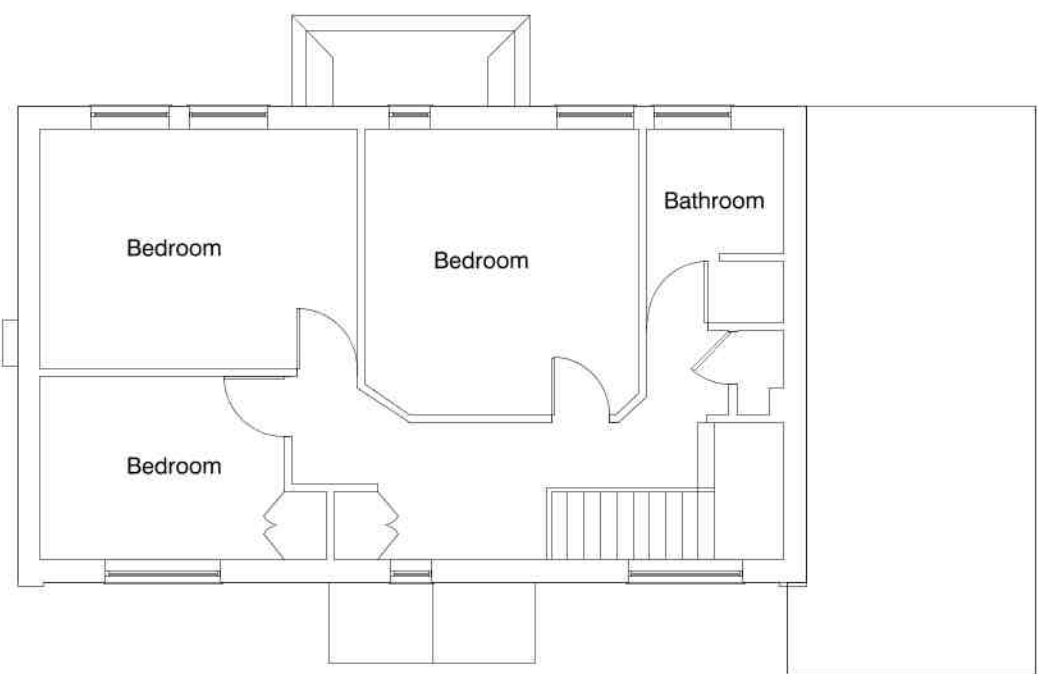


EXISTING FIRST FLOOR PLAN
1:100

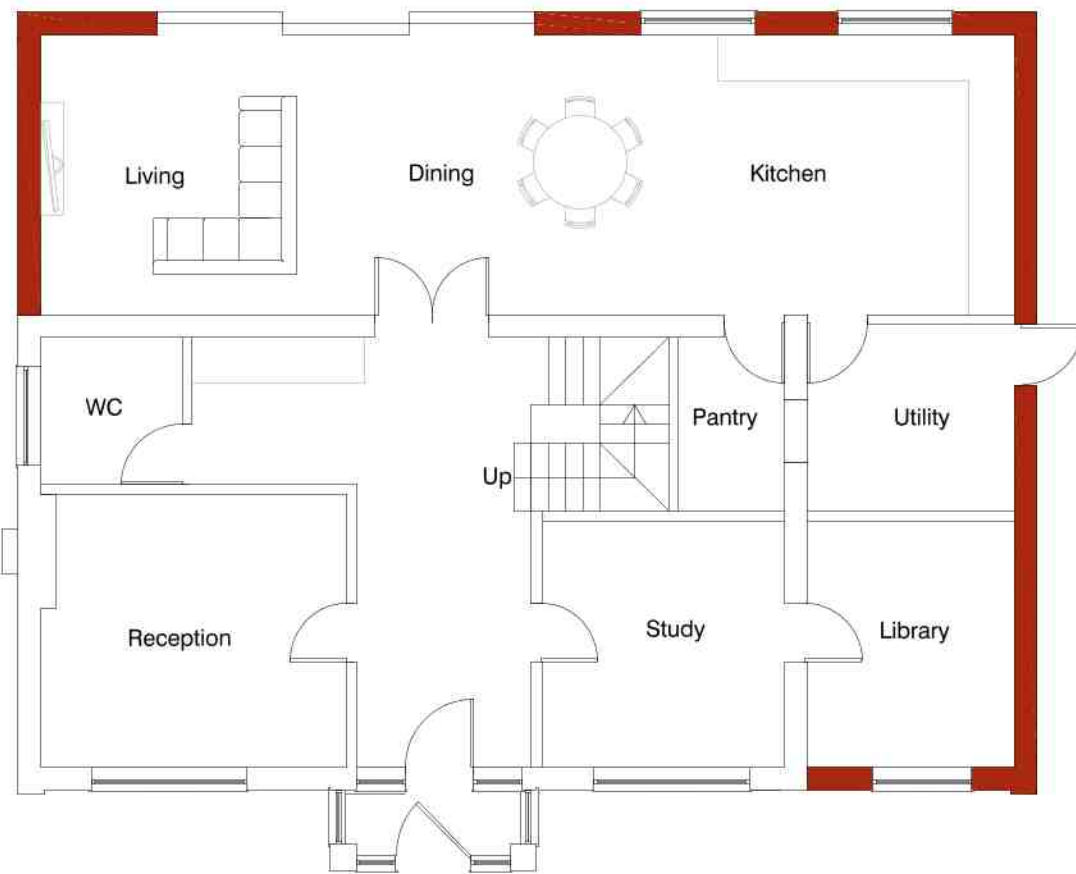

PROPOSED GROUND FLOOR PLAN
1:100

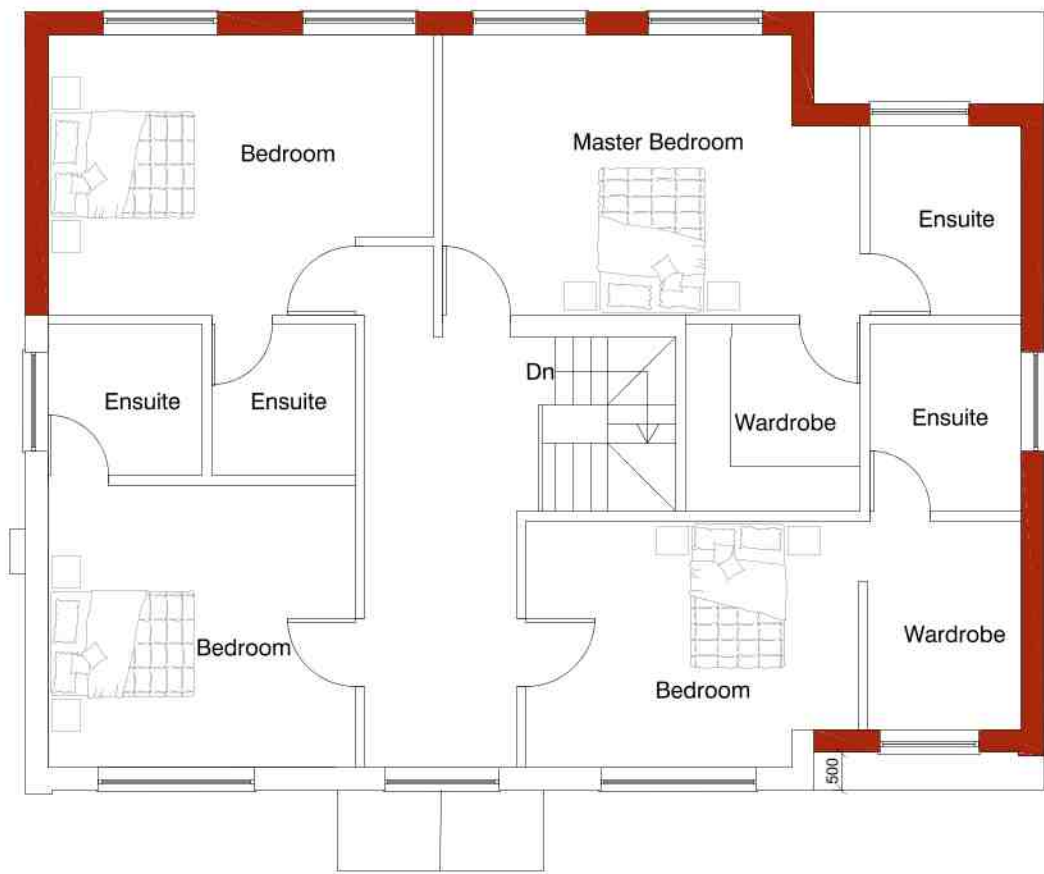


PROPOSED FIRST FLOOR PLAN
1:100

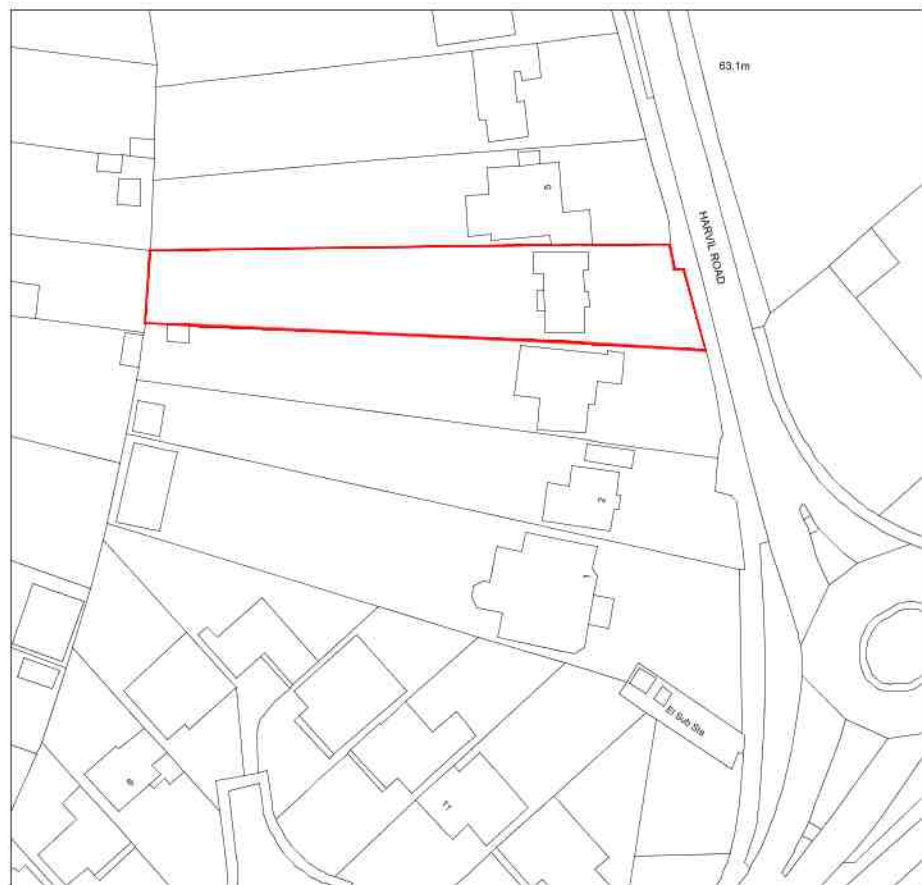

LOCATION PLAN
1:1250



EXISTING FRONT ELEVATION
1:100

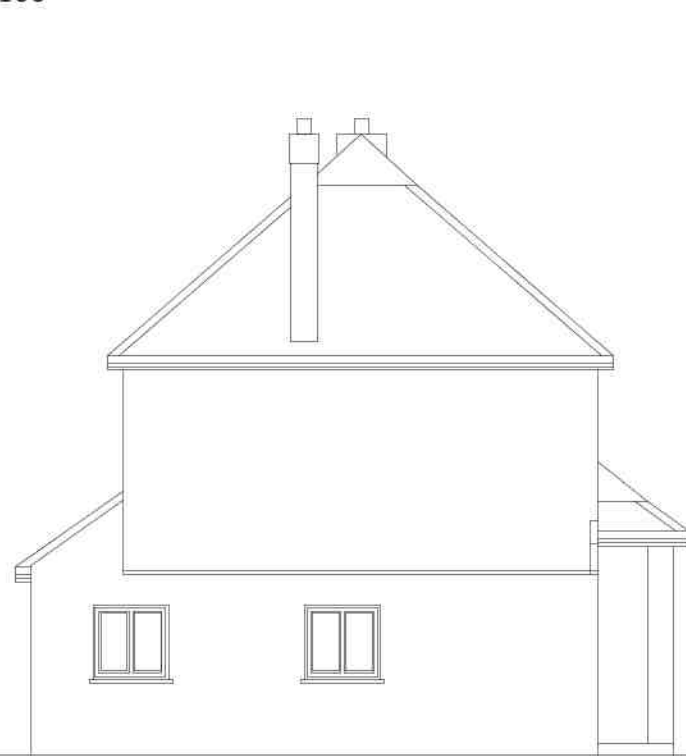

EXISTING SIDE ELEVATION
1:100



EXISTING REAR ELEVATION
1:100



EXISTING SIDE ELEVATION
1:100



PROPOSED FRONT ELEVATION
1:100




PROPOSED SIDE ELEVATION
1:100



PROPOSED SIDE ELEVATION
1:100



PROPOSED SIDE ELEVATION
1:100

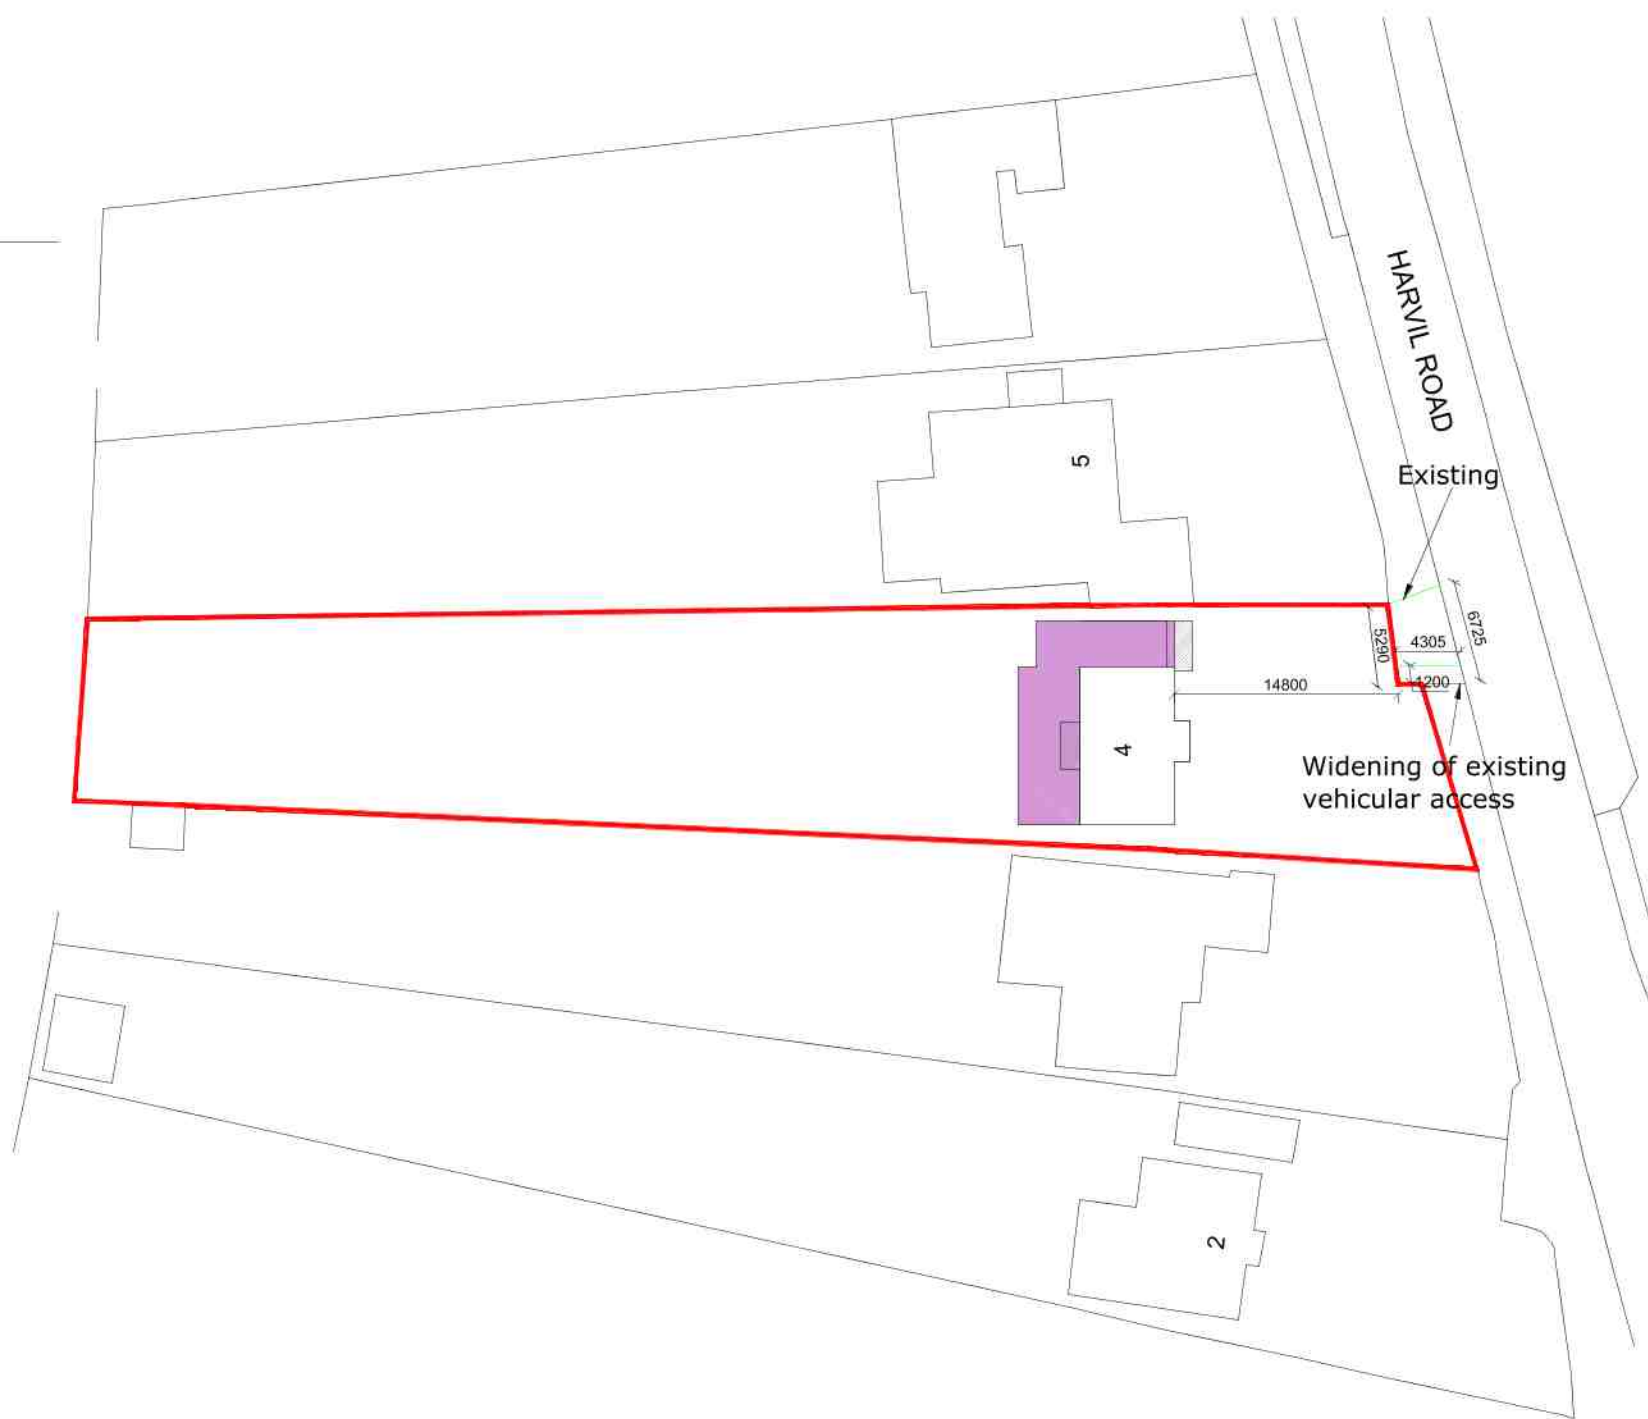

SITE PLAN
1:500

Consilio

Unit 17 and 18, 54a Cowley Mill Rd,
Uxbridge UB8 2FX

TEL:
01494932288
02039580151

EMAIL:
info@consiliotownplanning.co.uk



DISCLAIMER:

THESE ARE THE PLANNING DRAWINGS
AND SHOULD NOT BE USED FOR
STRUCTURAL CALCULATIONS OR ANY
ENGINEERING PURPOSE.

IMPORTANT NOTE:ALL

1. ALL GUTTERS, FOUNDATIONS
AND DOWN PIPES TO REMAIN
WITHIN THE BOUNDARY LINES
OF THE SUBJECT PROPERTY.
2. ALL PLANS ARE SUBJECT TO
FULL PLANS APPROVAL BY
BUILDING CONTROL, NOT
BUILDING NOTICE.

REVISION

A

DESCRIPTION

DIMENSION NOTED ON SITE PLAN

DATE

11/02/21

DESCRIPTION:

PART DOUBLE STOREY, PART
SINGLE STOREY REAR AND SIDE
EXTENSION

CLIENT / JOB ADDRESS:

MR HAYER
4 HARVIL ROAD
ICKENHAM
UB10 8AJ

DRAWING TITLE PLANNING APPLICATION

SCALE 1:100, 1:500 & 1:1250 @ A1 STATUS PA

DATE 04/12/2020 CHECKED HM

JOB.NO. 04-20-01 DRAWN SG

DWG.NO. PA-01 REVISION A

THIS DRAWING IS SUBJECT TO COPYRIGHT DO NOT REPRODUCE THIS DRAWING WITHOUT PRIOR PERMISSION FROM CONSILIO