



**Planning Appeal in respect of application for prior approval
for a proposed new telecoms installation at**

**HGN19678— Charville Lane Hillingdon Greater London UB4
8PF**

**List of drawings submitted with application The Hillingdon
London Council**


Cell reference HGN19678

Drawing No:

HGN19678_HGN302_84876_UB0925_GA_REV_C


Drawing Title

- 002 SITE LOCATION PLAN;
- 100 EXISTING SITE PLAN;
- 150 EXISTING SITE ELEVATION;
- 215 PROPOSED SITE PLAN;
- 265 PROPOSED SITE ELEVATION;

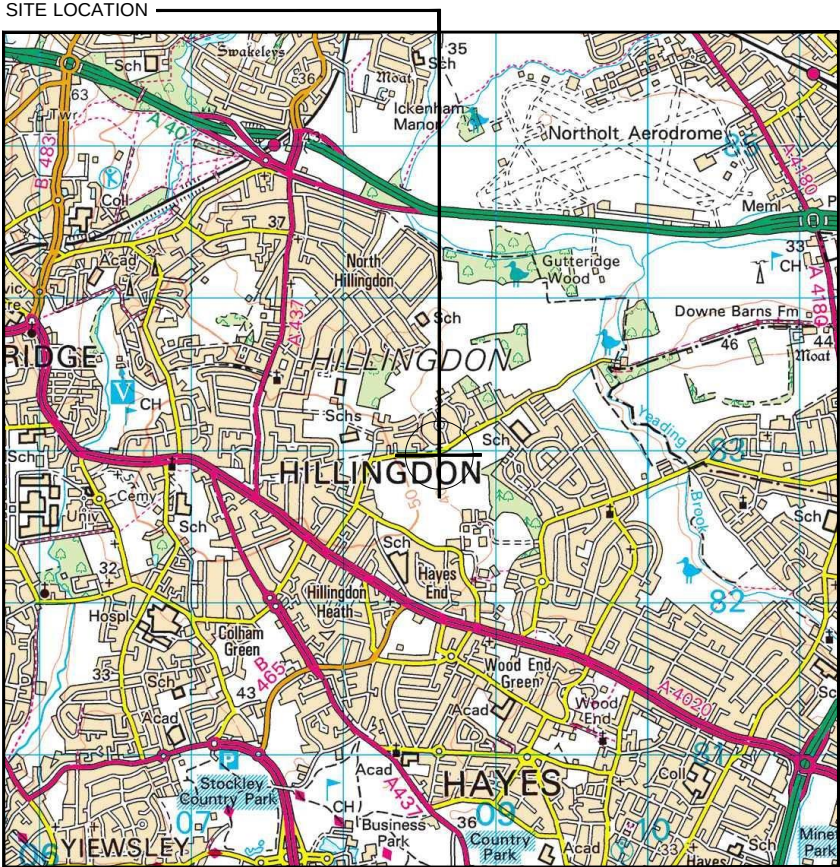


Reproduced by permission of Ordnance Survey on behalf of the Controller of Her Majesty's Stationery Office All rights reserved. © Crown Copyright licence no. 100022432

SITE AREA PLAN

 


SITE PHOTOGRAPH

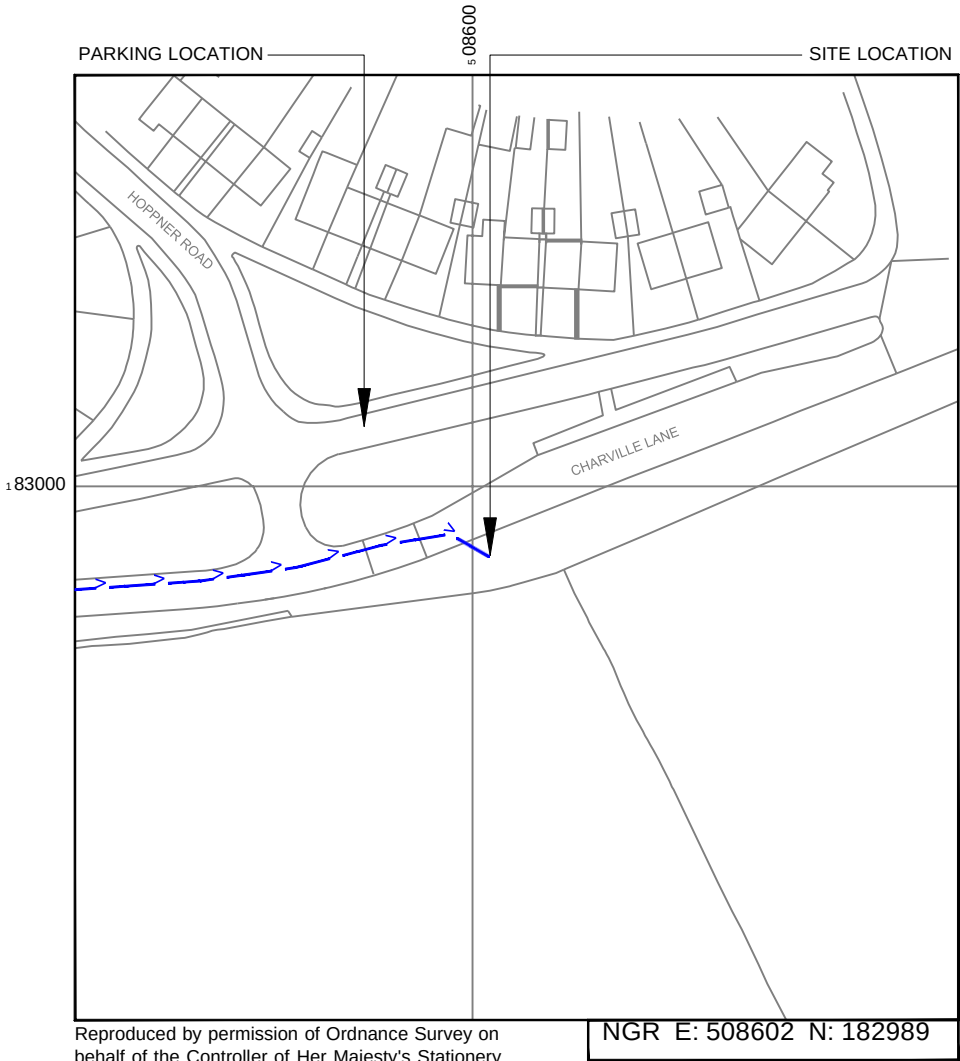

Reproduced by permission of Ordnance Survey on behalf of the Controller of Her Majesty's Stationery Office All rights reserved. © Crown Copyright licence no. 100022432

SITE LOCATION PLAN

 

GOOGLE MAPS QR CODE

GOOGLE MAPS - <https://tinyurl.com/5hdaspvk>

STREETVIEW - <https://tinyurl.com/2r8bh6hn>

- NOTES:
1. ALL DIMENSIONS IN MM UNLESS OTHERWISE NOTED.

Access Route To Site:

REV	MODIFICATION	BY	CH	DATE
C	Site Relocated 500mm due to Services	KD	GBC	11.11.21
B	Amended as per Trial Hole	EM	GBC	26.10.21
A	Issued for Planning	OG	RWB	08.10.21

**CK Hutchison
Networks (UK)
Limited**

Great Brighams Mead,
Vastern Road, Reading,
Berkshire, England,
RG1 8DJ

Design Consultant & Principal Contractor:



Great British Communications
Lapwing House, Block 3 Forward Point,
Ton House Lane, Widnes, Cheshire, WA8 0SL
t. 44 (0)151 420 4128
www.gbcservices.co.uk

Site Name: **CHARVILLE LANE ESTATE**

3UK Nominal ID: **HGN19678**

Address: **CHARVILLE LANE
HILLINGDON
GREATER LONDON
UB4 8PF**

Title: **002 SITE LOCATION PLAN**


Project: **UNILATERAL SW**

Purpose of Issue: **PLANNING**

MBNL/TM/H3G Cell ID: **HGN302/84876/UB0925**

Drawing No: **HGN19678_HGN302_84876_UB0925_GA_REV_C**

Issue: **C**

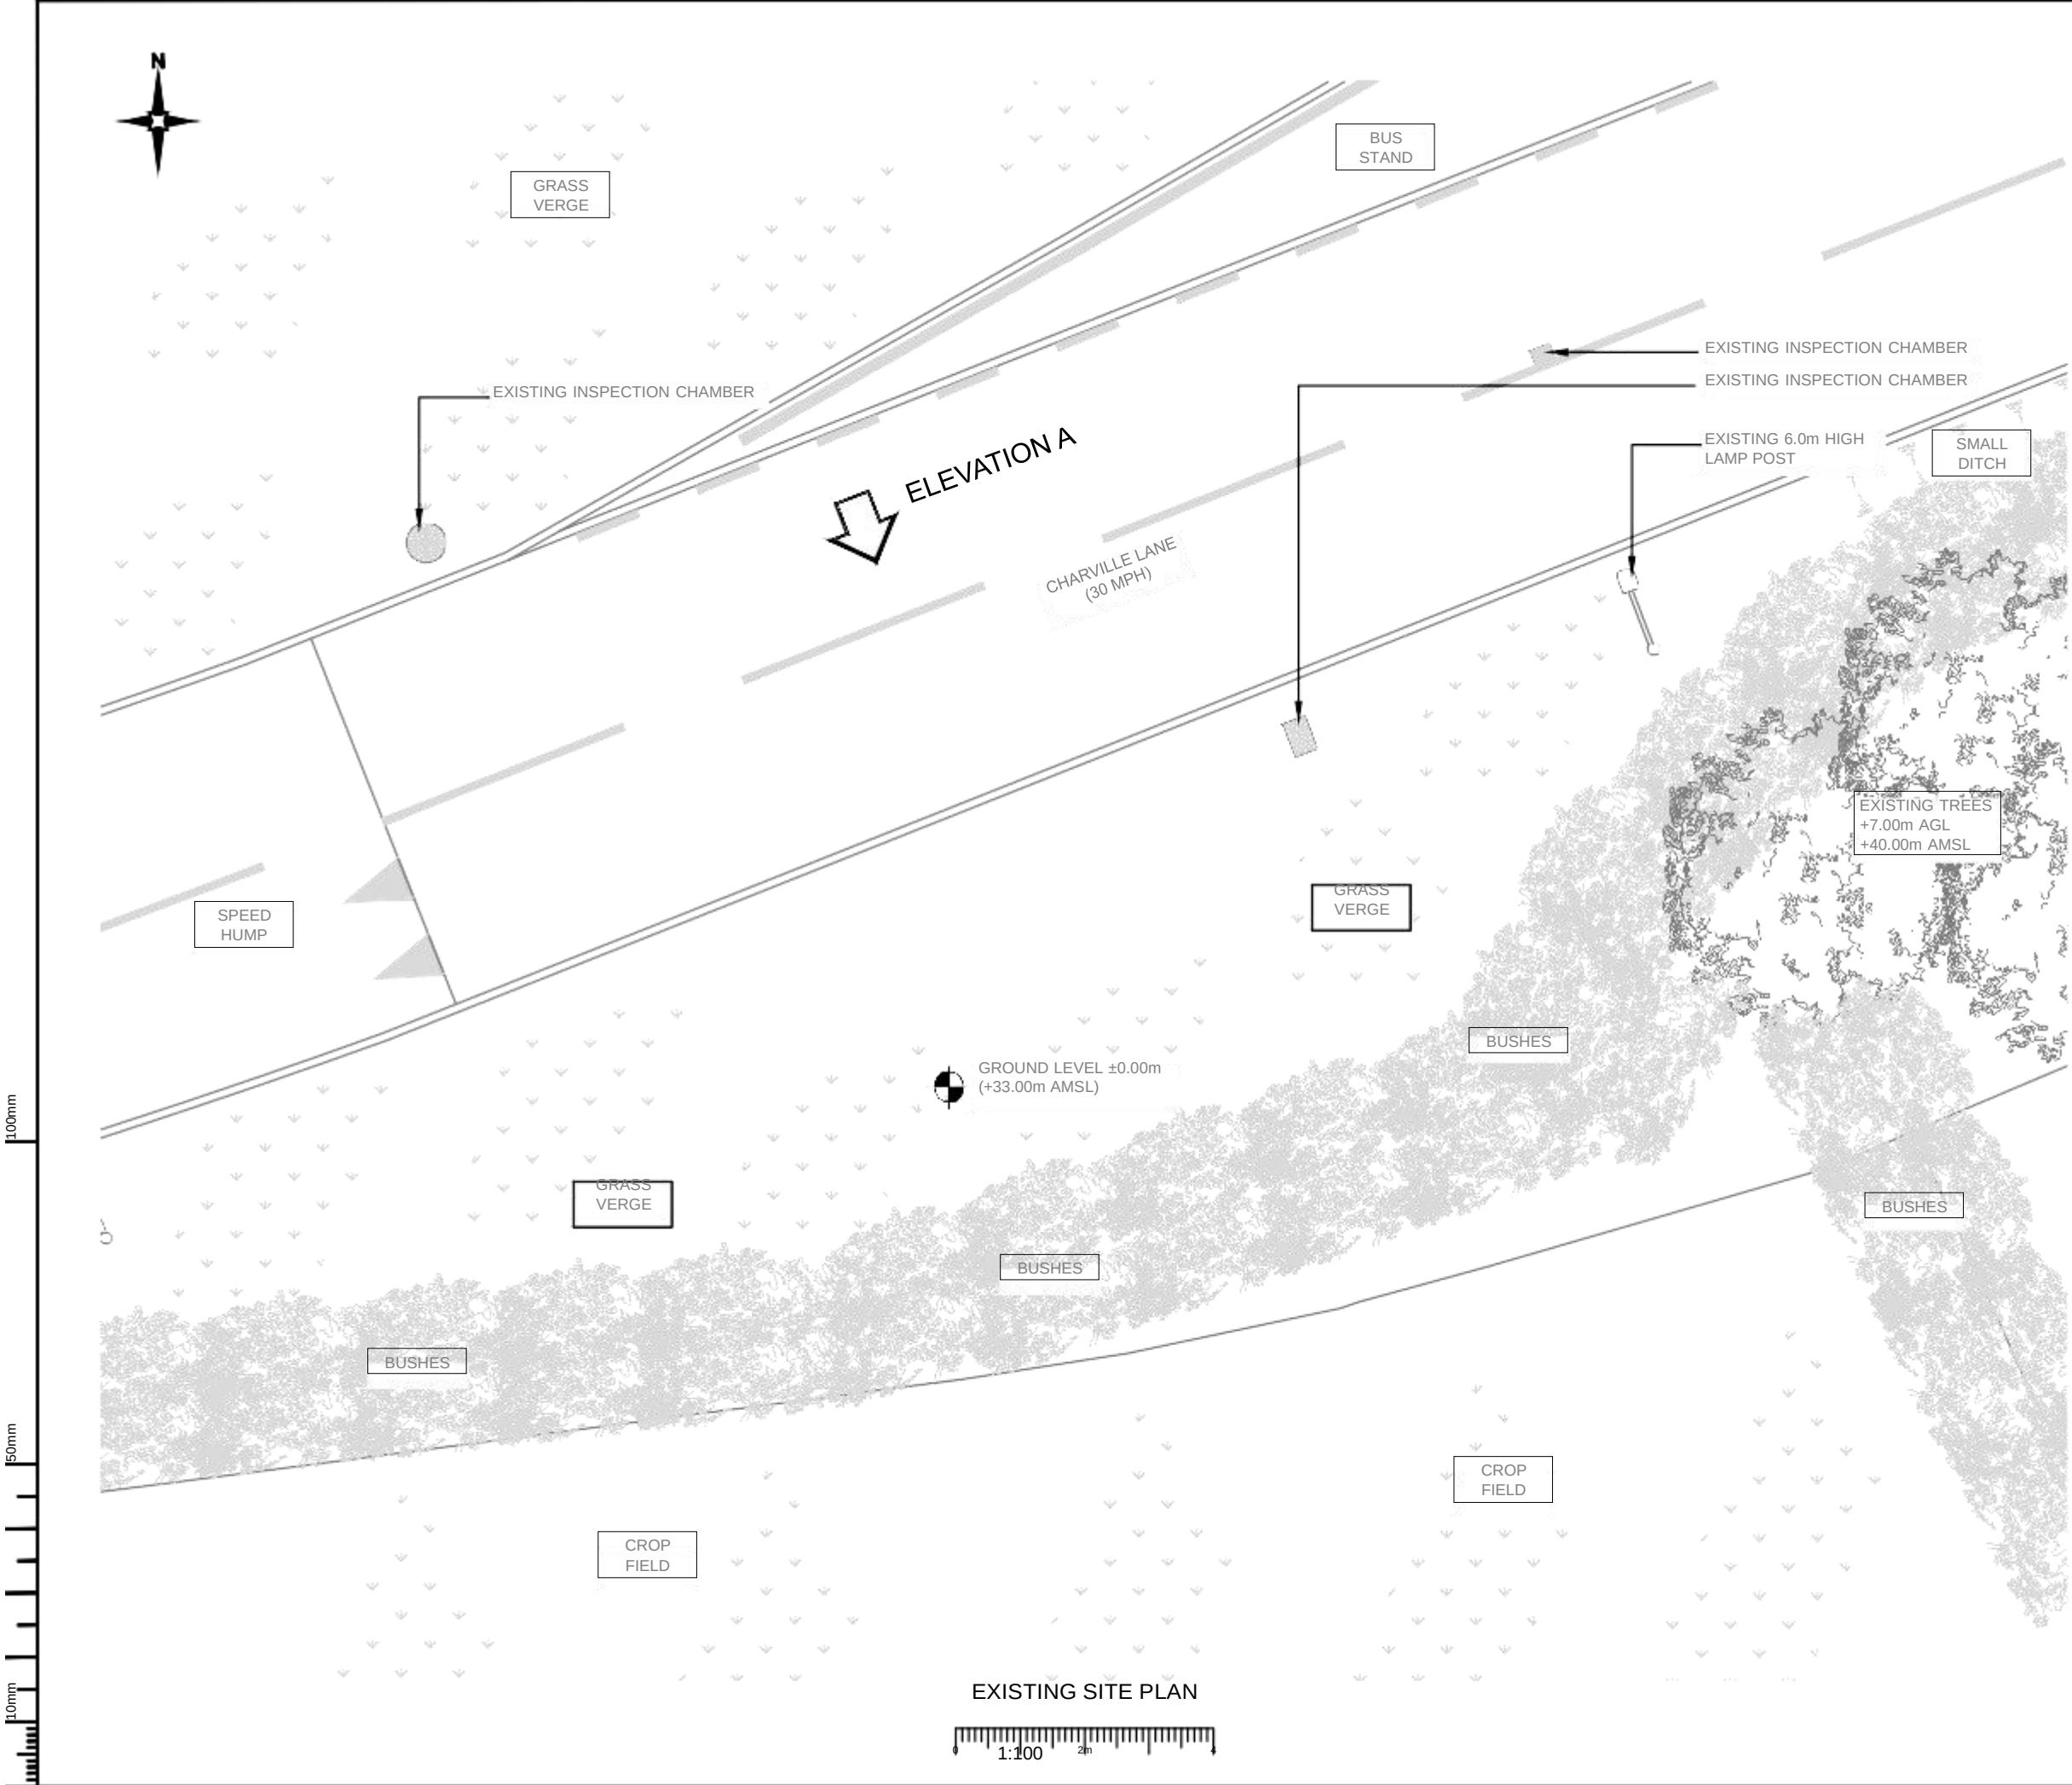

- NOTES:
1. ALL DIMENSIONS IN MM UNLESS OTHERWISE NOTED.

REV	MODIFICATION	BY	CH	DATE
C	Site Relocated 500mm due to Services	KD	GBC	11.11.21
B	Amended as per Trial Hole	EM	GBC	26.10.21
A	Issued for Planning	OG	RWB	08.10.21

**CK Hutchison
Networks (UK)
Limited**
Great Brighams Mead,
Vastern Road, Reading,
Berkshire, England,
RG1 8DJ



Great British Communications
Lodding House, Block J, Forward Point,
Ten House Lane, Marnes, Cheshire, M45 0SL
t. 44 (0)151 420 4128
www.gbcommunications.co.uk

Site Name: **CHARVILLE LANE ESTATE**

UK Nominal ID: **HGN19678**

Address: **CHARVILLE LANE
HILLINGDON
GREATER LONDON
UB4 8PF**

Title: **100 EXISTING SITE PLAN**

Project: **UNILATERAL SW**

Purpose of Issue: **PLANNING**

MBNL/TM/H3G Cell ID: **HGN302/84876/UB0925**

Drawing No: **HGN19678_HGN302_84876_UB0925_GA_REV_C**

Issue: **C**


100mm

150mm

10mm



EXISTING ELEVATION A

 

- NOTES:
- ALL DIMENSIONS IN MM UNLESS OTHERWISE NOTED.

C	Site Relocated 500mm due to Services	KD	GBC	11.11.21
B	Amended as per Trial Hole	EM	GBC	26.10.21
A	Issued for Planning	OG	RWB	08.10.21
REV	MODIFICATION	BY	CH	DATE

CK Hutchison
Networks (UK)
Limited

Great Brighams Mead,
Vastern Road, Reading,
Berkshire, England,
RG1 8DJ

Design Consultant & Principal Contractor:



Great British Communications
Lapwing House, Block 3 Forward Point,
Ton House Lane, Widnes, Cheshire, WA8 0SL
t. 44 (0)151 420 4128
www.gbcservices.co.uk

Site Name:
CHARVILLE LANE ESTATE

3UK Nominal ID:
HGN19678

Address:
CHARVILLE LANE
HILLINGDON
GREATER LONDON
UB4 8PF

Title:
150 EXISTING SITE ELEVATION


Project:
UNILATERAL SW

Purpose of Issue:
PLANNING

MBNL/TM/H3G Cell ID:
HGN302/84876/UB0925

Drawing No:
HGN19678_HGN302_84876_UB0925_GA_REV_C


Issue:
C

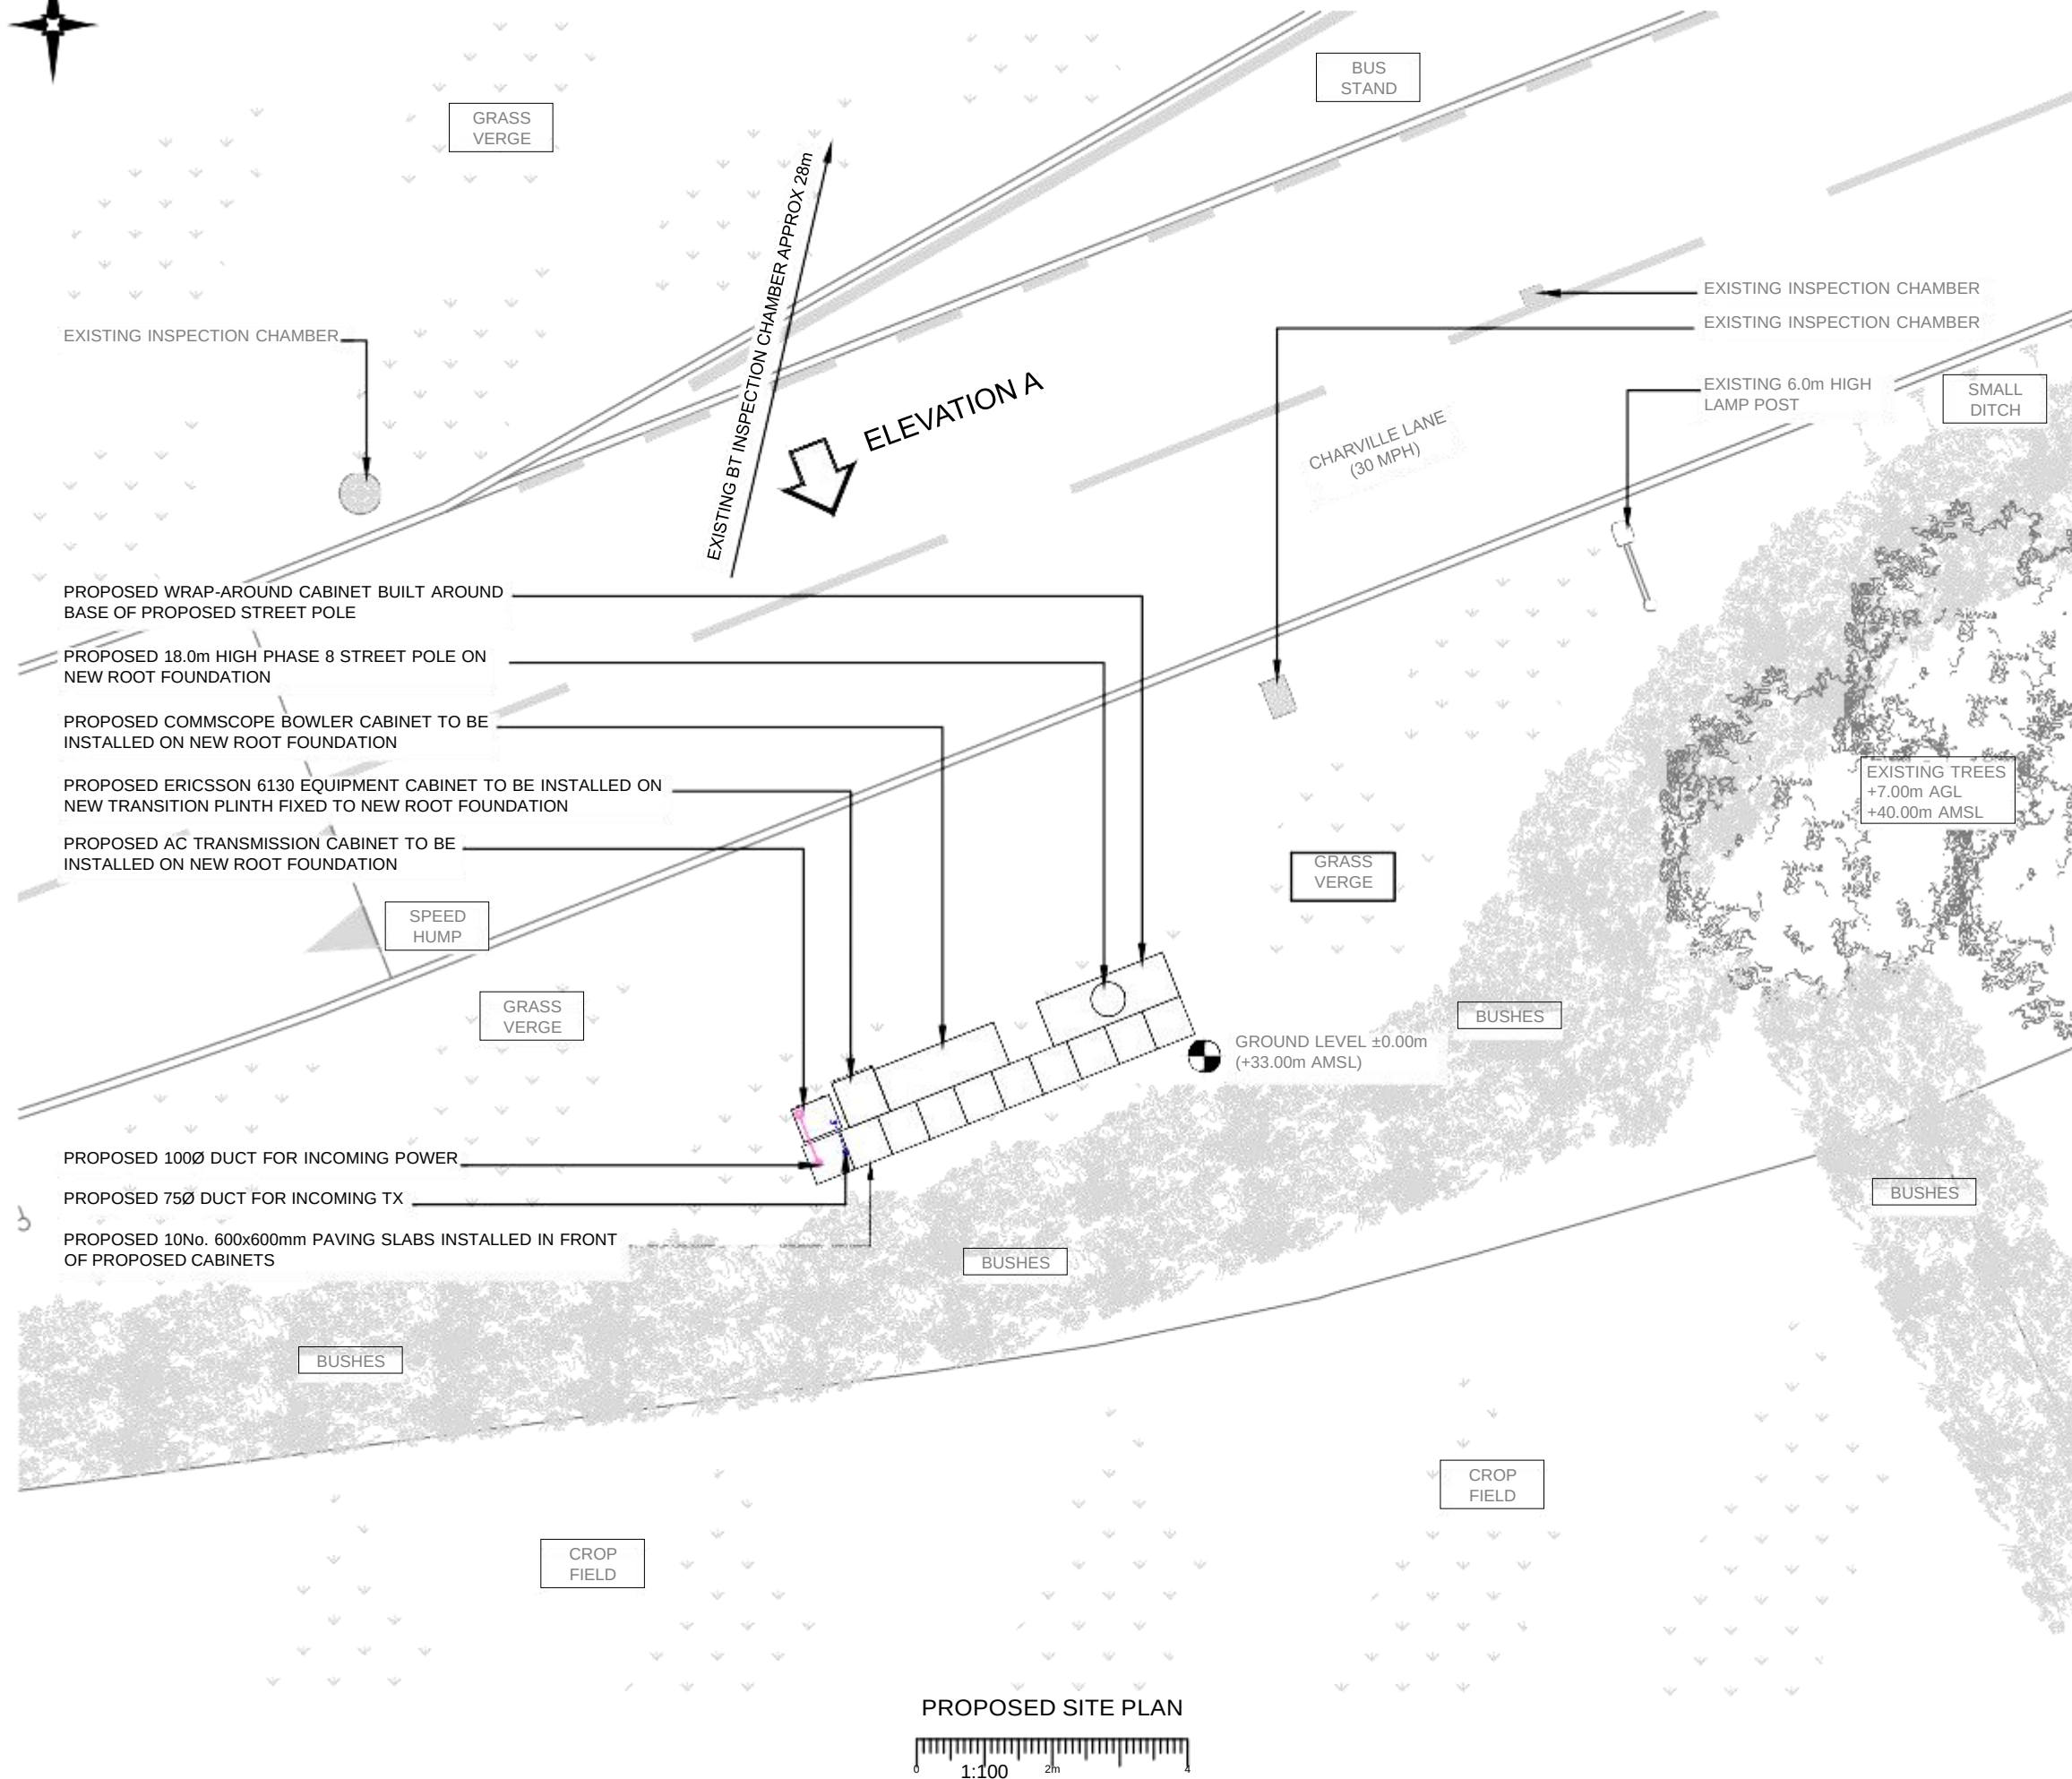


1. ALL DIMENSIONS IN MM UNLESS OTHERWISE NOTED.

C	Site Relocated 500mm due to Services	KD	GBC	11.11.21
B	Amended as per Trial Hole	EM	GBC	26.10.21
A	Issued for Planning	OG	RWB	08.10.21
REV	MODIFICATION	BY	CH	DATE

Design Consultant & Principal Contractor:

 

Drawing No:	Issue:
HGN19678 HGN302 84876 UB0925 GA_REV_C	C

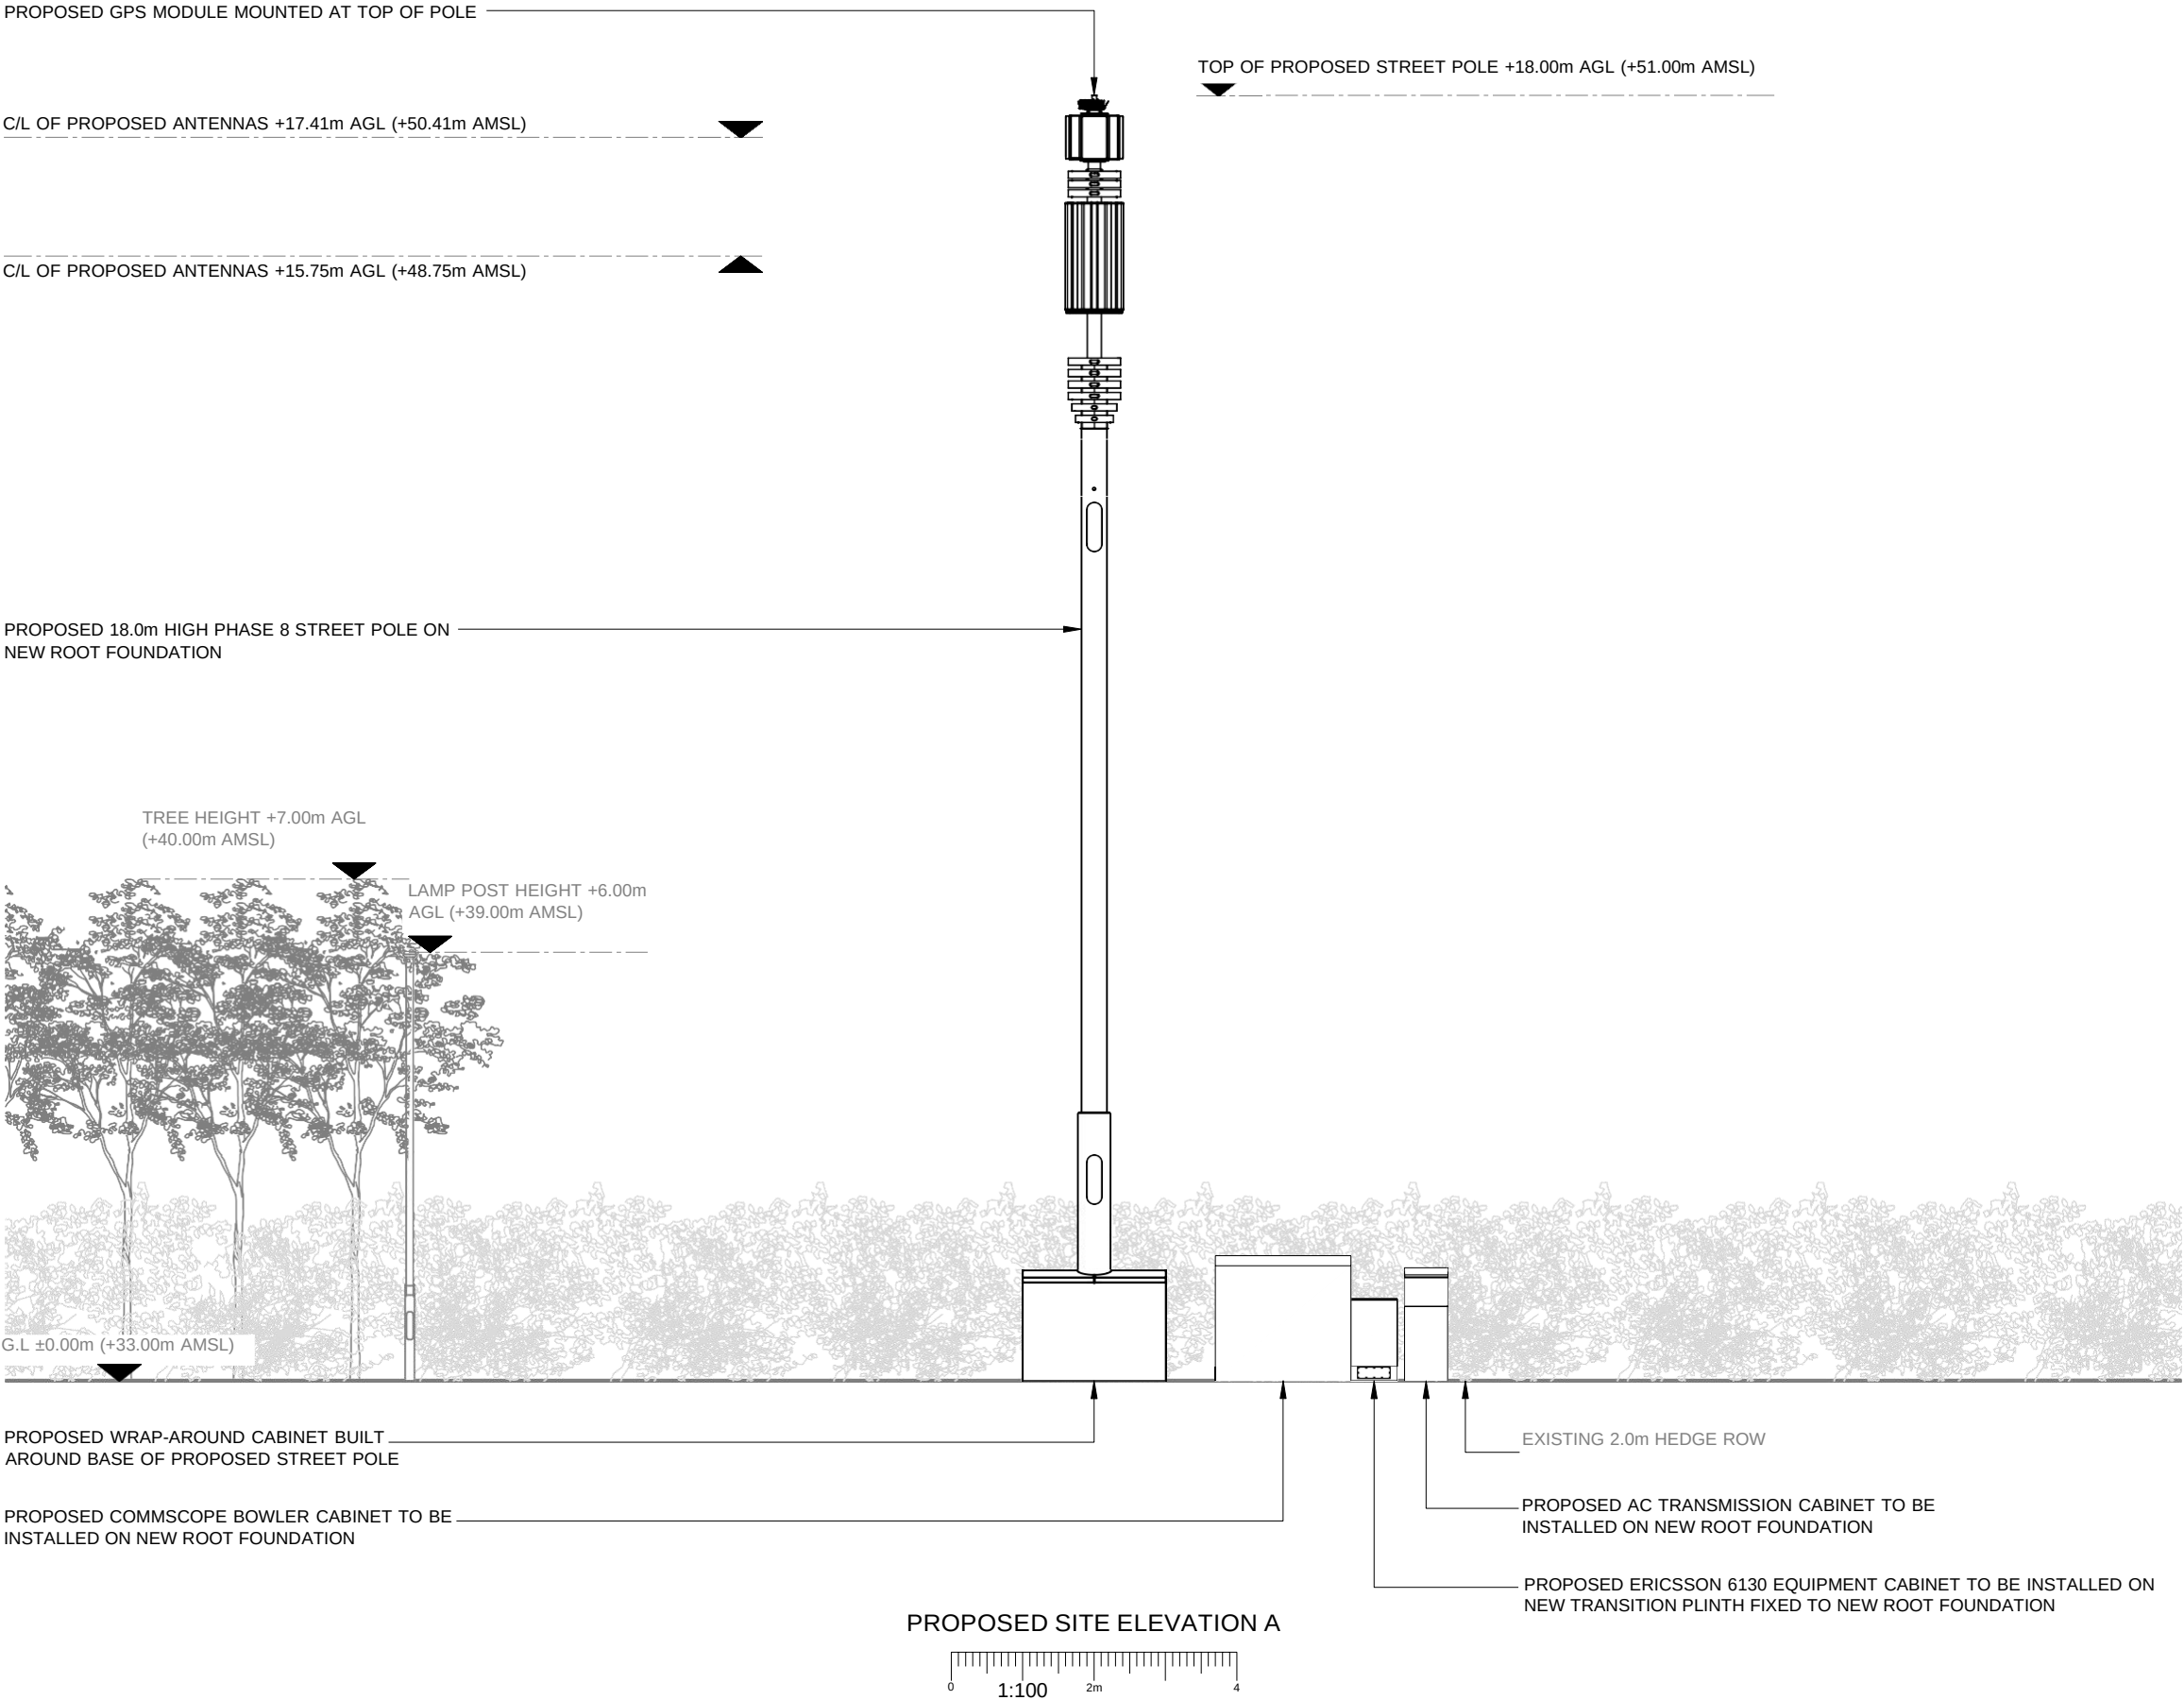

- NOTES:
- ALL DIMENSIONS IN MM UNLESS OTHERWISE NOTED.

REV	MODIFICATION	BY	CH	DATE
C	Site Relocated 500mm due to Services	KD	GBC	11.11.21
B	Amended as per Trial Hole	EM	GBC	26.10.21
A	Issued for Planning	OG	RWB	08.10.21

**CK Hutchison
Networks (UK)
Limited**

Great Brighams Mead,
Vastern Road, Reading,
Berkshire, England,
RG1 8DJ

Design Consultant & Principal Contractor:

GBC

Great British Communications
Lapwing House, Block 3 Forward Point,
Ton House Lane, Widnes, Cheshire, WA8 0SL
t. 44 (0)151 420 4128
www.gbcservices.co.uk

Site Name:
CHARVILLE LANE ESTATE

3UK Nominal ID:
HGN19678

Address:
**CHARVILLE LANE
HILLINGDON
GREATER LONDON
UB4 8PF**

Title:
265 PROPOSED SITE ELEVATION

Project:
UNILATERAL SW

Purpose of Issue:
PLANNING

MBND/TM/H3G Cell ID:
HGN302/84876/UB0925

Drawing No:
HGN19678_HGN302_84876_UB0925_GA_REV_C

Issue:
C