


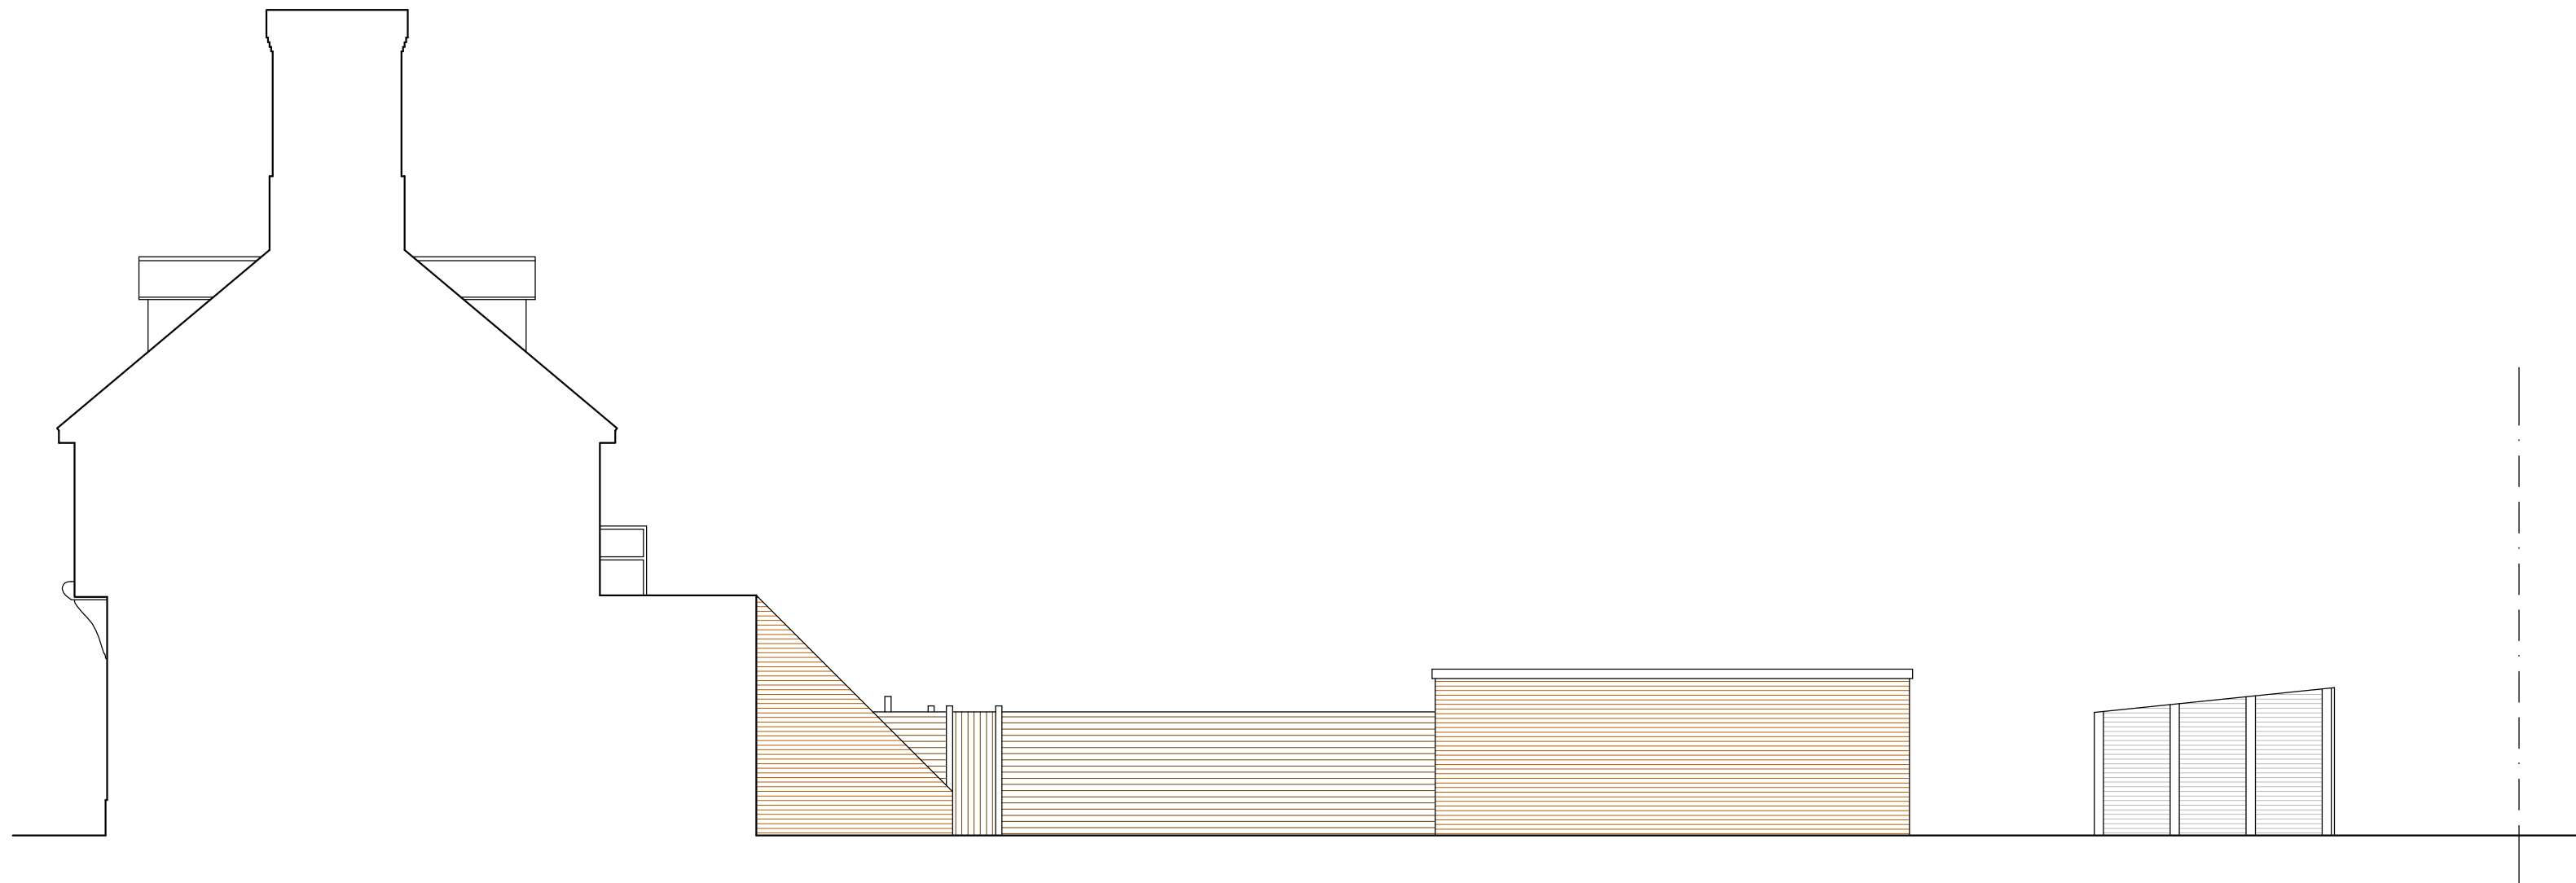


EAST ELEVATION



WEST ELEVATION

EXISTING ELEVATIONS 2

103 Hillingdon Hill, Uxbridge, UB10 0JQ

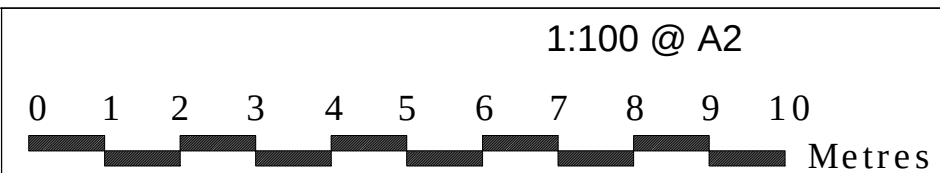

THE GILLETT MACLEOD PARTNERSHIP
Chartered Architects & Town Planning Consultants
1 High Road Old Eastcote Pinner Middlesex HA5 2EW tel. 0208 868 1333

Drg. No. 15/2945/7
Scale 1:100
Date 10/11/15
Drawn by A.Razick

REVISION

drawn by
C