



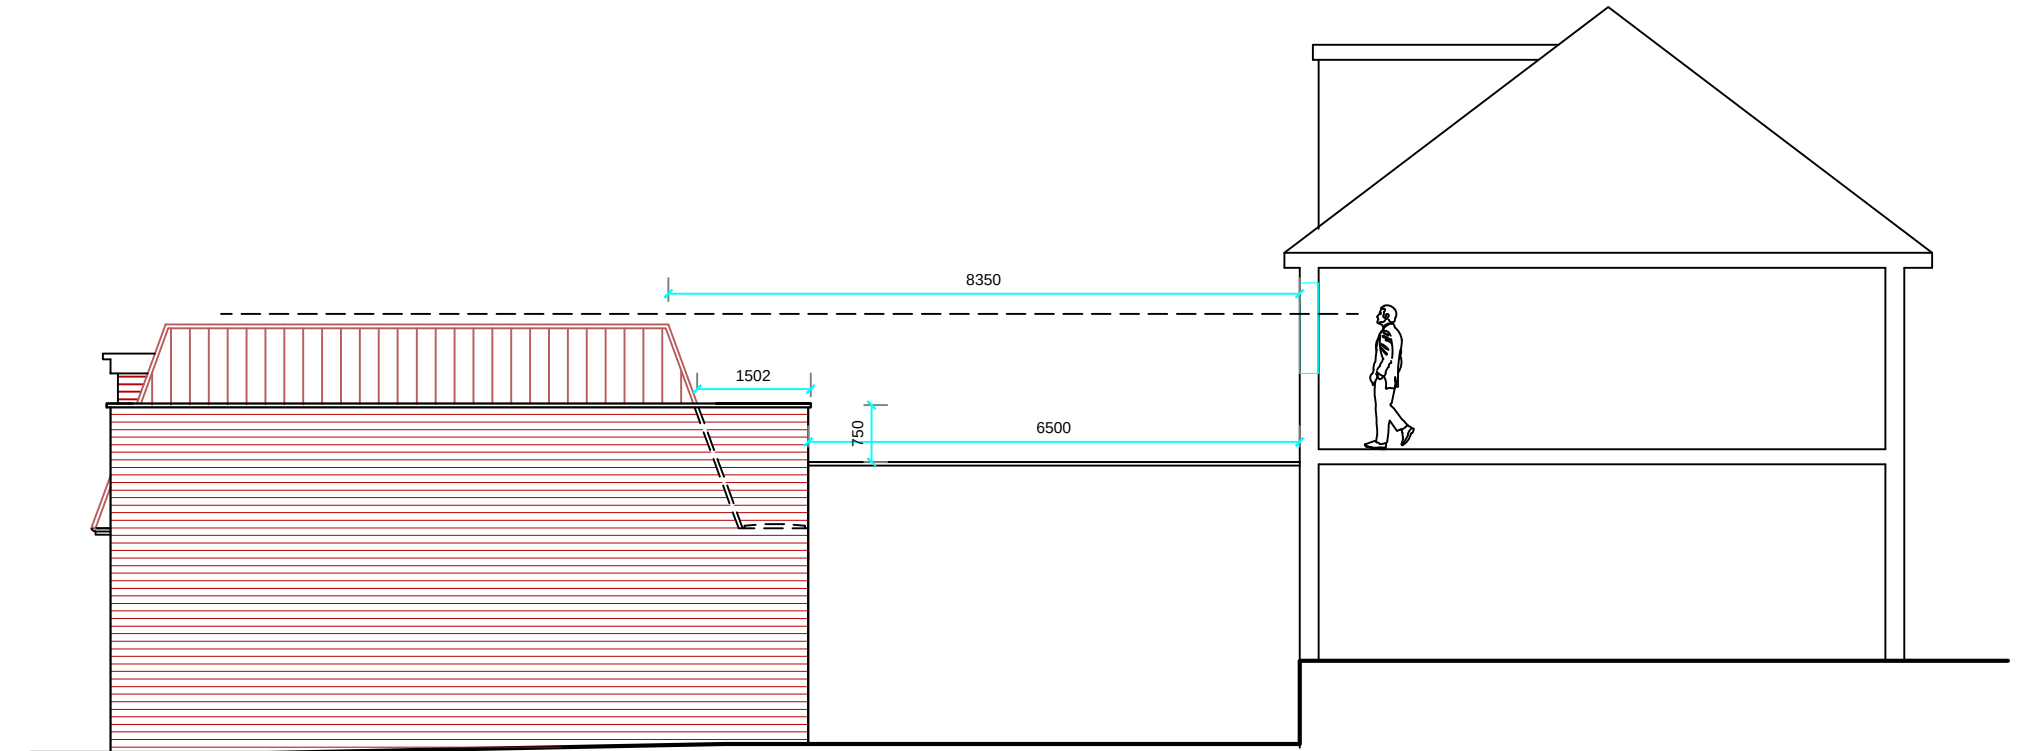


SOUTH EAST ELEVATION

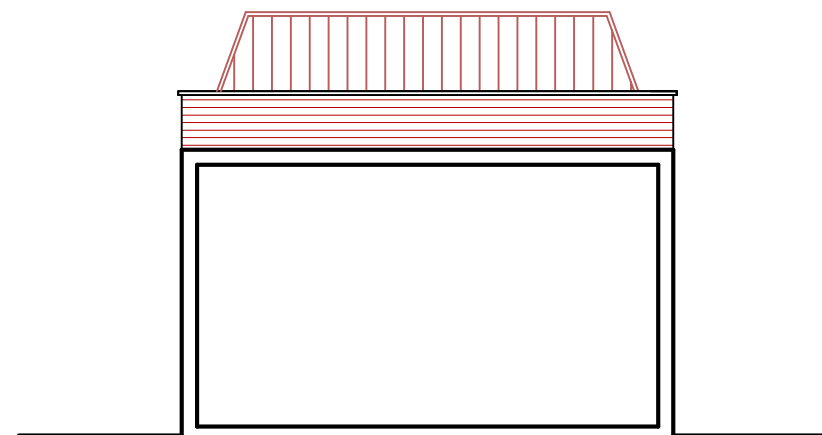

NORTH EAST ELEVATION




SOUTH WEST ELEVATION

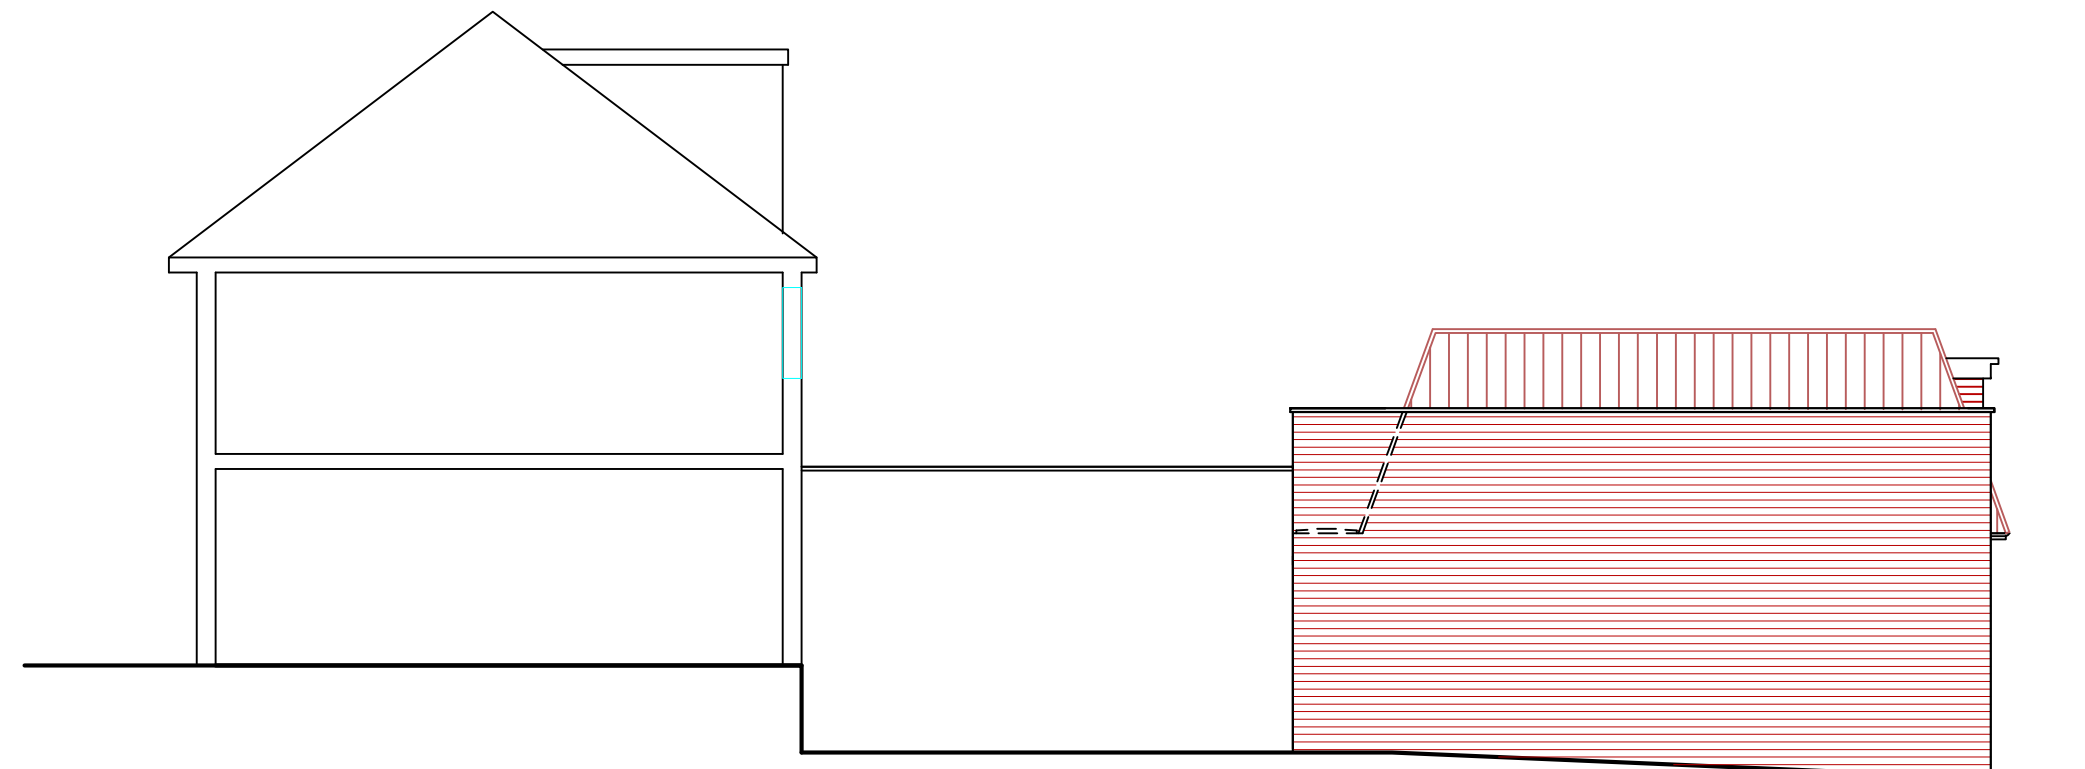

NORTH WEST ELEVATION

PROPOSED ELEVATIONS

128D & 130D Manor Way, Ruislip
HA4 8HR

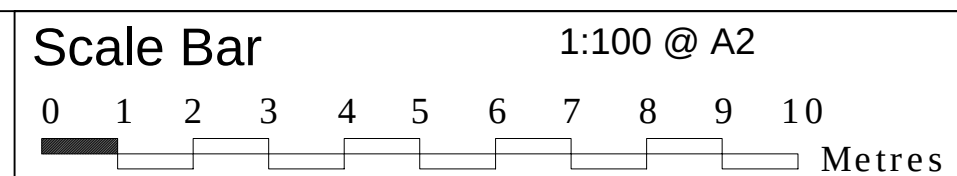

THE GILLETT MACLEOD PARTNERSHIP
Chartered Architects & Town Planning Consultants
1 High Road Old Eastcote Pinner Middlesex HA5 2EW tel. 0208 868 1333

Drg. No. 18/3182/107
Scale 1:100
Date 05/07/18
Drawn by S.Bieszczad

REVISION
C drawer