




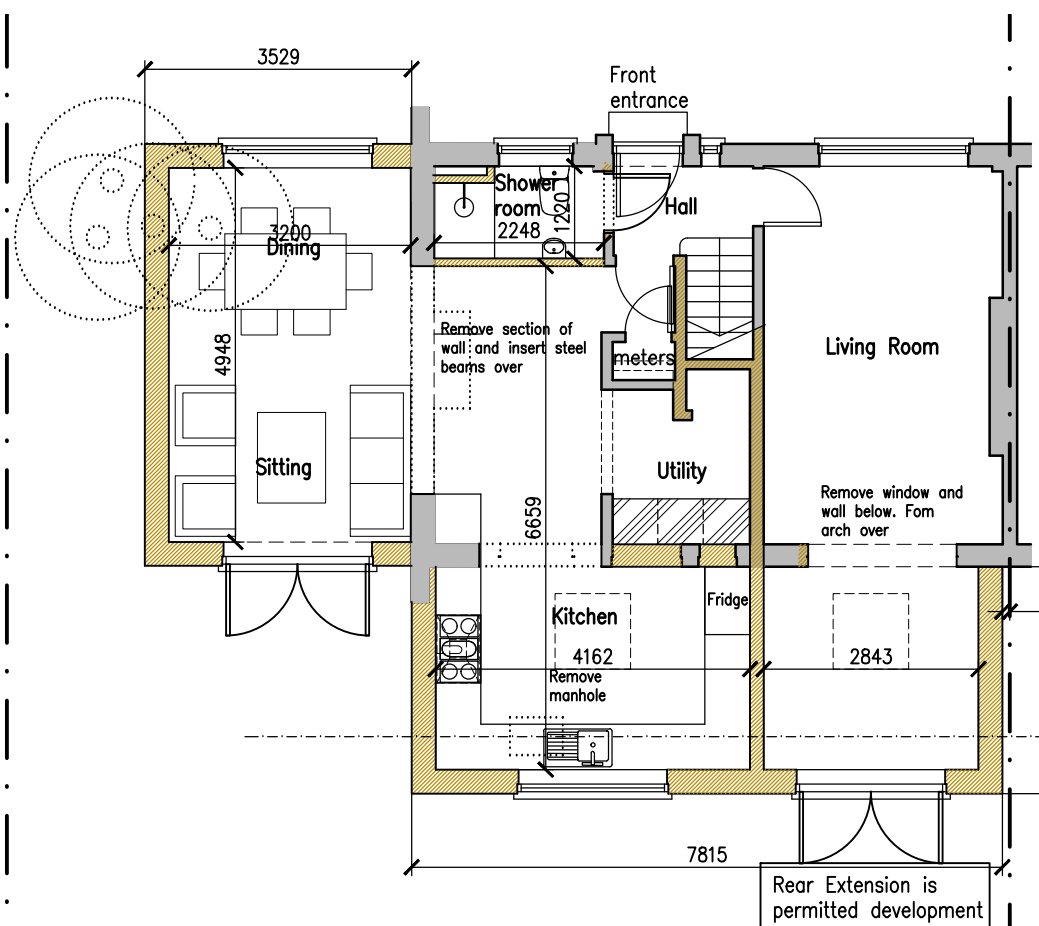

PROPOSED GROUND FLOOR PLAN
Scale 1:100

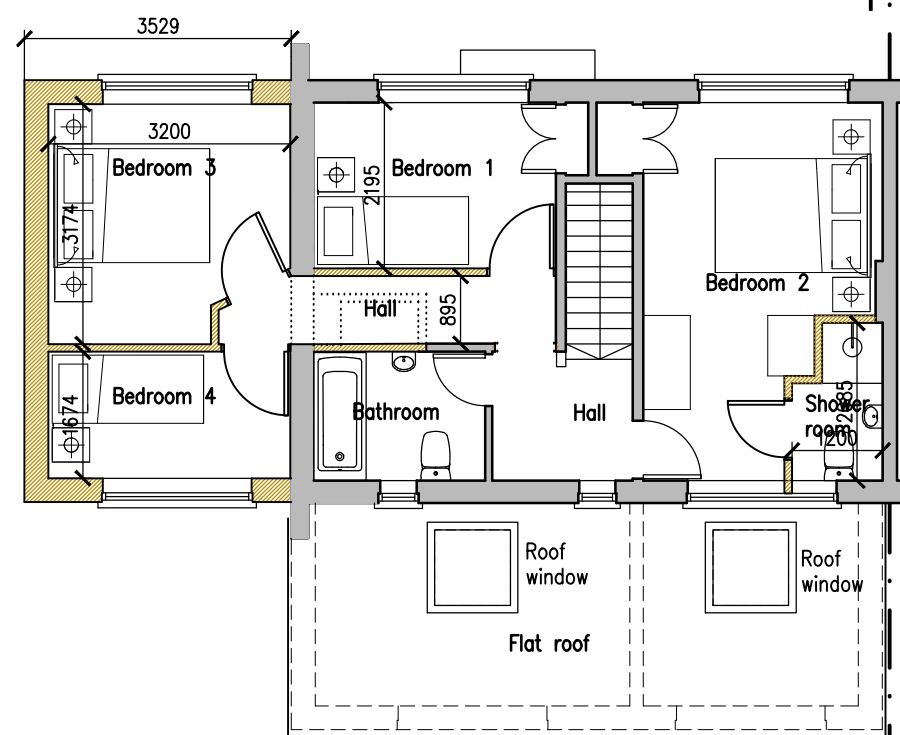

PROPOSED FIRST FLOOR PLAN
Scale 1:100

 

Revisions
A 02.09.2015 width of window at rear of side extension on first floor amended

T Joseph Associates Limited
Chartered Architect

13 Penshurst Green Bromley Kent BR2 9DG
T 020 8460 1036 E info@tjosephassociates.co.uk W www.tjosephassociates.co.uk


Client:
MR AND MRS ADENUBI

Project:
36 LAUREL LANE WEST DRAYTON UB7 7TX
TWO STOREY SIDE EXTENSION TO HOUSE

Title:
PROPOSED GROUND AND FIRST FLOOR
AND ROOF PLANS, BLOCK PLAN

Project Ref. 1529	Drawing no: 03	Revision: A	Date: AUG 2015 Scale 1:100/500@A3
----------------------	-------------------	----------------	--

PLANNING ISSUE

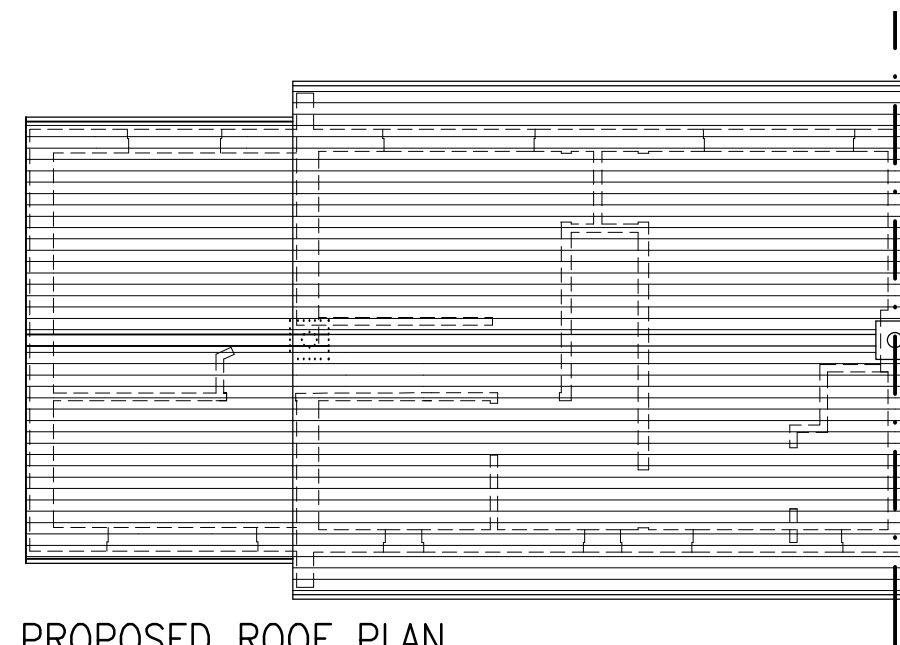

PROPOSED ROOF PLAN
Scale 1:100