


SCALE BAR 1:500 @ A4

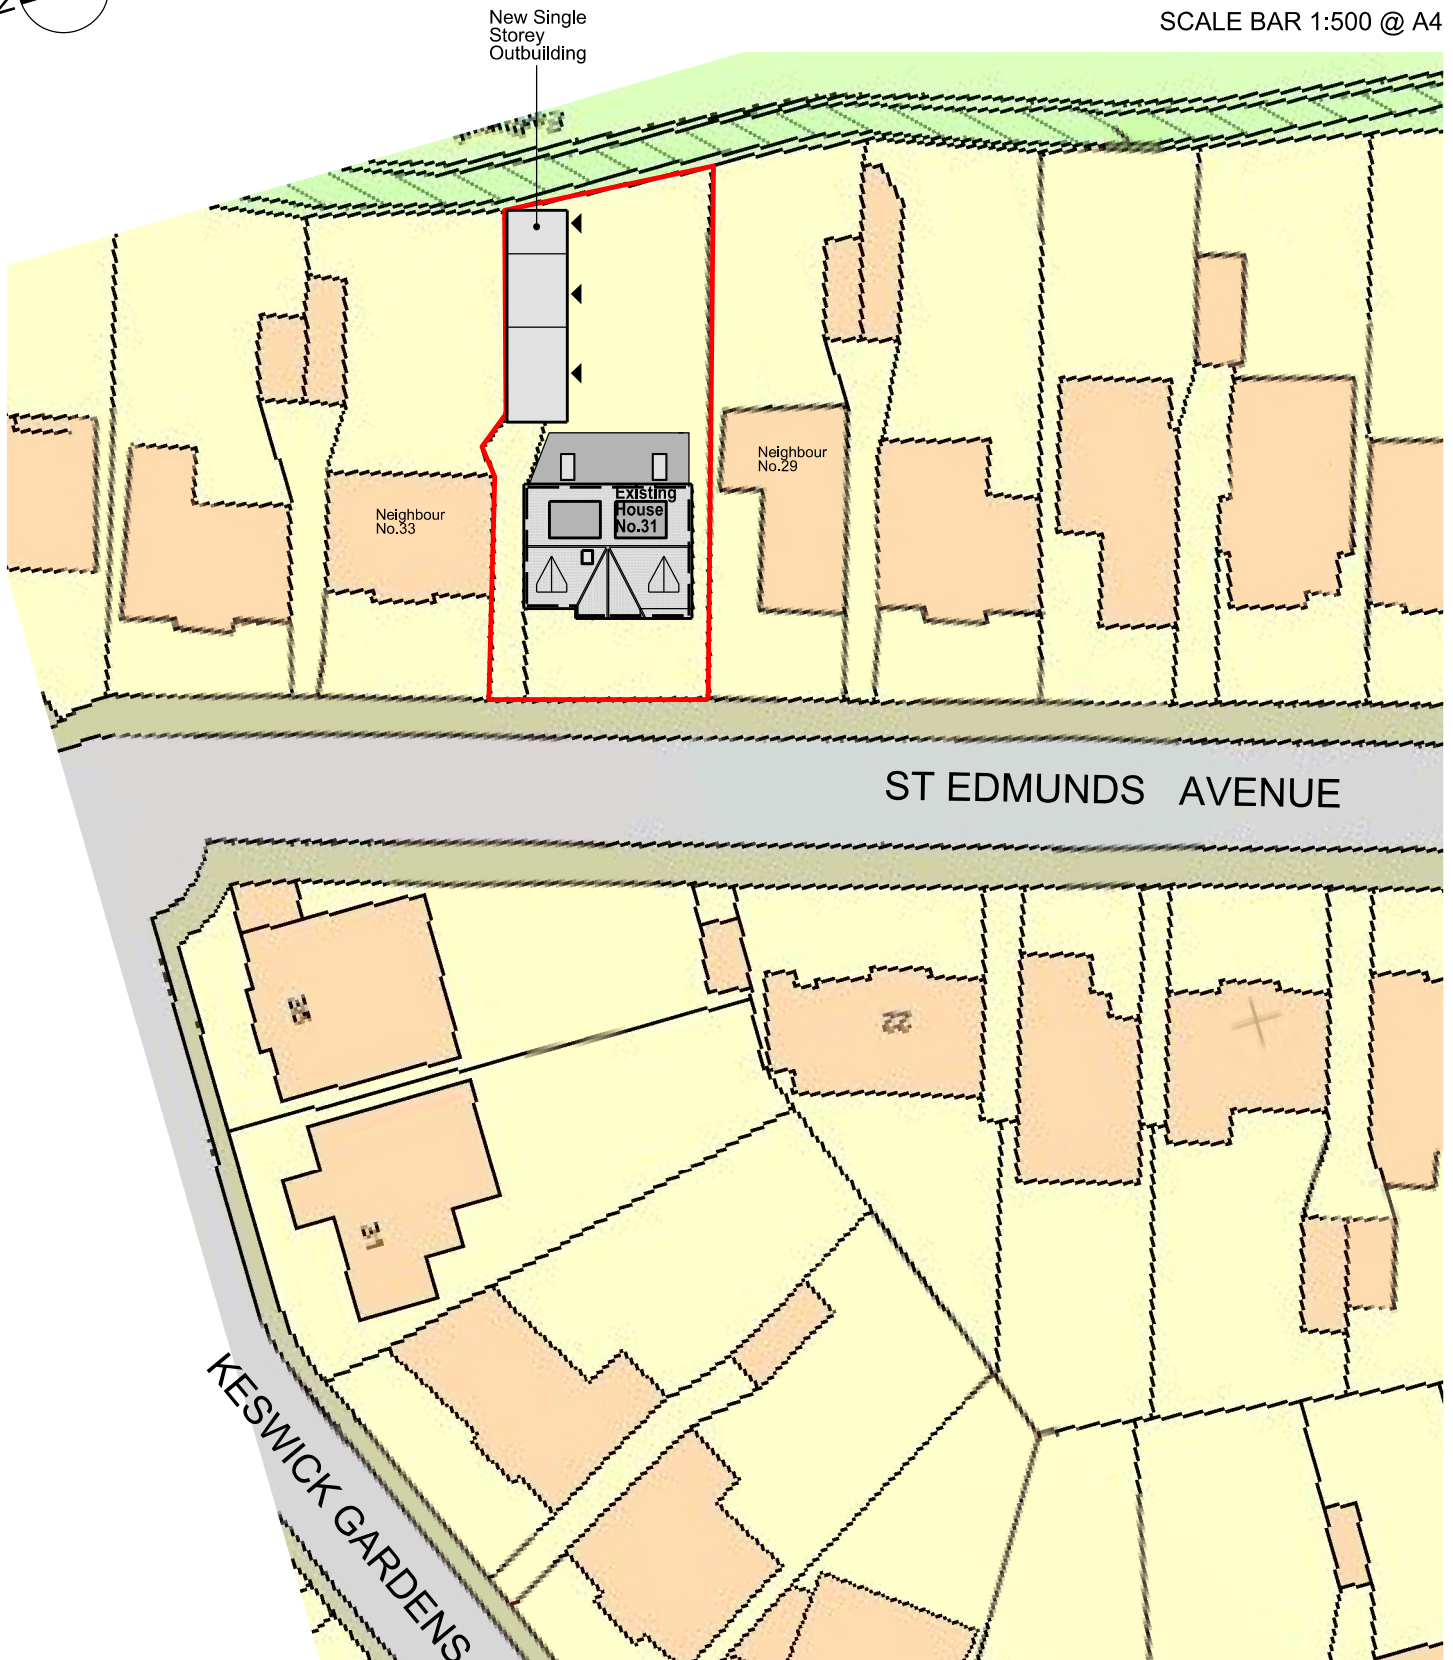

Disclaimer: Do not scale from this drawing. Check all dimensions on site before fabrication or setting out. This document is copyright and may not be reproduced without permission of the owner.	
Notes: All dimensions in millimeters.	
KEY:	
SITE BOUNDARY	
ACCESS POINTS	

Rev:	Notes:	Date:	Drawn:	Issd:	Author:
00	Planning Submission	21.10.2021	MG	MG	Maria Golasowska M Eng, Dip Arch, BA (Hons) ARB no. 077808G Director, MGDC Ltd. M: 077 3138 7952
01	Drawing Amended	24.11.2021	MG	MG	
Client:					 [Architecture] [Interior Design] 246 Watson Heights Chalfonts CM1 1AP United Kingdom T: +44 (0) 20 3715 7751 E: office@mgdc.info
Mr Karol Sieniuc					
31 St Edmunds Avenue					
Ruislip					
Hillingdon					
Middlesex					
HA4 7XW					

Project: Private Detached Residential Dwelling 31 St Edmunds Avenue, Ruislip Hillingdon, Middlesex HA4 7XW		
Drawing Title: SITE PLAN (BLOCK PLAN)		
Drawn By: MG	Issued By: MG	Date of First Issue: 21.10.2021
Project No: EX-HA-A-031	Scale @ A4: 1:500	
Drawing No: A-HA-031-BP-002	Revision: 01	