




NOTE: "ground level" means the level of the surface of the ground immediately adjacent to the building or plant or machinery in question or, where the level of the surface of the ground on which it is situated or is to be situated is not uniform, the level of the highest part of the surface of the ground adjacent to it.
The Town and Country Planning (General Permitted Development) (England) Order 2015

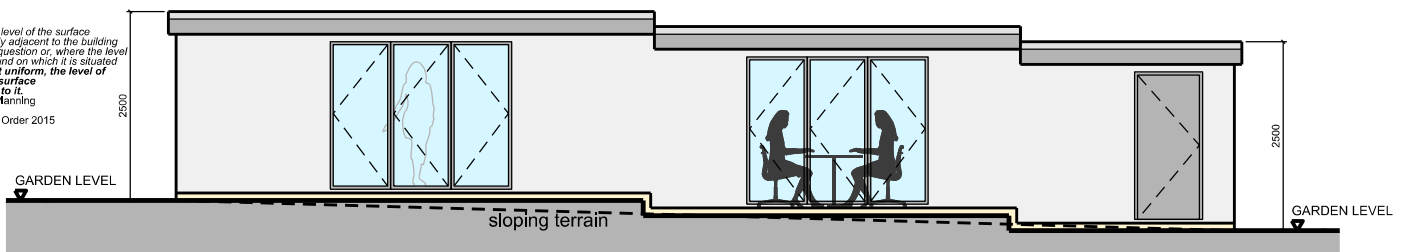


01 OUTBUILDING FRONT ELEVATION
1:100

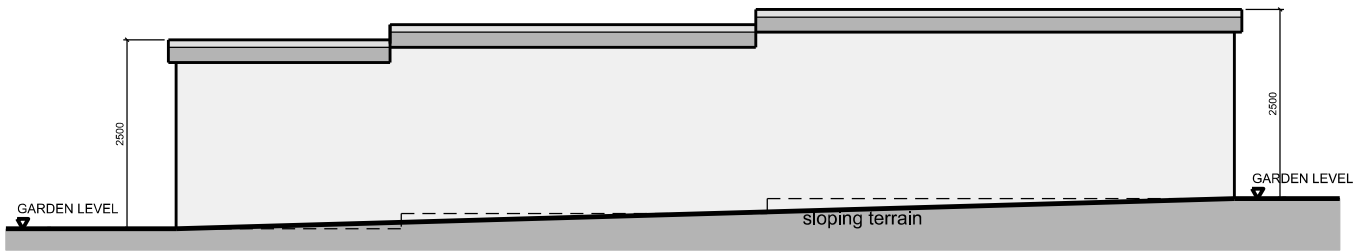


02 OUTBUILDING REAR ELEVATION
1:100

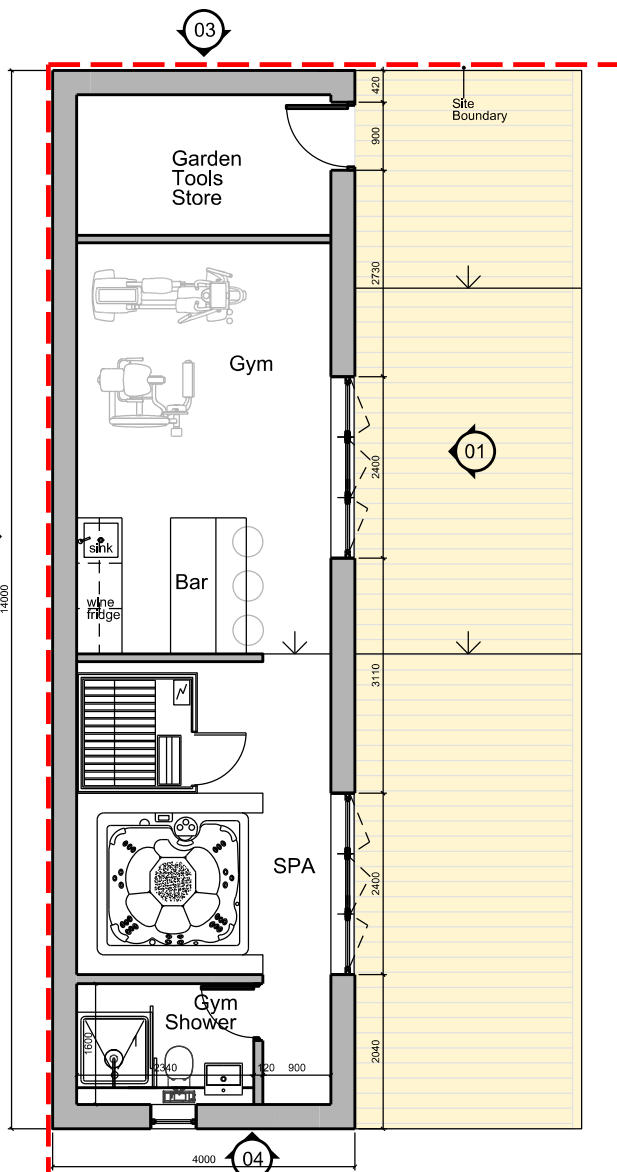

00 OUTBUILDING FLOOR PLAN
1:100

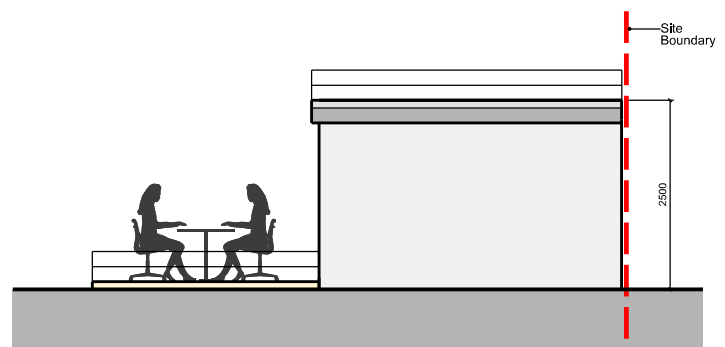


03 OUTBUILDING SIDE ELEVATION
1:100

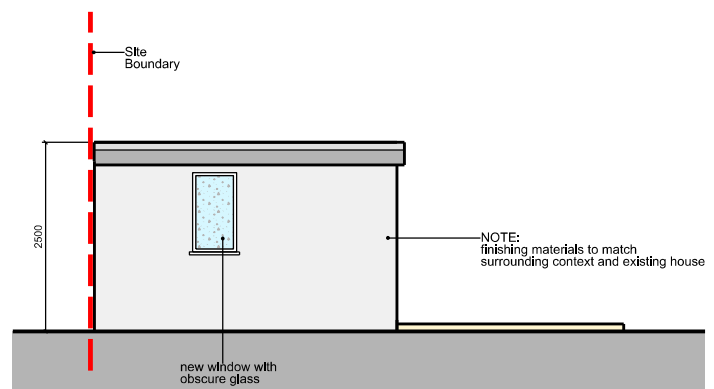

04 OUTBUILDING SIDE ELEVATION
1:100

Scale 1:100

 

Disclaimer: Do not scale from this drawing. Check all dimensions on site before fabrication or setting out. This document is copyright and may not be reproduced without permission of the owner. Notes: All dimensions in millimeters. KEY:
--

Rev: 00 Notes: Planning Submission Date: 21.10.2021 Dwn: MG Iss: MG Author: Maria Golasowska M Eng, Dip Arch, BA (Hons) ARB no. 077808G Director, MGDC Ltd. M: 077 3138 7952	Client: Mr Karol Sieniuc 31 St Edmunds Avenue Ruislip Hillingdon Middlesex HA4 7XW	MG LTD [Architecture] [Interior Design] 246 Watson Heights Chalfont St Giles United Kingdom T: +44 (0) 20 3715 7751 E: office@mgdc.info Maria Golasowska Design Consultancy MGDC LTD
---	--	---

Project: Private Detached Residential Dwelling 31 St Edmunds Avenue, Ruislip Hillingdon, Middlesex HA4 7XW Drawing Title: PROPOSED DESIGN Outbuilding Plan & Elevations Drawn By: MG Issued By: MG Date of First Issue: 21.10.2021 Project No: EX-HA-A-031 Scale @ A4: 1:100 Drawing No: A-HA-031-PL-100 Revision: 01
