



HILLINGDON
LONDON


London Borough of Hillingdon, Planning & Community Services, 3N Civic Centre, High Street, Uxbridge, Middlesex UB8 1UW
Tel: 01895 250230 Web: www.hillingdon.gov.uk

Householder Application for Planning Permission for works or extension to a dwelling. Town and Country Planning Act 1990

You can complete and submit this form electronically via the Planning Portal by visiting www.planningportal.gov.uk/apply

Publication of applications on planning authority websites

Please note that the information provided on this application form and in supporting documents may be published on the Authority's website. If you require any further clarification, please contact the Authority's planning department.

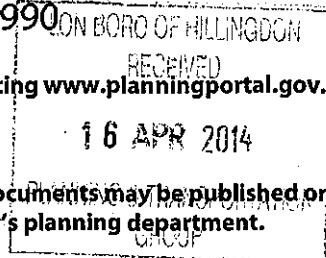

Please complete using block capitals and black ink.

It is important that you read the accompanying guidance notes as incorrect completion will delay the processing of your application.

1. Applicant Name and Address

Title:	Ms	First name:	Yvonne
Last name:	HYATT		
Company (optional):			
Unit:		House number:	12
		House suffix:	
House name:			
Address 1:	NORTON ROAD		
Address 2:			
Address 3:			
Town:	Uxbridge		
County:			
Country:			
Postcode:	UB8 2PT		

2. Agent Name and Address

Title:		First name:	
Last name:			
Company (optional):			
Unit:		House number:	
		House suffix:	
House name:			
Address 1:			
Address 2:			
Address 3:			
Town:			
County:			
Country:			
Postcode:			

3. Description of Proposed Works

Please describe the proposed works:

Construction of conservatory in white UPVC, UPVC windows, French door and double hipped roof.

3. Description of Proposed Works (continued)

Has the work already started? ☐ Yes ☒ No

If Yes, please state when the work was started (DD/MM/YYYY):

(date must be pre-application submission)

Has the work already been completed? ☐ Yes ☐ No

If Yes, please state when the work was completed (DD/MM/YYYY):

(date must be pre-application submission)

4. Site Address Details

Please provide the full postal address of the application site.

Unit: House number: House suffix:

House name:

Address 1:

Address 2:

Address 3:

Town:

County:

Postcode (optional):

5. Pedestrian and Vehicle Access, Roads and Rights of Way

Is a new or altered vehicle access proposed to or from the public highway? ☐ Yes ☒ No

Is a new or altered pedestrian access proposed to or from the public highway? ☐ Yes ☒ No

Do the proposals require any diversions, extinguishments and/or creation of public rights of way? ☐ Yes ☒ No

If Yes to any questions, please show details on your plans or drawings and state the reference number(s) of the plan(s)/drawing(s):

6. Pre-application Advice

Has assistance or prior advice been sought from the local authority about this application? ☐ Yes ☐ No

If Yes, please complete the following information about the advice you were given. (This will help the authority to deal with this application more efficiently).

Please tick if the full contact details are not known, and then complete as much possible: ☐

Officer name:

Reference:

Date (DD MM YYYY):

(must be pre-application submission)

Details of the pre-application advice received:

7. Trees and Hedges

Are there any trees or hedges on your own property or on adjoining properties which are within falling distance of your proposed development? ☐ Yes ☒ No

If Yes, please mark their position on a scaled plan and state the reference number of any plans or drawings:

Will any trees or hedges need to be removed or pruned in order to carry out your proposal? ☐ Yes ☐ No

If Yes, please show on your plans which trees by giving them numbers e.g. T1, T2 etc, state the reference number of the plan(s)/drawing(s) and indicate the scale.

8. Parking

Will the proposed works affect existing car parking arrangements? ☐ Yes ☒ No

If Yes, please describe:

9. Authority Employee / Member

With respect to the Authority, I am:

- (a) a member of staff
(b) an elected member
(c) related to a member of staff
(d) related to an elected member

Do any of these statements apply to you?

☐ Yes ☒ No

If Yes, please provide details of the name, relationship and role

10. Materials

If applicable, please state what materials are to be used externally. Include type, colour and name for each material:


	Existing (where applicable)	Proposed	Not applicable	Don't Know
Walls			☐	☐
Roof			☐	☐
Windows			☐	☐
Doors			☐	☐
Boundary treatments (e.g. fences, walls)			☒	☐
Vehicle access and hard-standing			☒	☐
Lighting			☐	☐
Others (please specify)			☐	☐

Are you supplying additional information on submitted plan(s)/drawing(s)/design and access statement?

☐ Yes

☐ No

If Yes, please state references for the plan(s)/drawing(s)/design and access statement:


 


12 Norton Road
Uxbridge
UB8 2PT

OS MasterMap 1250/2500/10000 scale
02 May 2014, ID: JEW-00321726
maps.johnnewright.com

1:1250 scale print at A4, Centre: 505686 E, 182923 N

©Crown Copyright Ordnance Survey. Licence no.
100025568

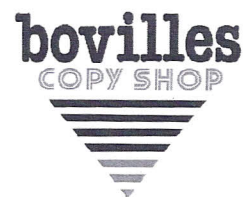 

copyshop@bovilles.co.uk
tel: 01895 450321



© 2010-2011 STUDIOplusminus. All rights reserved.

Boundary Line

No. 14

No. 12

Boundary Line

Existing Roof PLan

Boundary Line

No. 14

No. 12

Boundary Line


Existing GF Plan Layout




No	Date	Revision

studio 
architecture • urban design • planning
interior design • project management
Architectural Consulting & Project Management
Registered office: 29 D The Avenue, Ealing, London W13 8JR
T: 020 3089 8640, M: 07889 149 240, E: info@studioplusminus.com

FOR PLANNING			
Status:			
Site:			
12 NORTON ROAD, UXBRIDGE UB8 2PT		Title:	
Scale:	1:100/A3	EXISTING PLAN LAYOUTS	
Date:	MAY'14	Drawing No:	P-1405-001-A
		Rev:	-

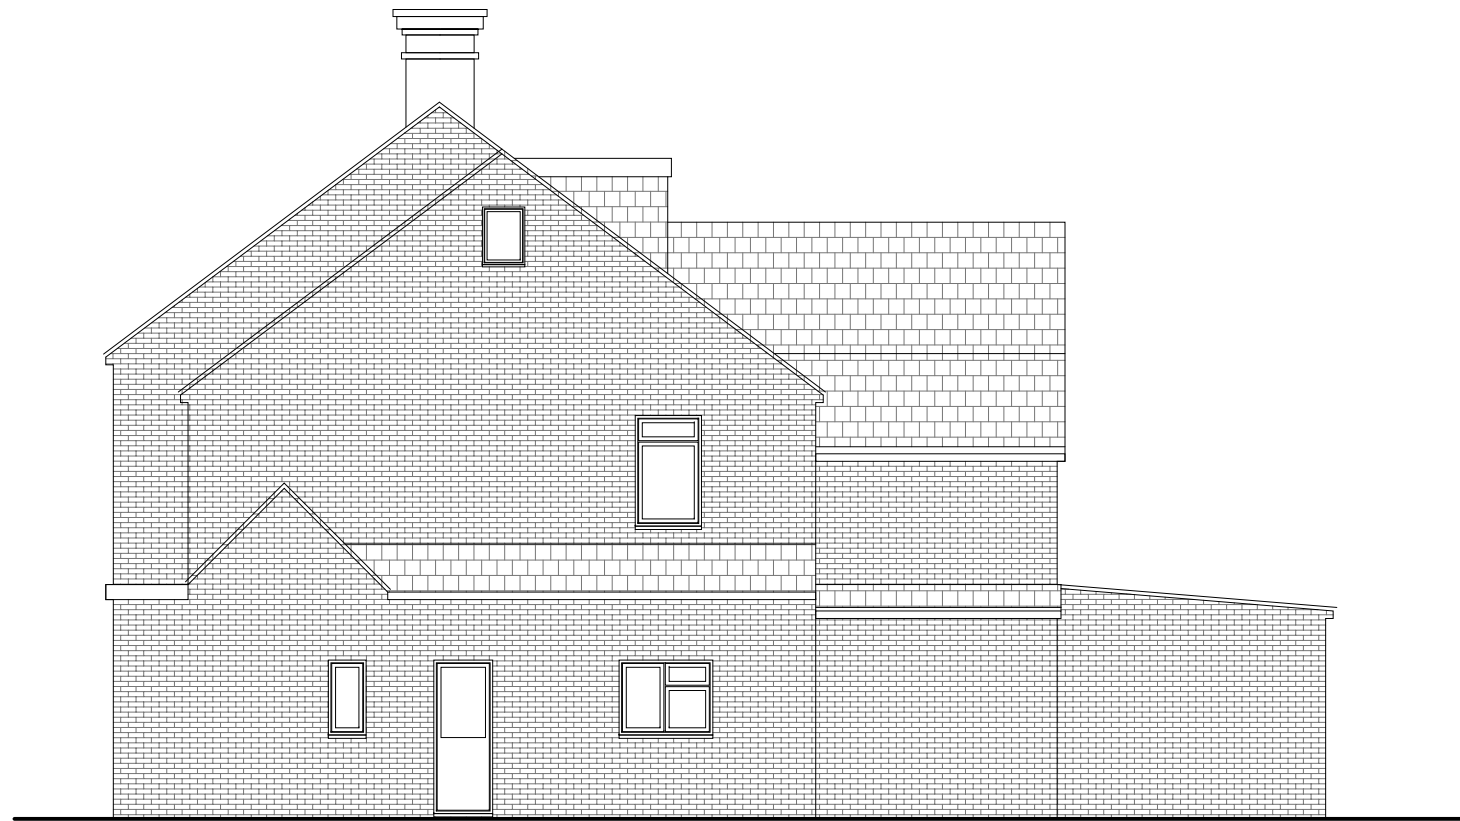

Existing Side Elevation (looking West)

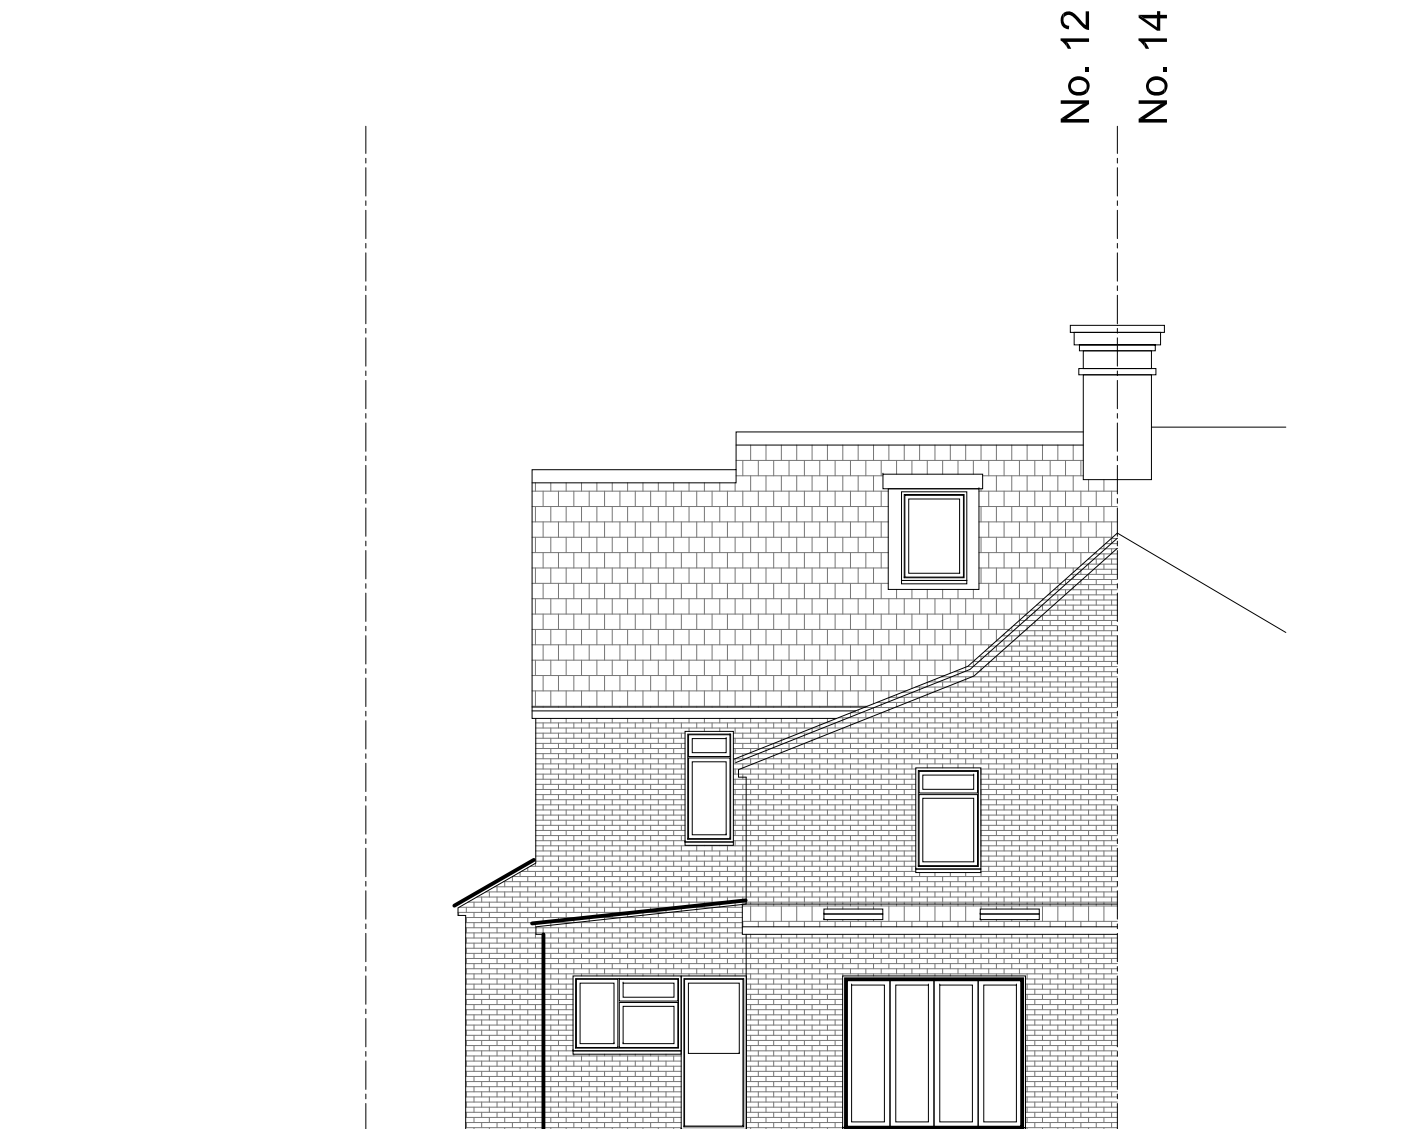

Existing Garden Elevation (looking South)

Existing Elevations

Scale 1:100@A3
0m 1m 2m 3m 4m 5m 6m 7m 8m 9m 10m

No	Date	Revision
-	-	-

studio 
architecture • urban design • planning
interior design • project management
Architectural Consulting & Project Management
Registered office: 29 D The Avenue, Ealing, London W13 8JR
T: 020 3089 8640, M: 07889 149 240, E: info@studiotoplusminus.com

FOR PLANNING
Status:
Site:
12 NORTON ROAD, UXBRIDGE UB8 2PT
Scale:
1:100/A3
Date:
MAY'14
Title:
EXISTING ELEVATIONS
Drawing No:
P-1405-002-A
Rev:
-



© 2010-2011 STUDIOplusminus. All rights reserved.


Boundary Line

No. 14

No. 12

Boundary Line

Proposed Roof Plan

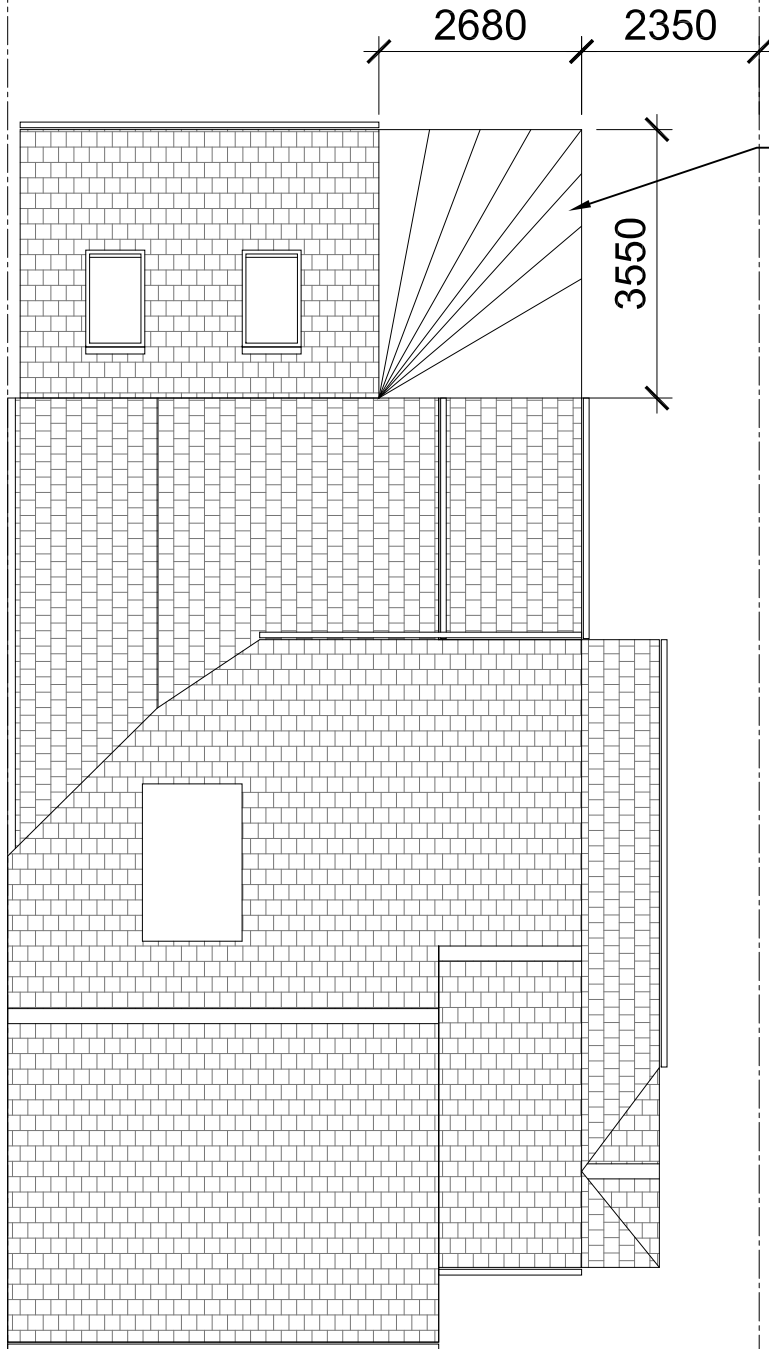

Proposed new build conservatory


Boundary Line

No. 14

No. 12

Boundary Line

Proposed GF Plan Layout

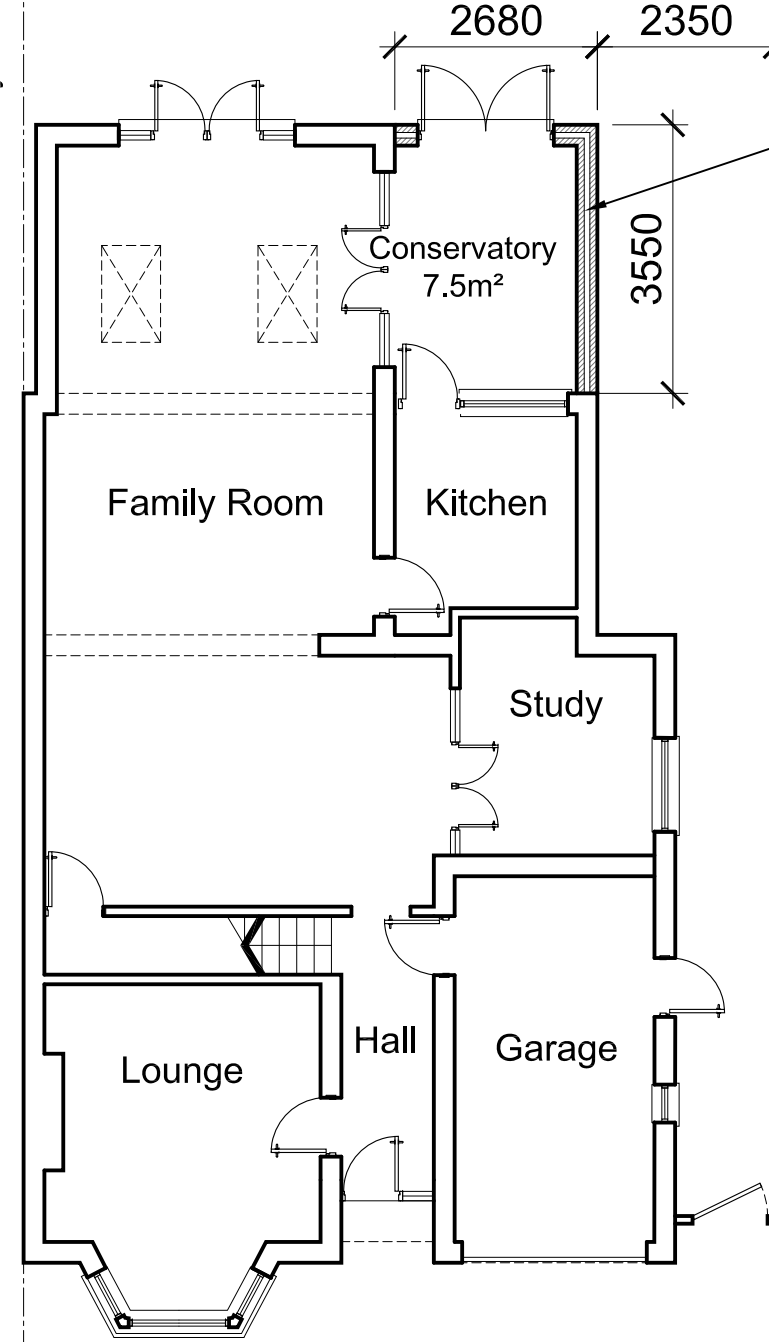


Proposed new build conservatory

Scale 1:100@A3
0m 1m 2m 3m 4m 5m 6m 7m 8m 9m 10m

No	Date	Revision


studio
architecture • urban design • planning
interior design • project management
Architectural Consulting & Project Management
Registered office: 29 D The Avenue, Ealing, London W13 8JR
T: 020 3089 8640, M: 07889 149 240, E: info@studioplusminus.com

FOR PLANNING	
Status:	
Site:	
12 NORTON ROAD, UXBRIDGE UB8 2PT	
Scale:	1:100/A3
Date:	MAY'14
PROPOSED PLAN LAYOUTS	
Drawing No:	P-1405-003-A
Rev:	

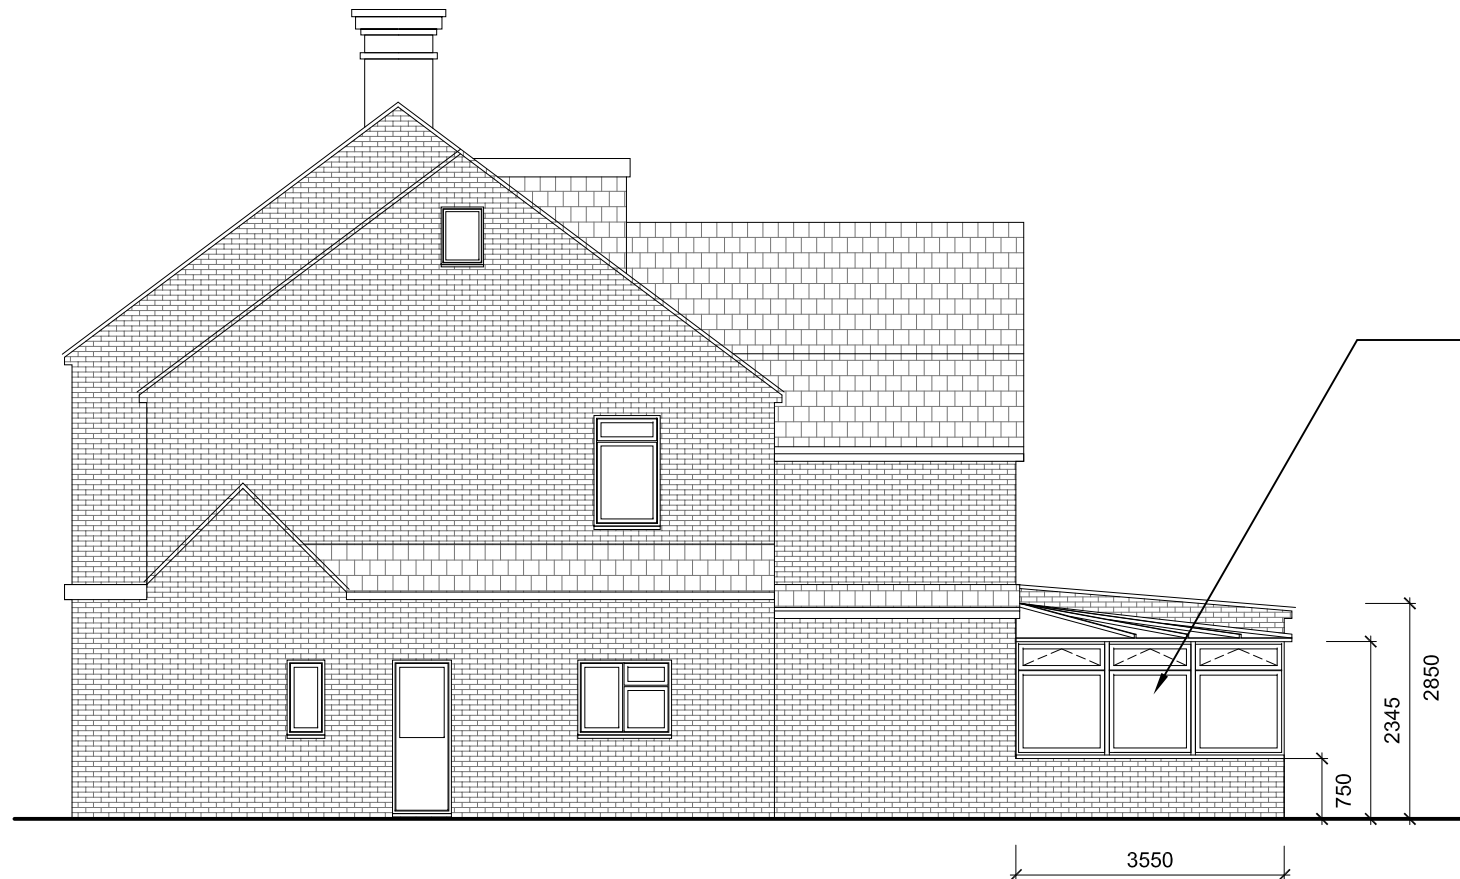

Proposed Side Elevation (looking West)

Proposed new build conservatory
- tan brickwork wall finish to match existing

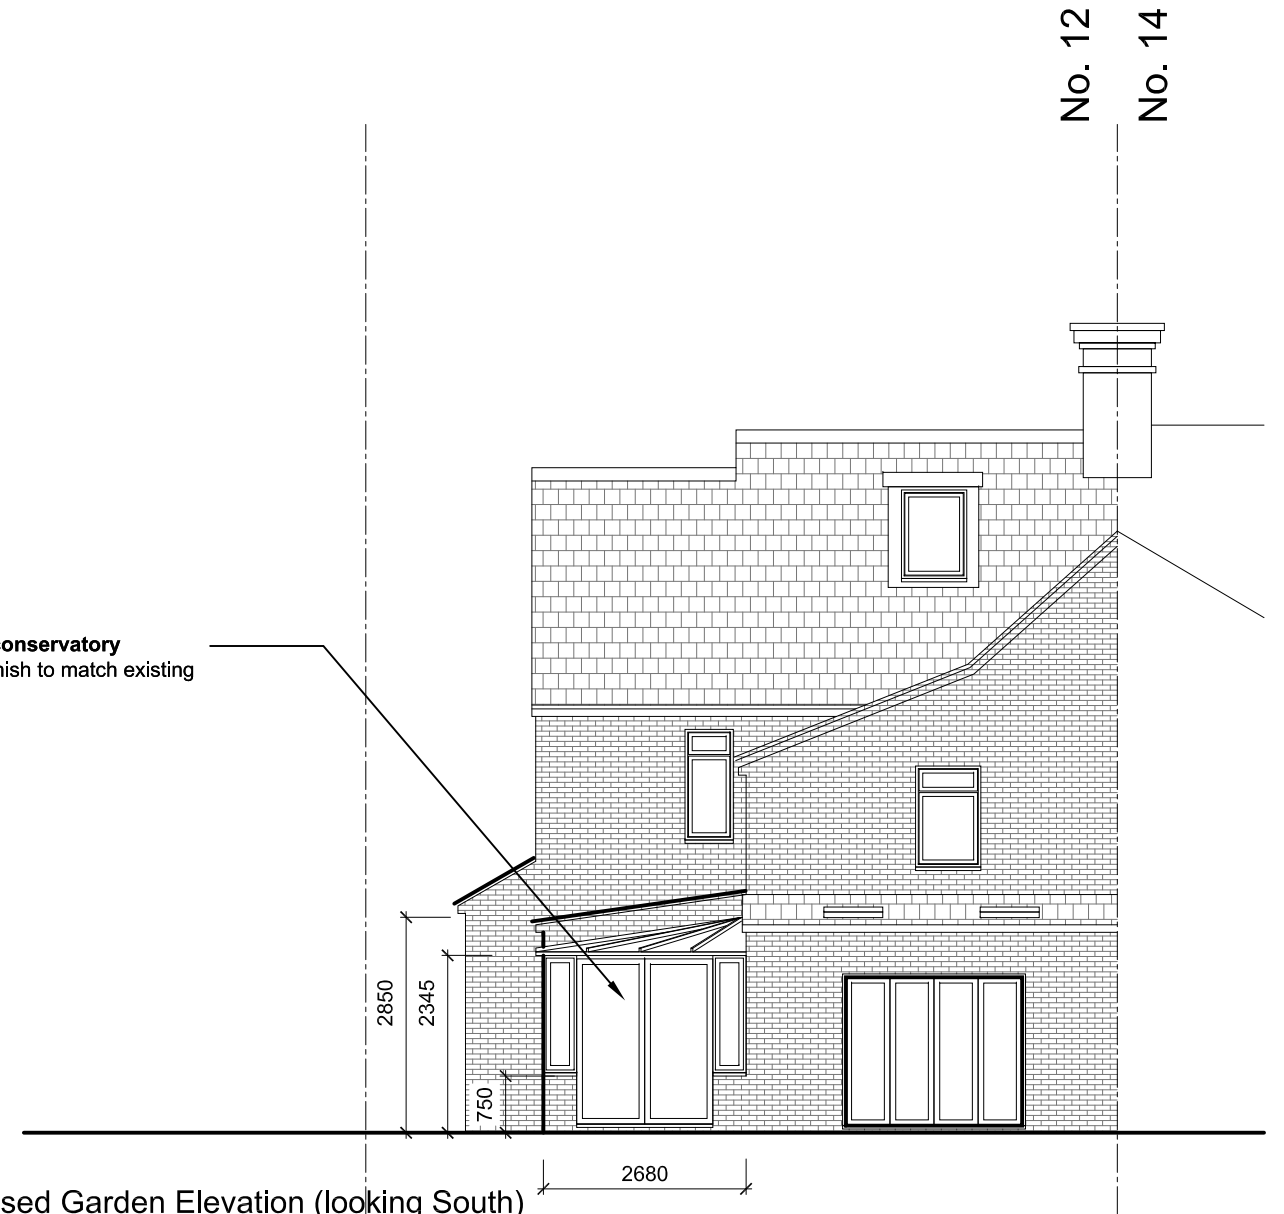

Proposed Garden Elevation (looking South)

Proposed Elevations



No	Date	Revision
-	-	-

studio 

architecture • urban design • planning
interior design • project management

Architectural Consulting & Project Management
Registered office: 29 D The Avenue, Ealing, London W13 8JR
T: 020 3089 8640, M: 07889 149 240, E: info@studioplusminus.com

Scale:	1:100/A3	Title:	12 NORTON ROAD, UXBRIDGE UB8 2PT
Date:	MAY'14	Drawing No:	P-1405-004-A
Rev:	-	Rev:	-

FOR PLANNING

Status:

Site: