


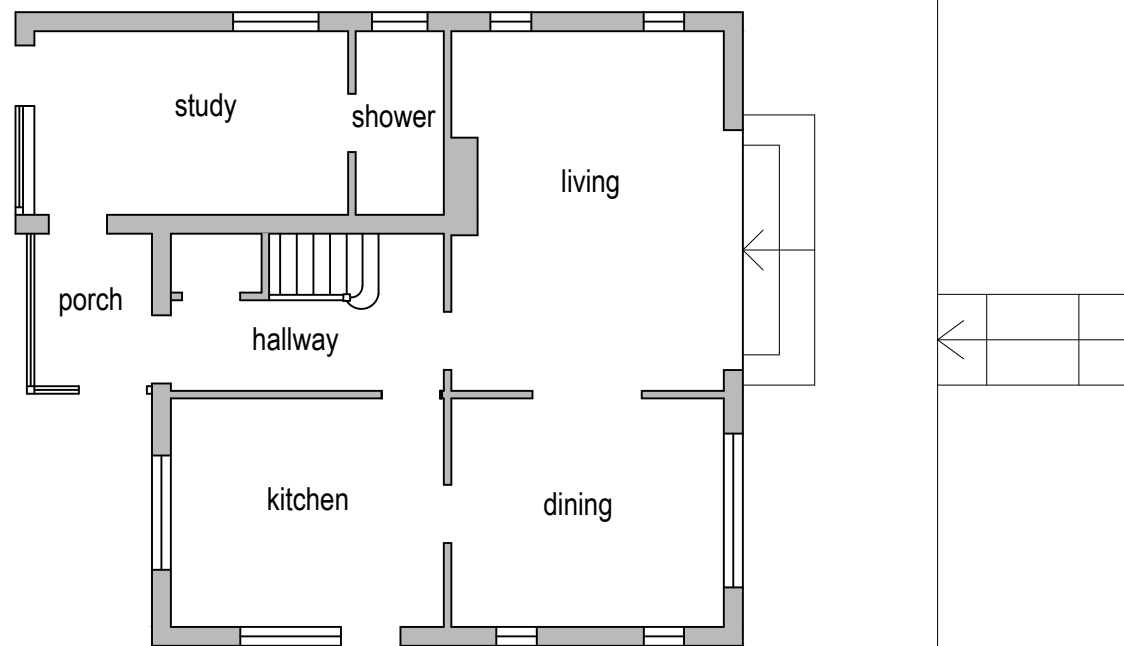


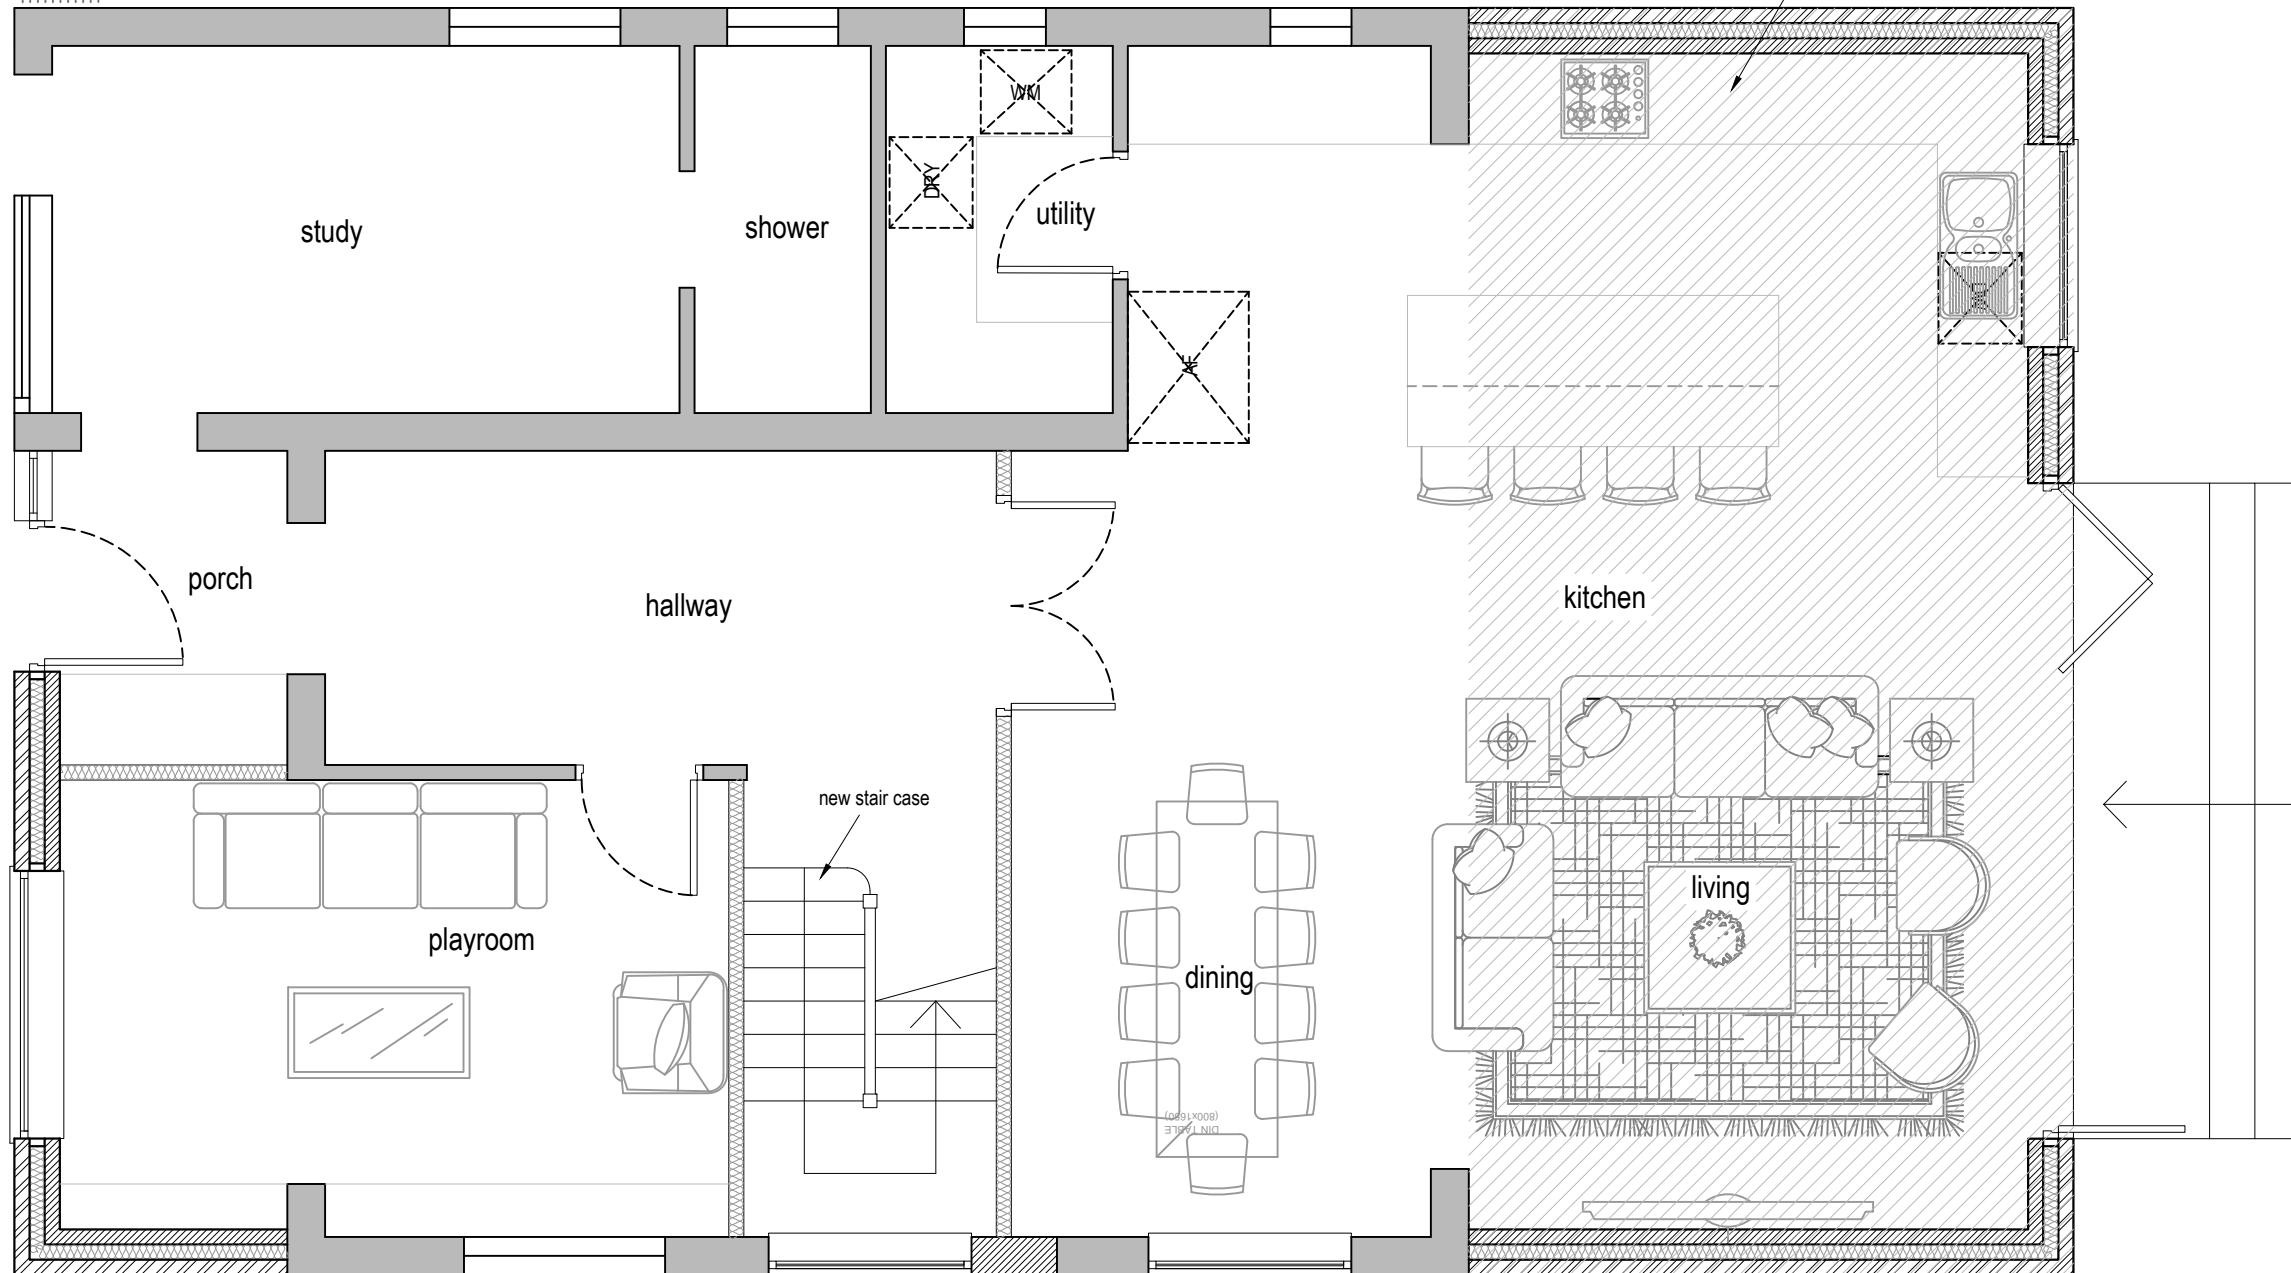

Existing Ground Floor Plan

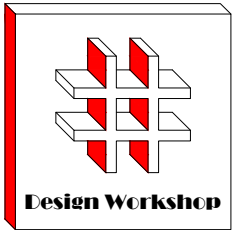

Proposed Ground Floor Plan

 

Dimensions to be verified on site
DO NOT SCALE FROM THIS DRAWING.
Any areas indicated on this drawing are for guidance
only. No responsibility is taken for their accuracy.

This drawing is the property of **Design Workshop
Consultant Ltd** Copyright is reserved by them and
the drawing is issued on the condition that it is not
copied, reproduced, retained or disclosed to any
unauthorized person, either wholly or in part without
the consent in writing of **Design Workshop
Consultant Ltd**

Site Address:

132, Northwood Way
Northwood
HA6 1RE

Title:


Existing & Proposed Ground Floor
Plans

Scale: 1:50, 1:100


Paper Size: A3

Rev	Date	Comments


Drawn By: JM
Job Ref: 21093D
Date: Sep 2022
Drawing No. PLA - 01

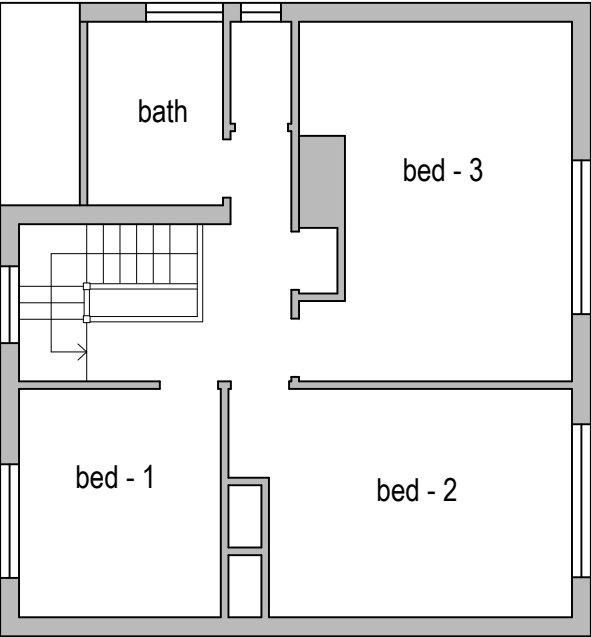

Existing First Floor Plan

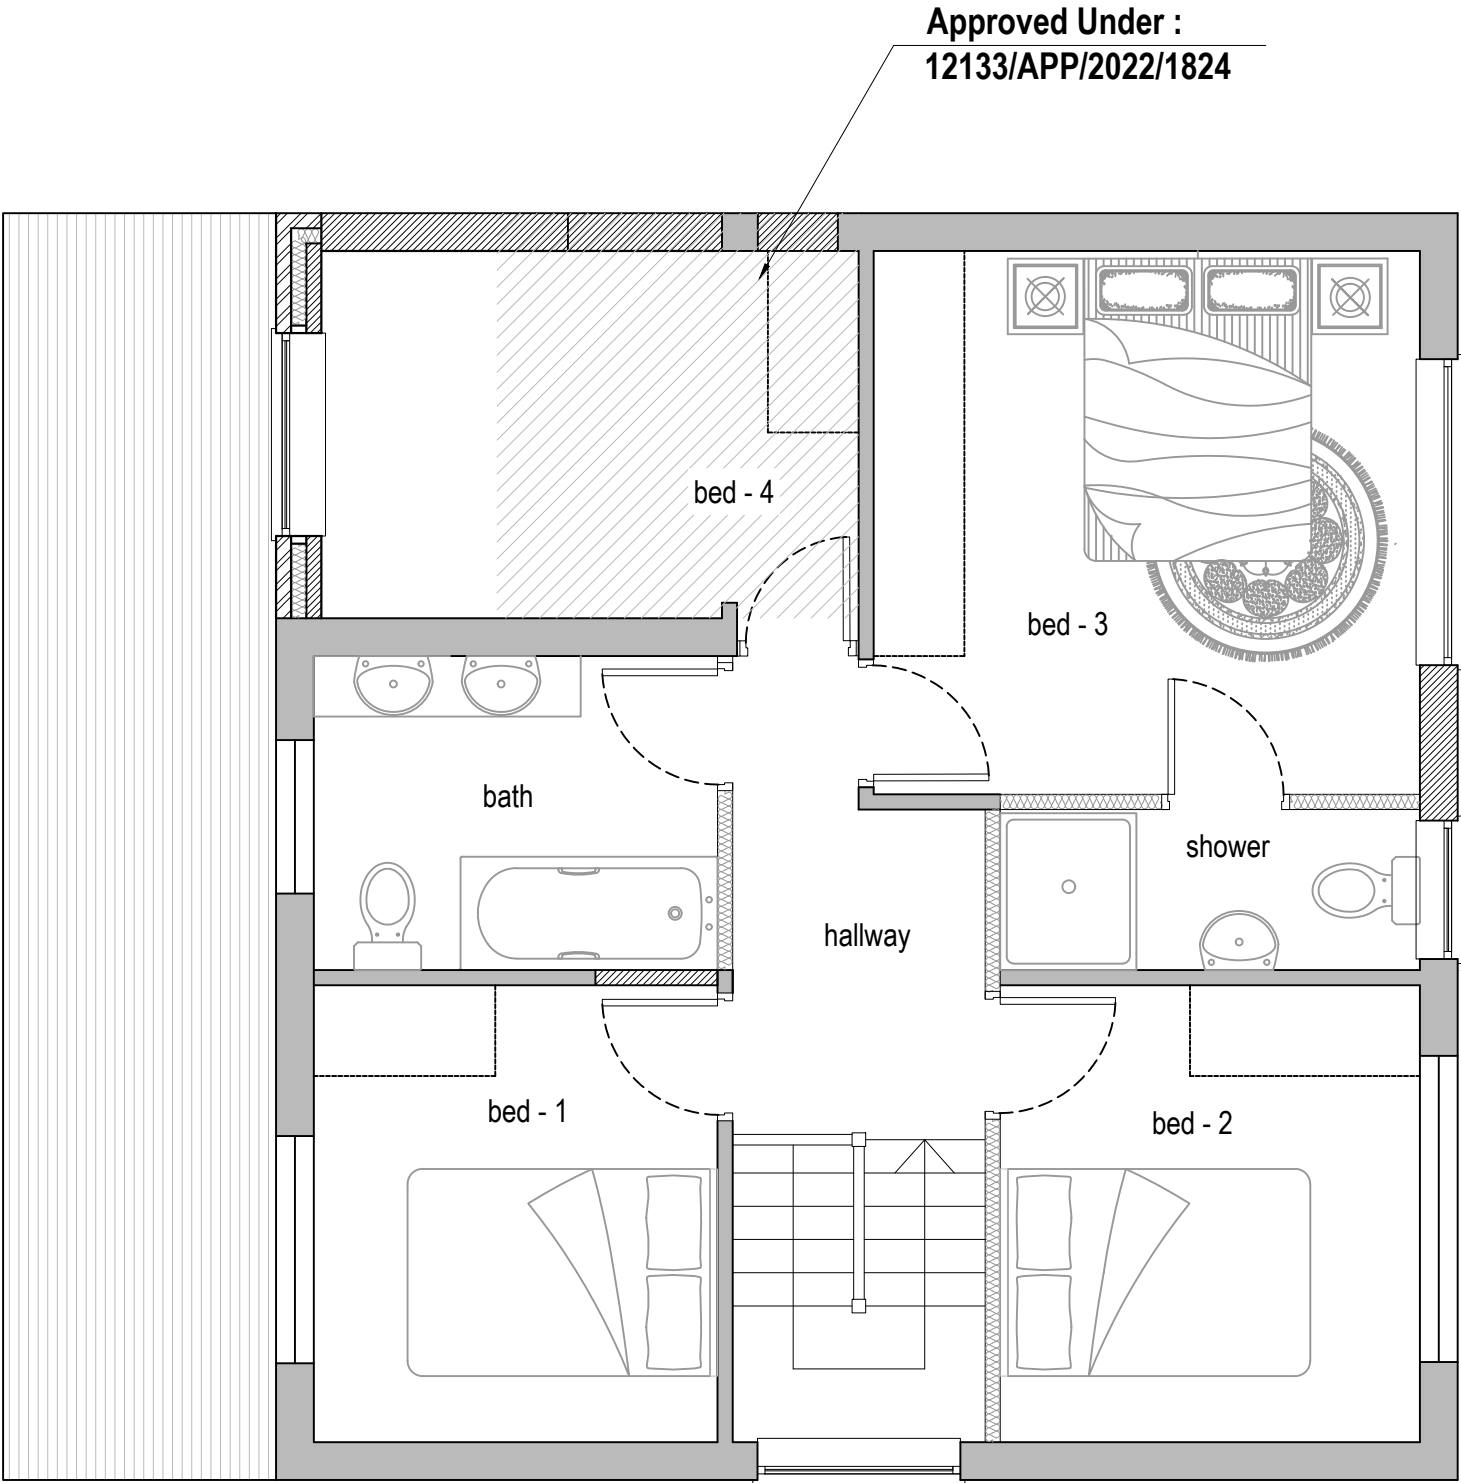

Proposed First Floor Plan

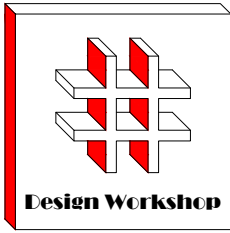

Dimensions to be verified on site
DO NOT SCALE FROM THIS DRAWING.
Any areas indicated on this drawing are for guidance only. No responsibility is taken for their accuracy.

This drawing is the property of **Design Workshop Consultant Ltd**. Copyright is reserved by them and the drawing is issued on the condition that it is not copied, reproduced, retained or disclosed to any unauthorized person, either wholly or in part without the consent in writing of **Design Workshop Consultant Ltd**.

Site Address:

132, Northwood Way
Northwood
HA6 1RE

Title:


Existing & Proposed First Floor Plans

Scale: 1:50, 1:100

Paper Size: A3


Rev	Date	Comments

Drawn By: JM
Job Ref: 21093D
Date: Sep 2022
Drawing No. PLA - 02

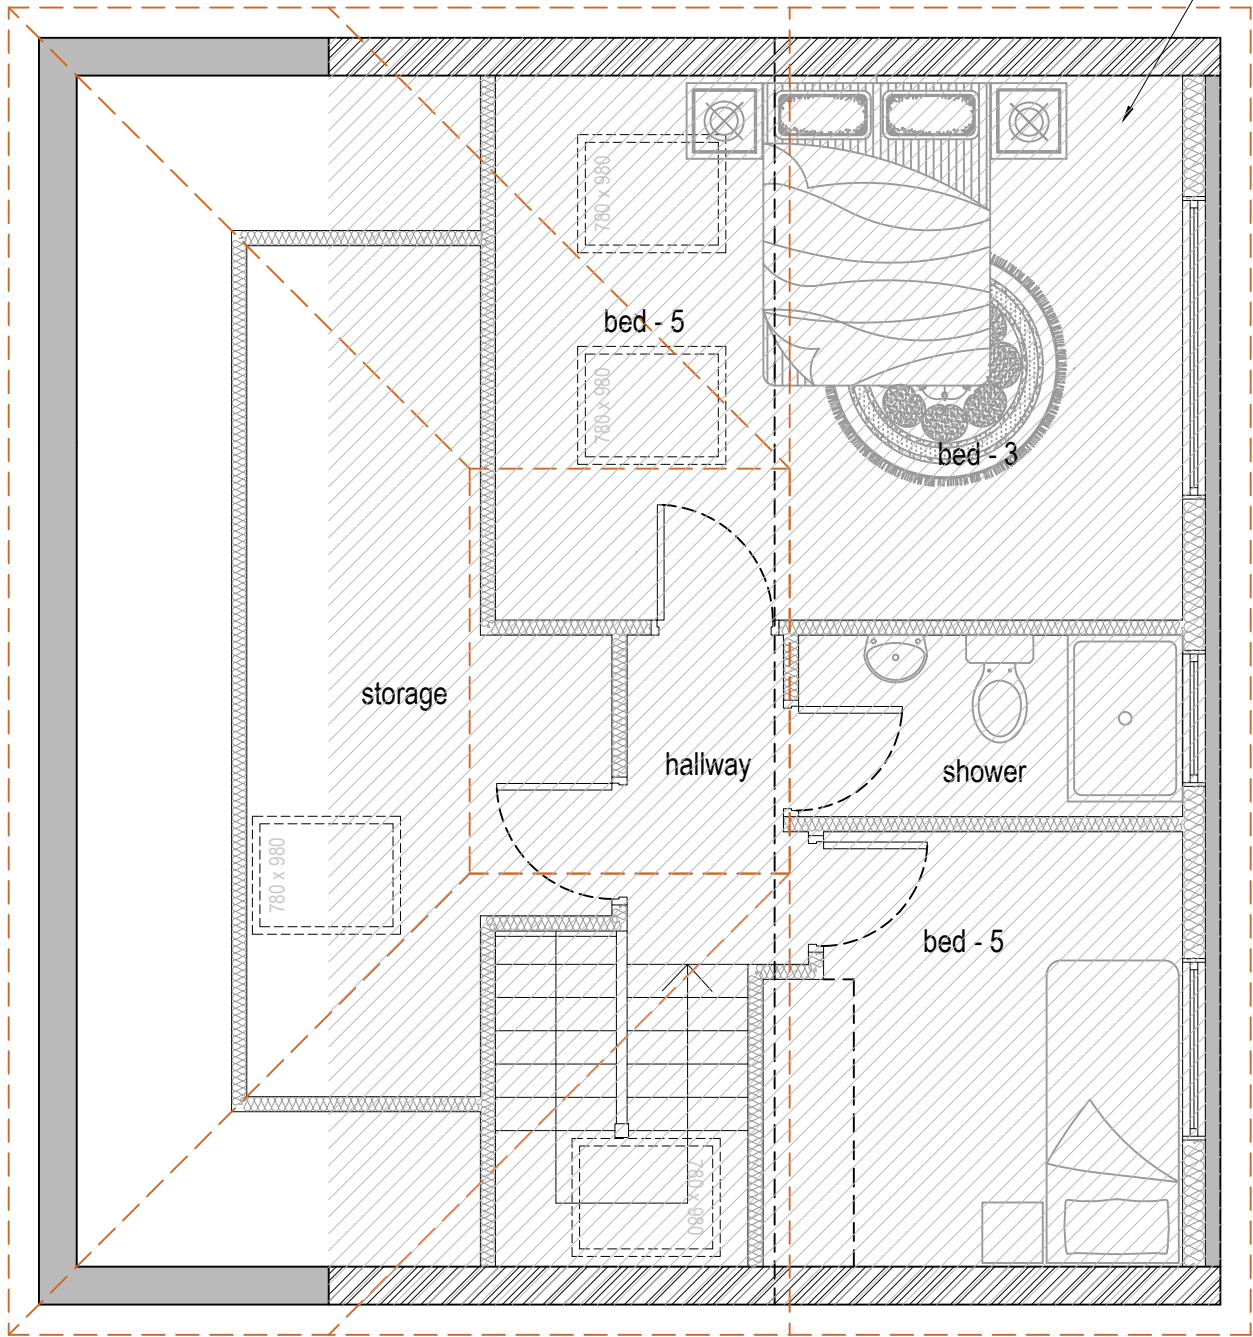

Approved Under :
12133/APP/2021/4030

Proposed Loft Plan

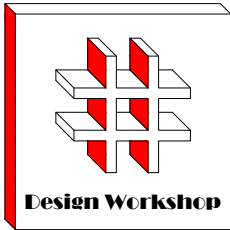

Dimensions to be verified on site
DO NOT SCALE FROM THIS DRAWING.
Any areas indicated on this drawing are for guidance
only.No responsibility is taken for their accuracy.

This drawing is the property of **Design Workshop
Consultant Ltd** Copyright is reserved by them and
the drawing is issued on the condition that it is not
copied, reproduced, retained or disclosed to any
unauthorized person, either wholly or in part without
the consent in writing of **Design Workshop
Consultant Ltd**

Site Address:

132, Northwood Way
Northwood
HA6 1RE

Title:


Proposed Loft Plan

Scale: 1:50

Paper Size: A3

Rev	Date	Comments

Drawn By: JM
Job Ref: 21093D
Date: Sep 2022
Drawing No. PLA - 03

 

Site Address:

Title:




Existing Elevations


Scale: 1:100

Paper Size: A3

Rev	Date	Comments
-----	------	----------

Drawn By:	JM
Job Ref:	21093D
Date:	Sep 2022
Drawing No.	PLA - 04

   

 

Site Address:

Title:


Proposed Elevations

Scale: 1:100

Paper Size:	A3
-------------	----

Rev	Date	Comments
-----	------	----------

Drawn By:	JM
Job Ref:	21093D
Date:	Sep 2022
Drawing No.	PLA - 05

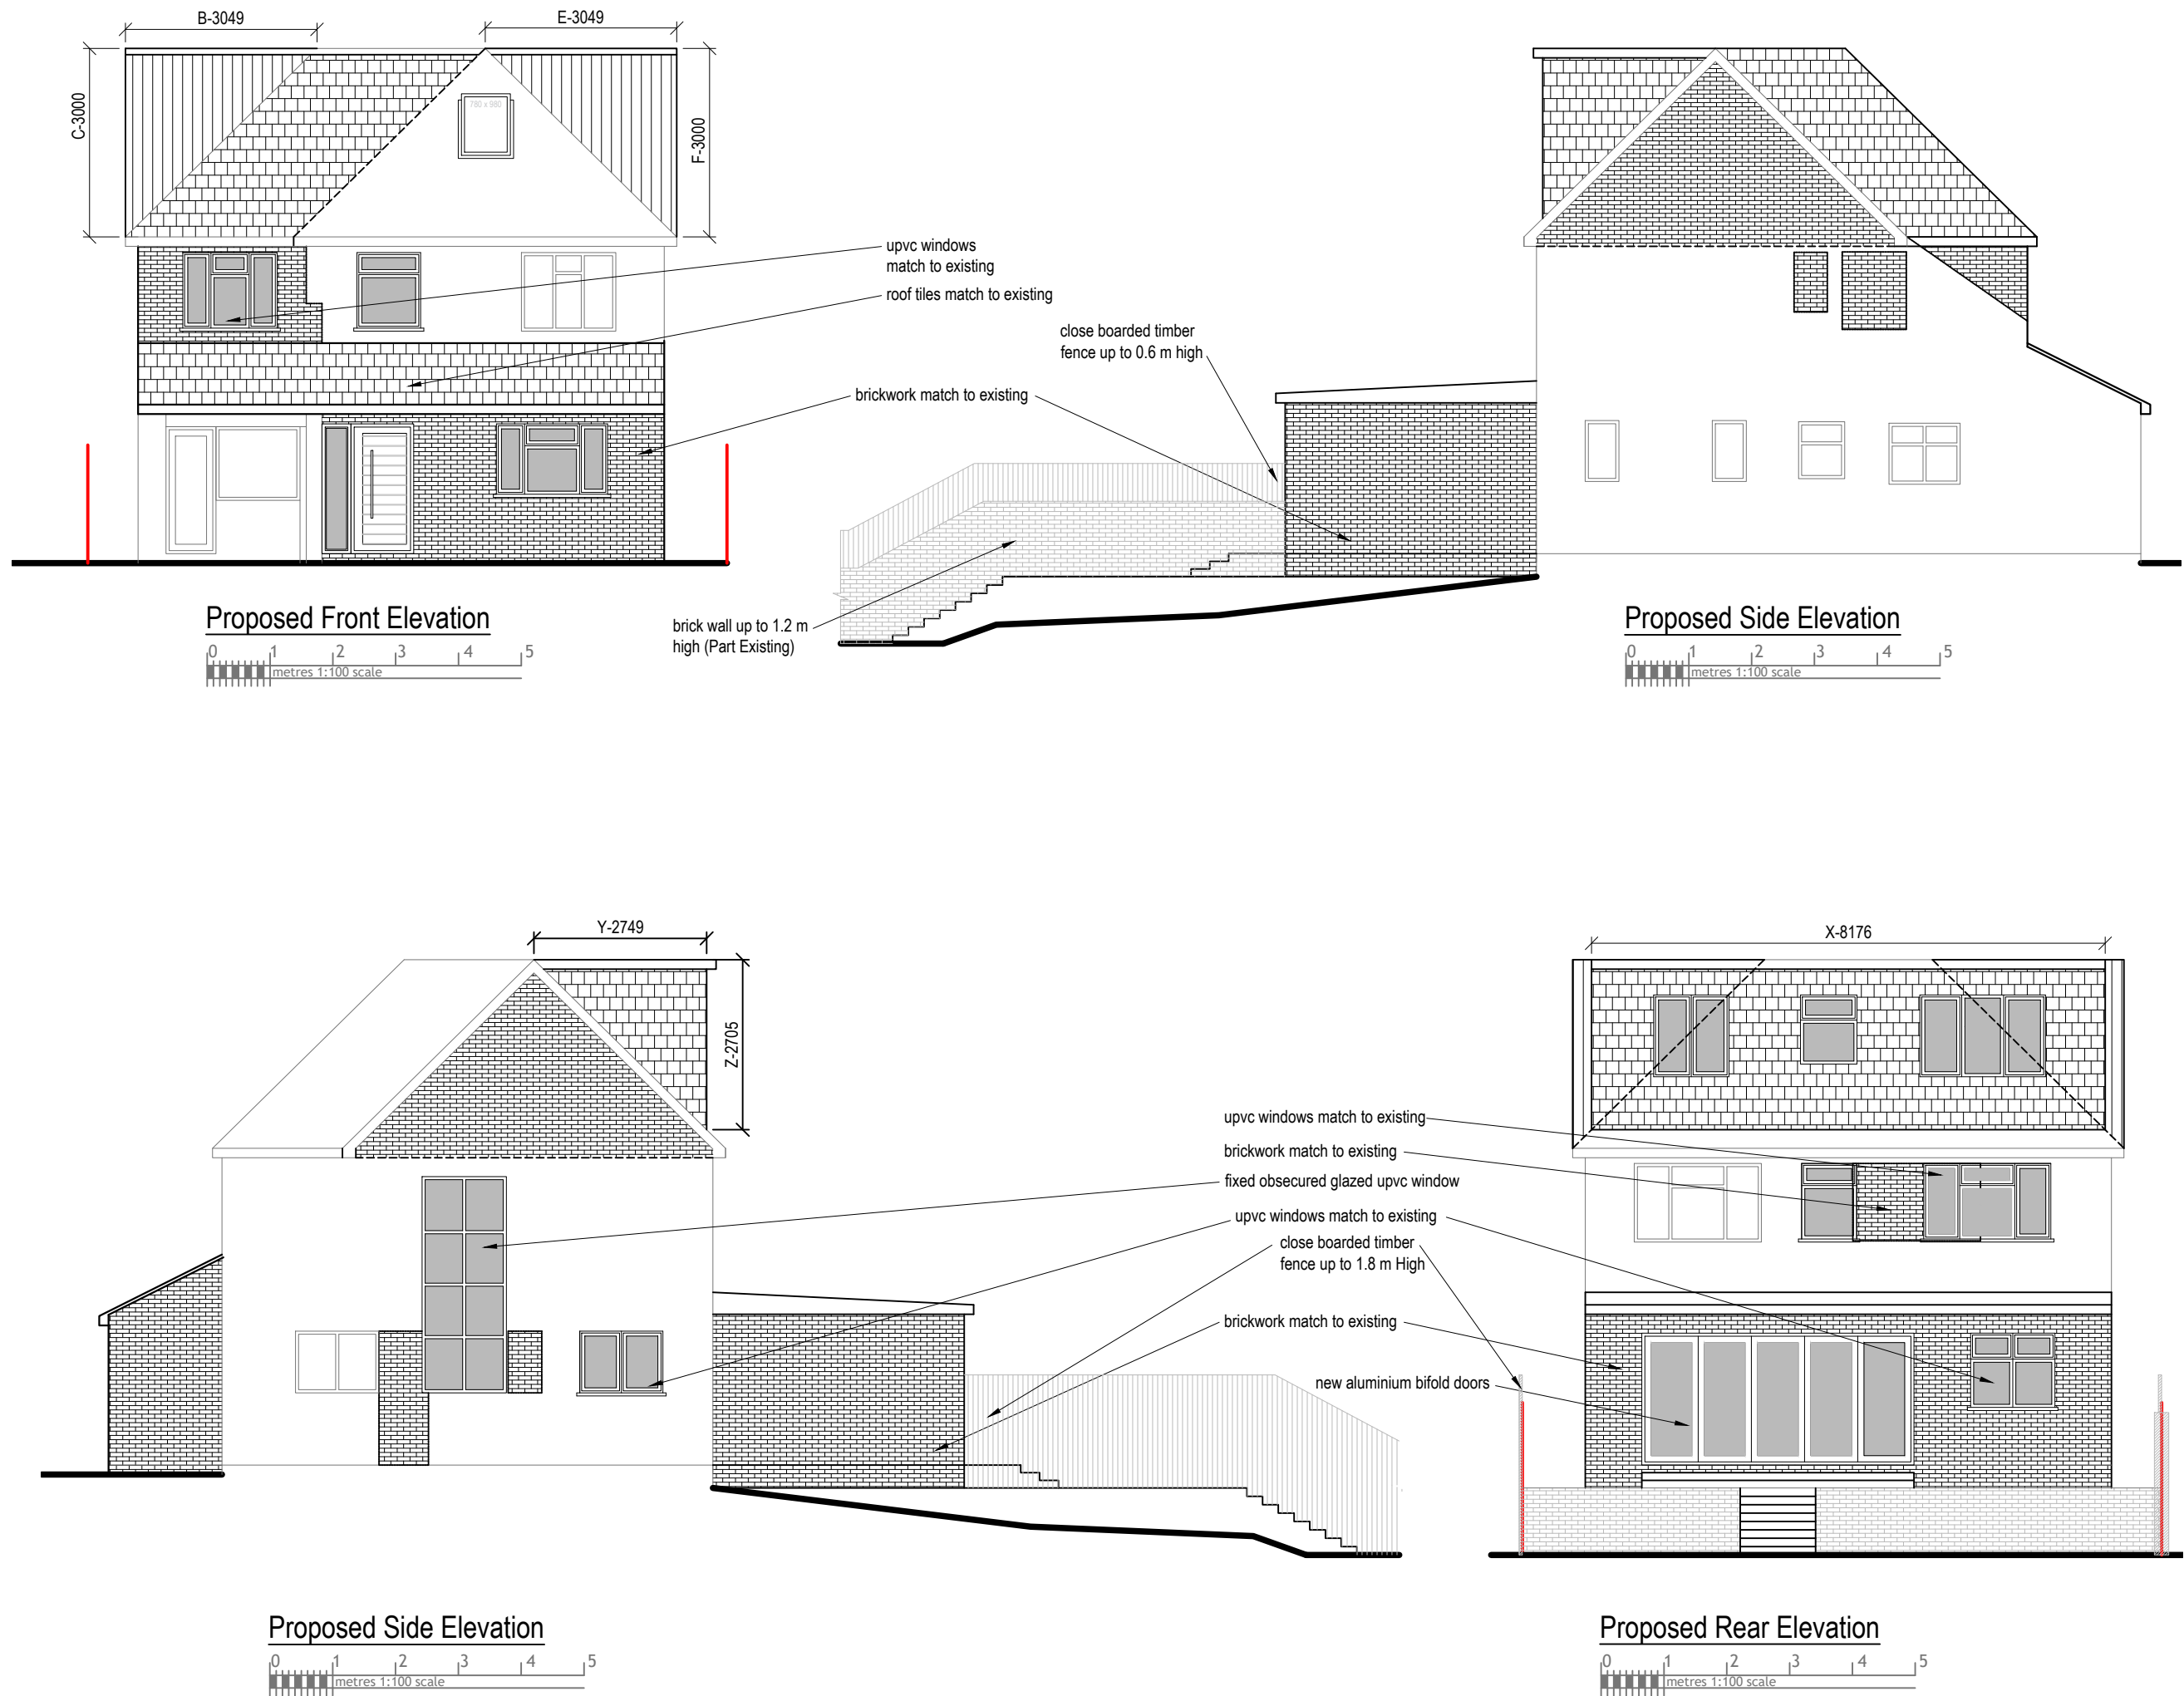

132

El Sub Sta

4000

134

NORTHWOOD WAY

131

5

