



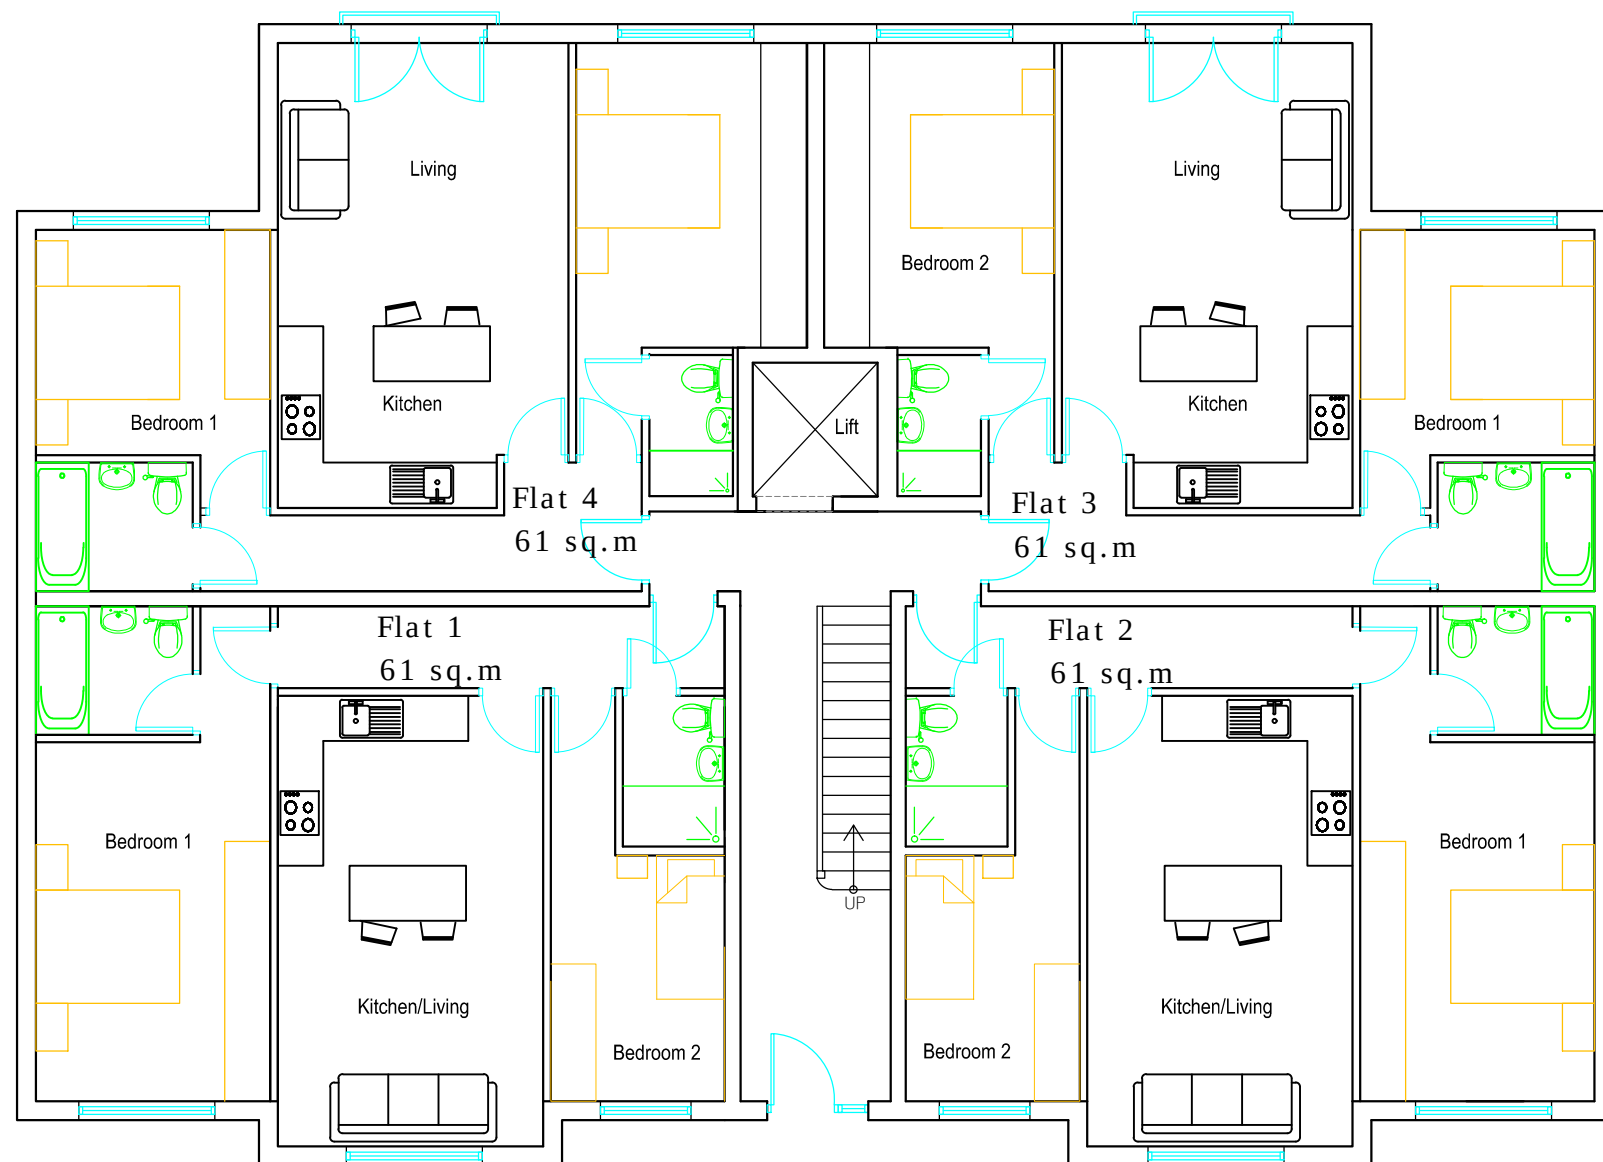


GROUND FLOOR

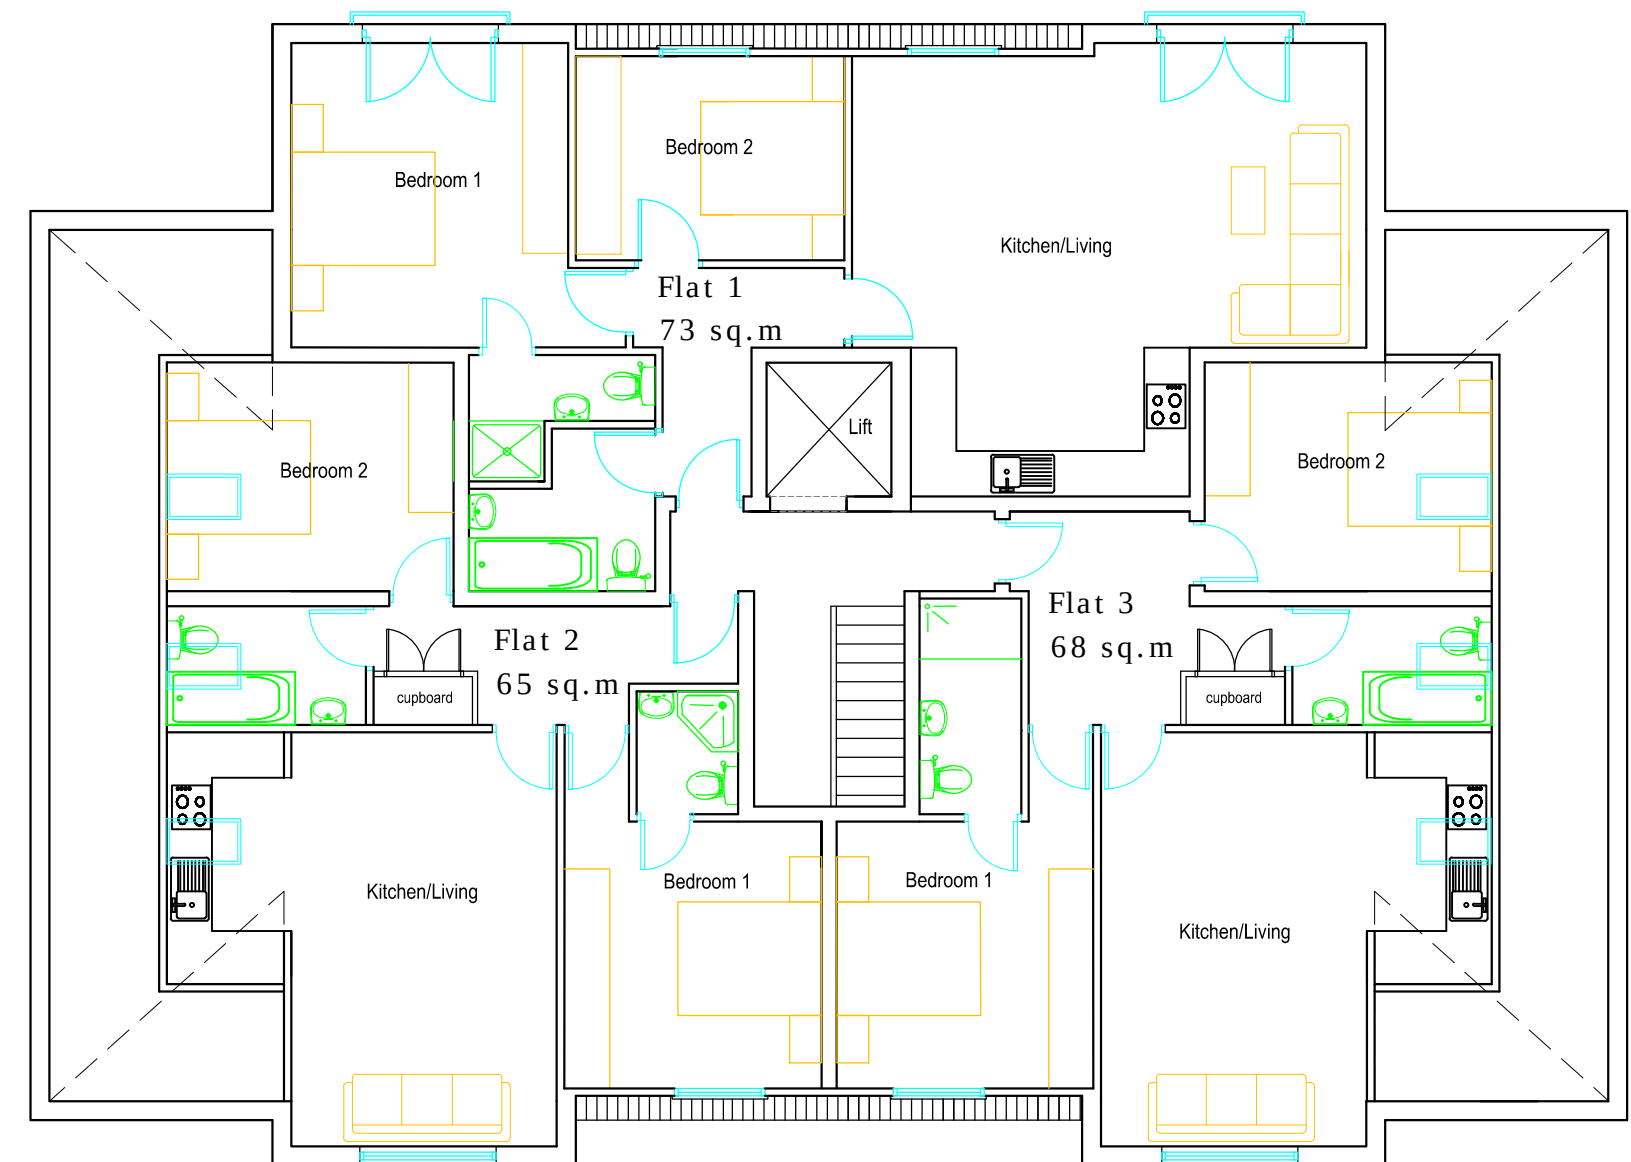

FIRST FLOOR

PROPOSED FLOOR PLANS

60 LONG LANE, ICKENHAM,
UXBRIDGE, UB10 8SZ

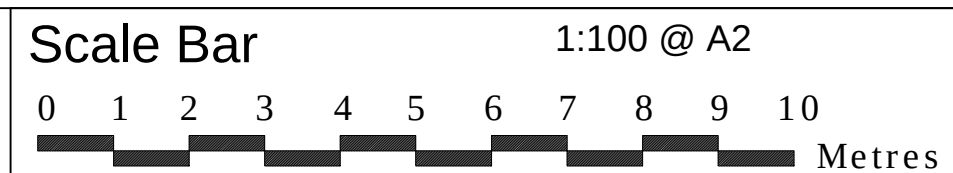

THE GILLETT MACLEOD PARTNERSHIP
Chartered Architects & Town Planning Consultants
1 High Road Old Eastcote Pinner Middlesex HA5 2EW tel. 0208 868 1333

Drg. No. 17/3124/103
Scale 1:100
Date 26/04/18
Drawn by S.Bieszczad

REVISION
© drawer