


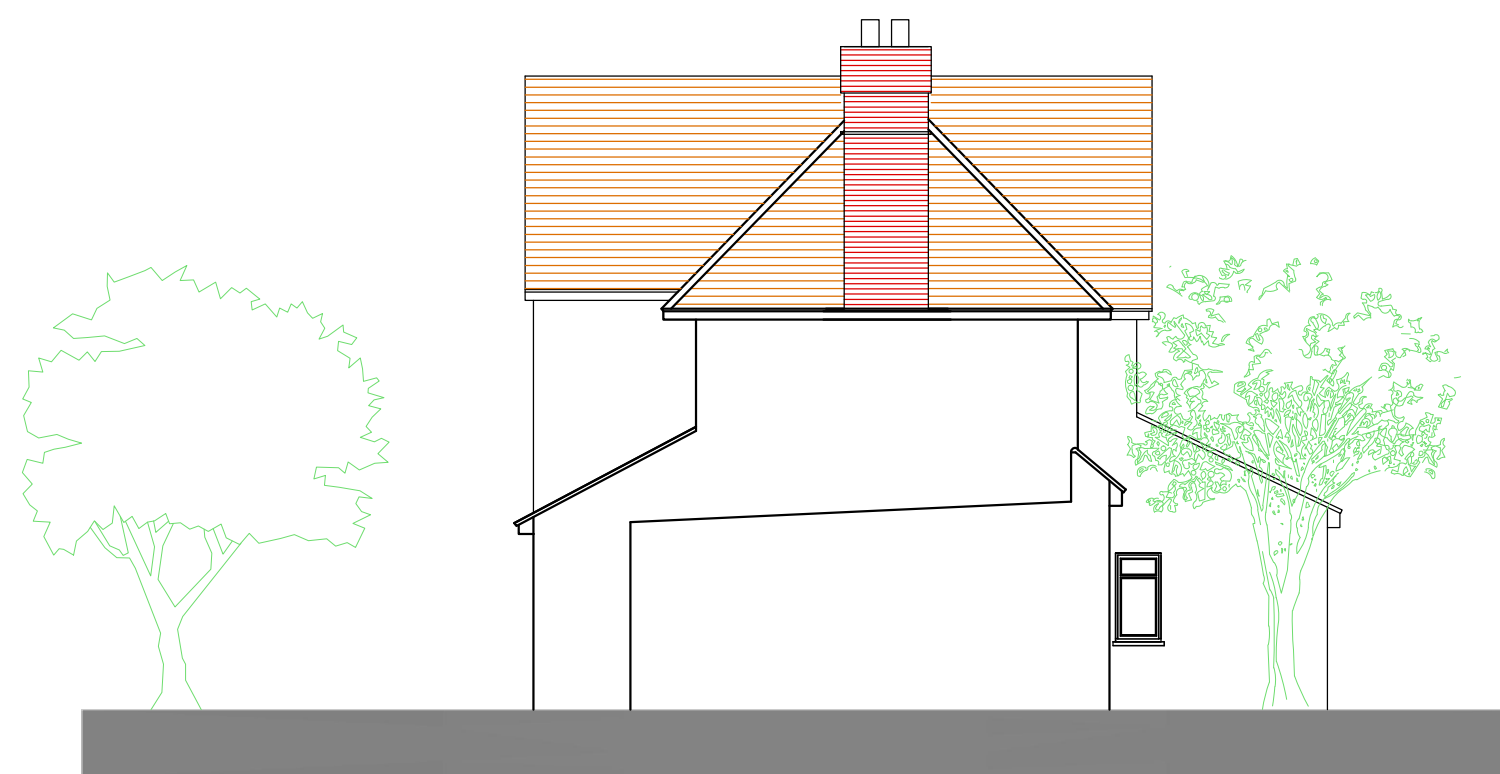

SOUTH EAST ELEVATION



SOUTH WEST ELEVATION



NORTH WEST ELEVATION



NORTH EAST ELEVATION

EXISTING ELEVATIONS

60 LONG LANE, ICKENHAM, UB10 8SZ

Scale Bar 1:100 @ A2
0 1 2 3 4 5 6 7 8 9 10 Metres



THE GILLETT MACLEOD PARTNERSHIP
Chartered Architects & Town Planning Consultants
1 High Road Old Eastcote Pinner Middlesex HA5 2EW tel. 0208 868 1333

Drg. No. 17/3124/109
Scale 1:100
Date 19/09/17
Drawn by AK

REVISION
C drawer