



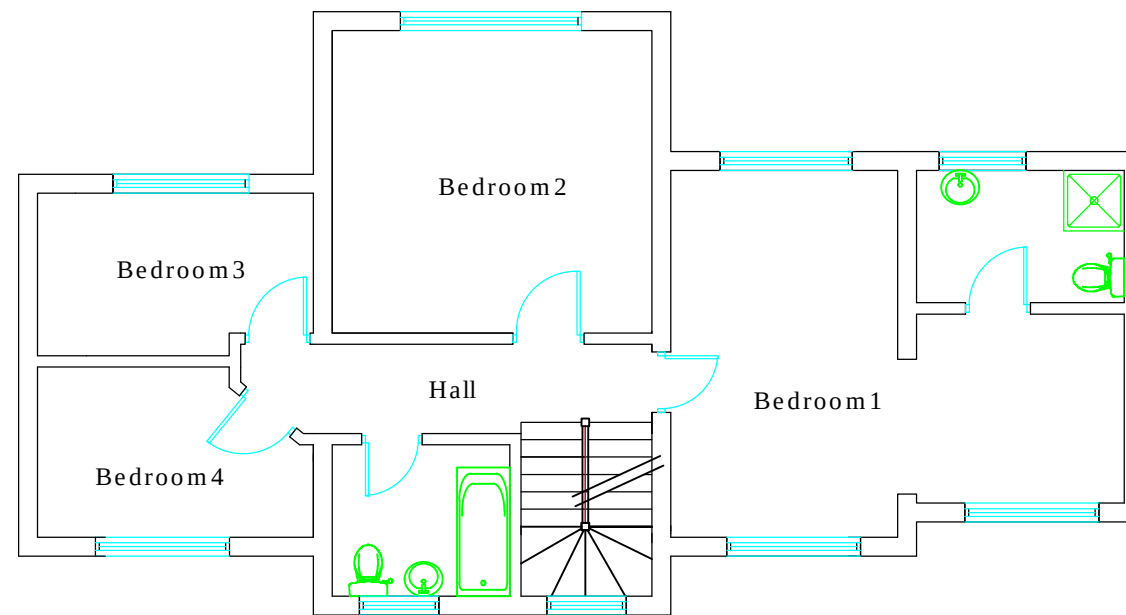


FIRST FLOOR PLAN

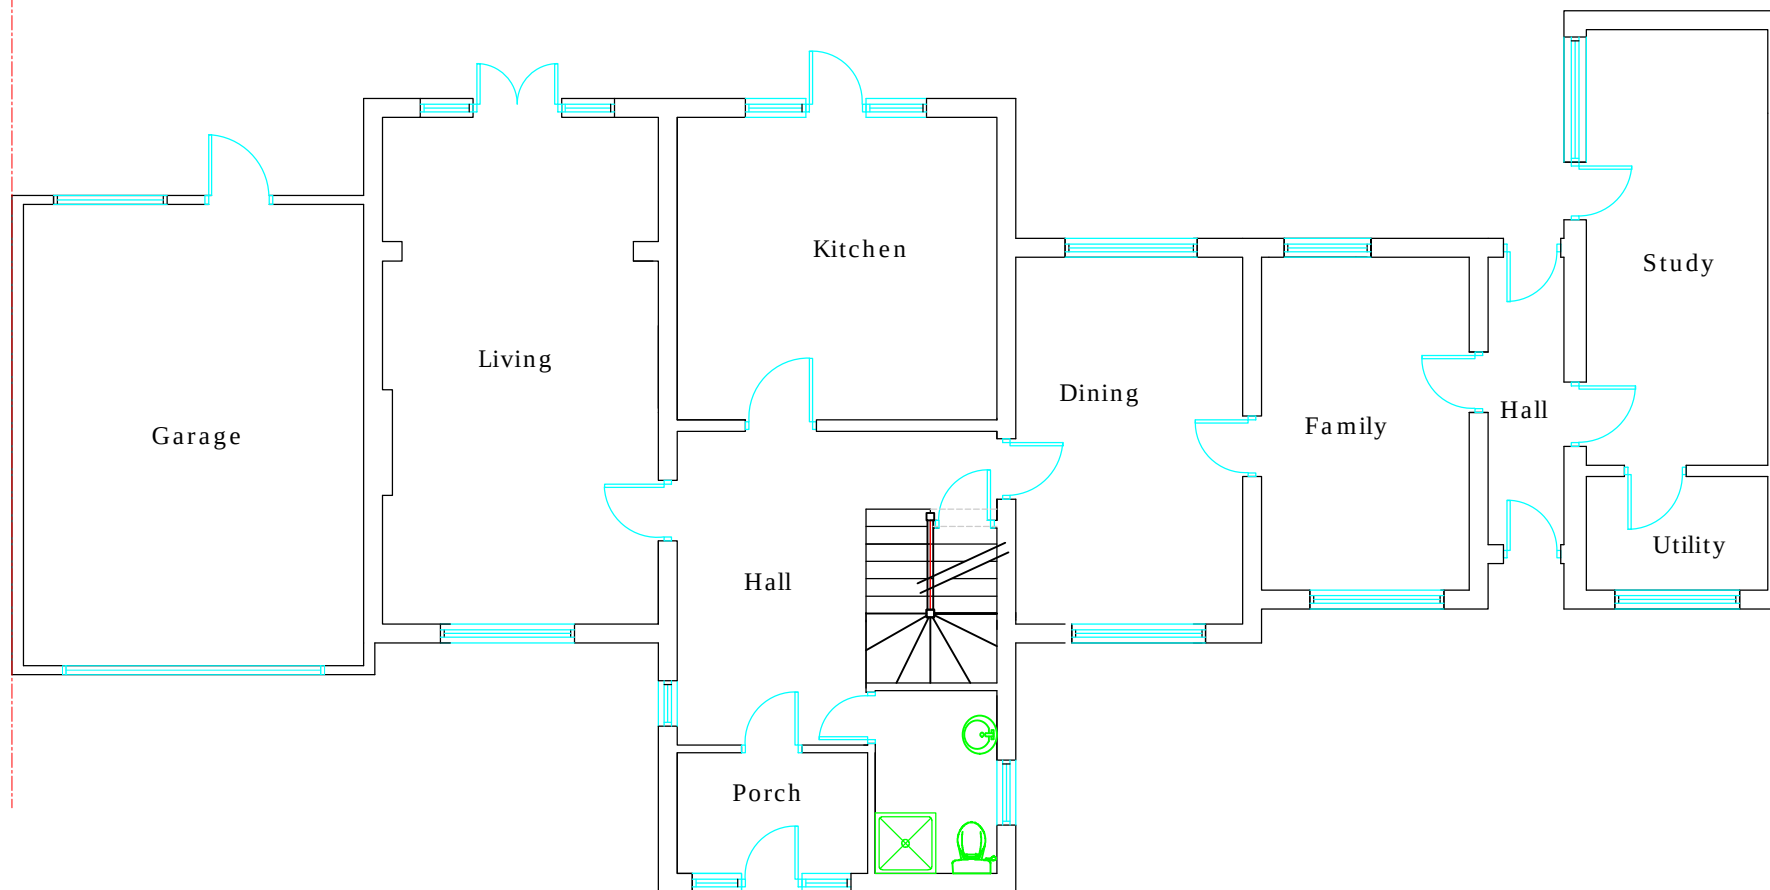

GROUND FLOOR PLAN

EXISTING FLOOR PLANS

60 LONG LANE, ICKENHAM,  
UB10 8SZ

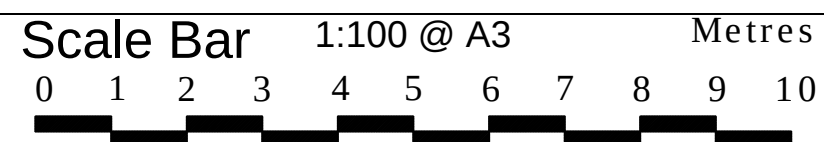

THE GILLETT MACLEOD PARTNERSHIP  
Chartered Architects & Town Planning Consultants  
1 High Road Old Eastcote Pinner Middlesex HA5 2EW tel. 0208 868 1333

Drg. No. 17/3124/107  
Scale 1:100@A3  
Date 15/02/18  
Drawn by S.Bieszczad

REVISION  
©