




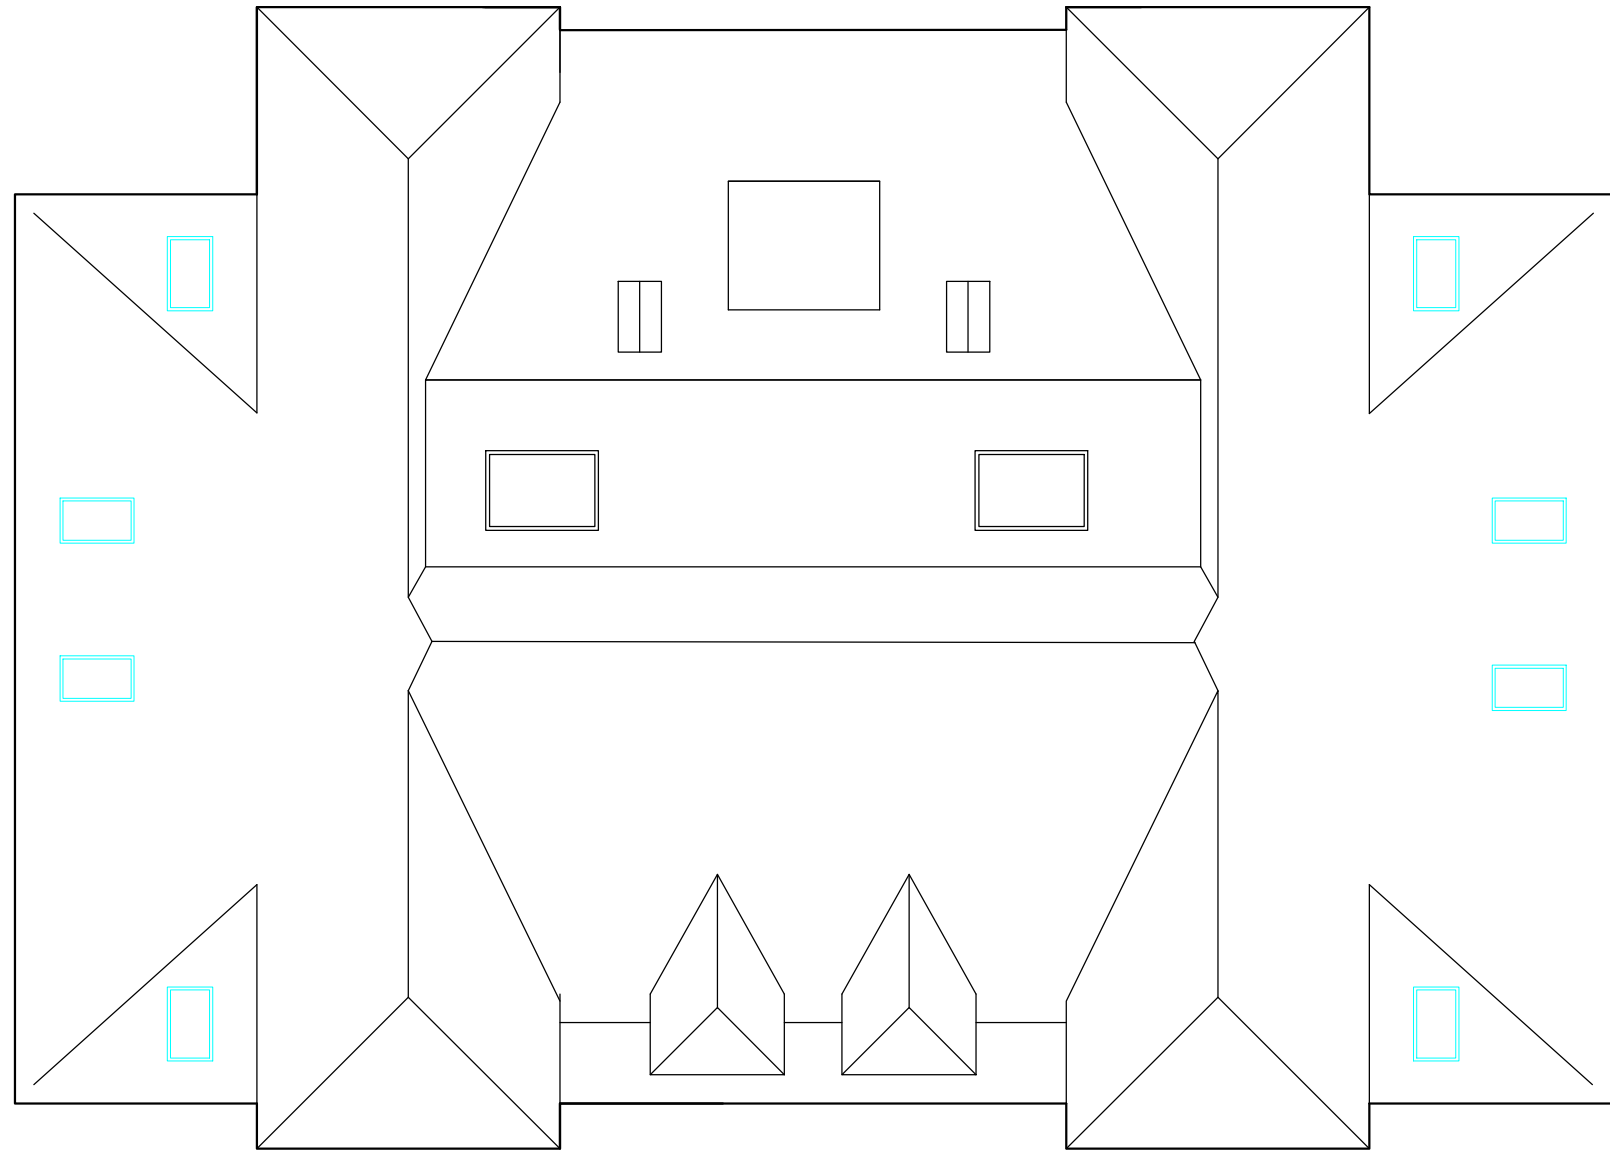


LOFT PLAN

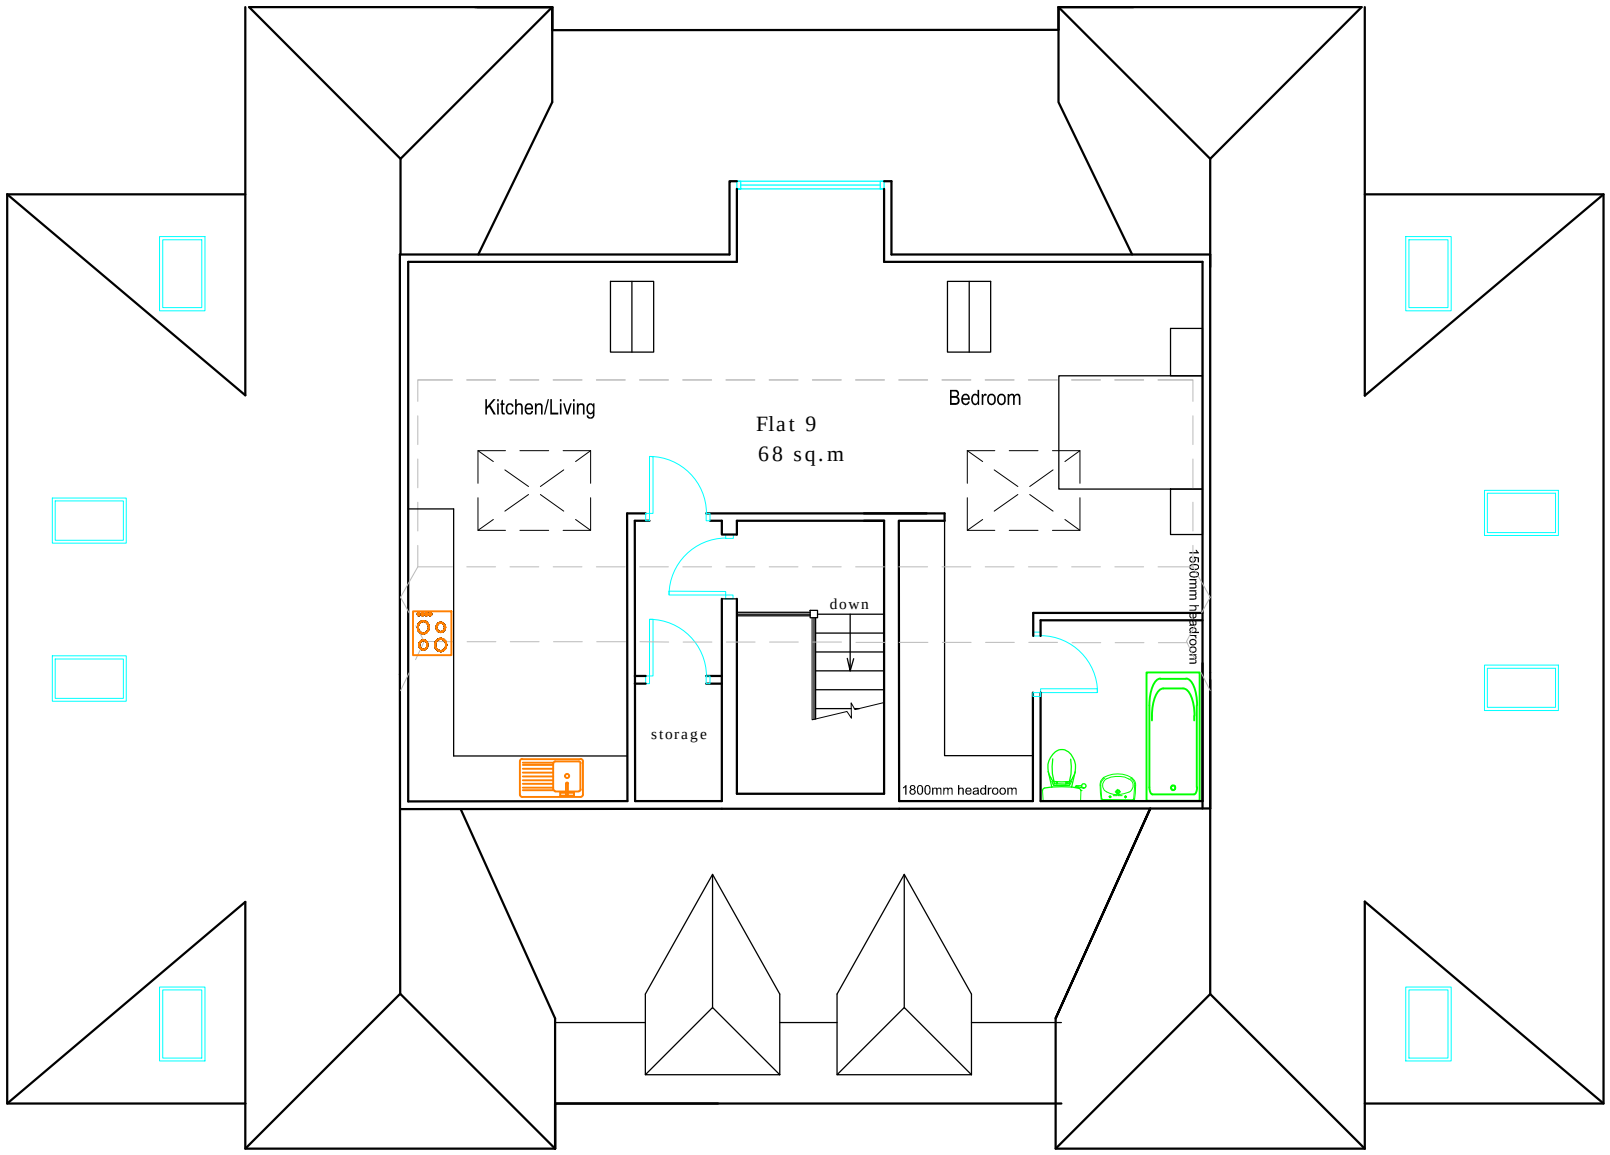

ROOF PLAN

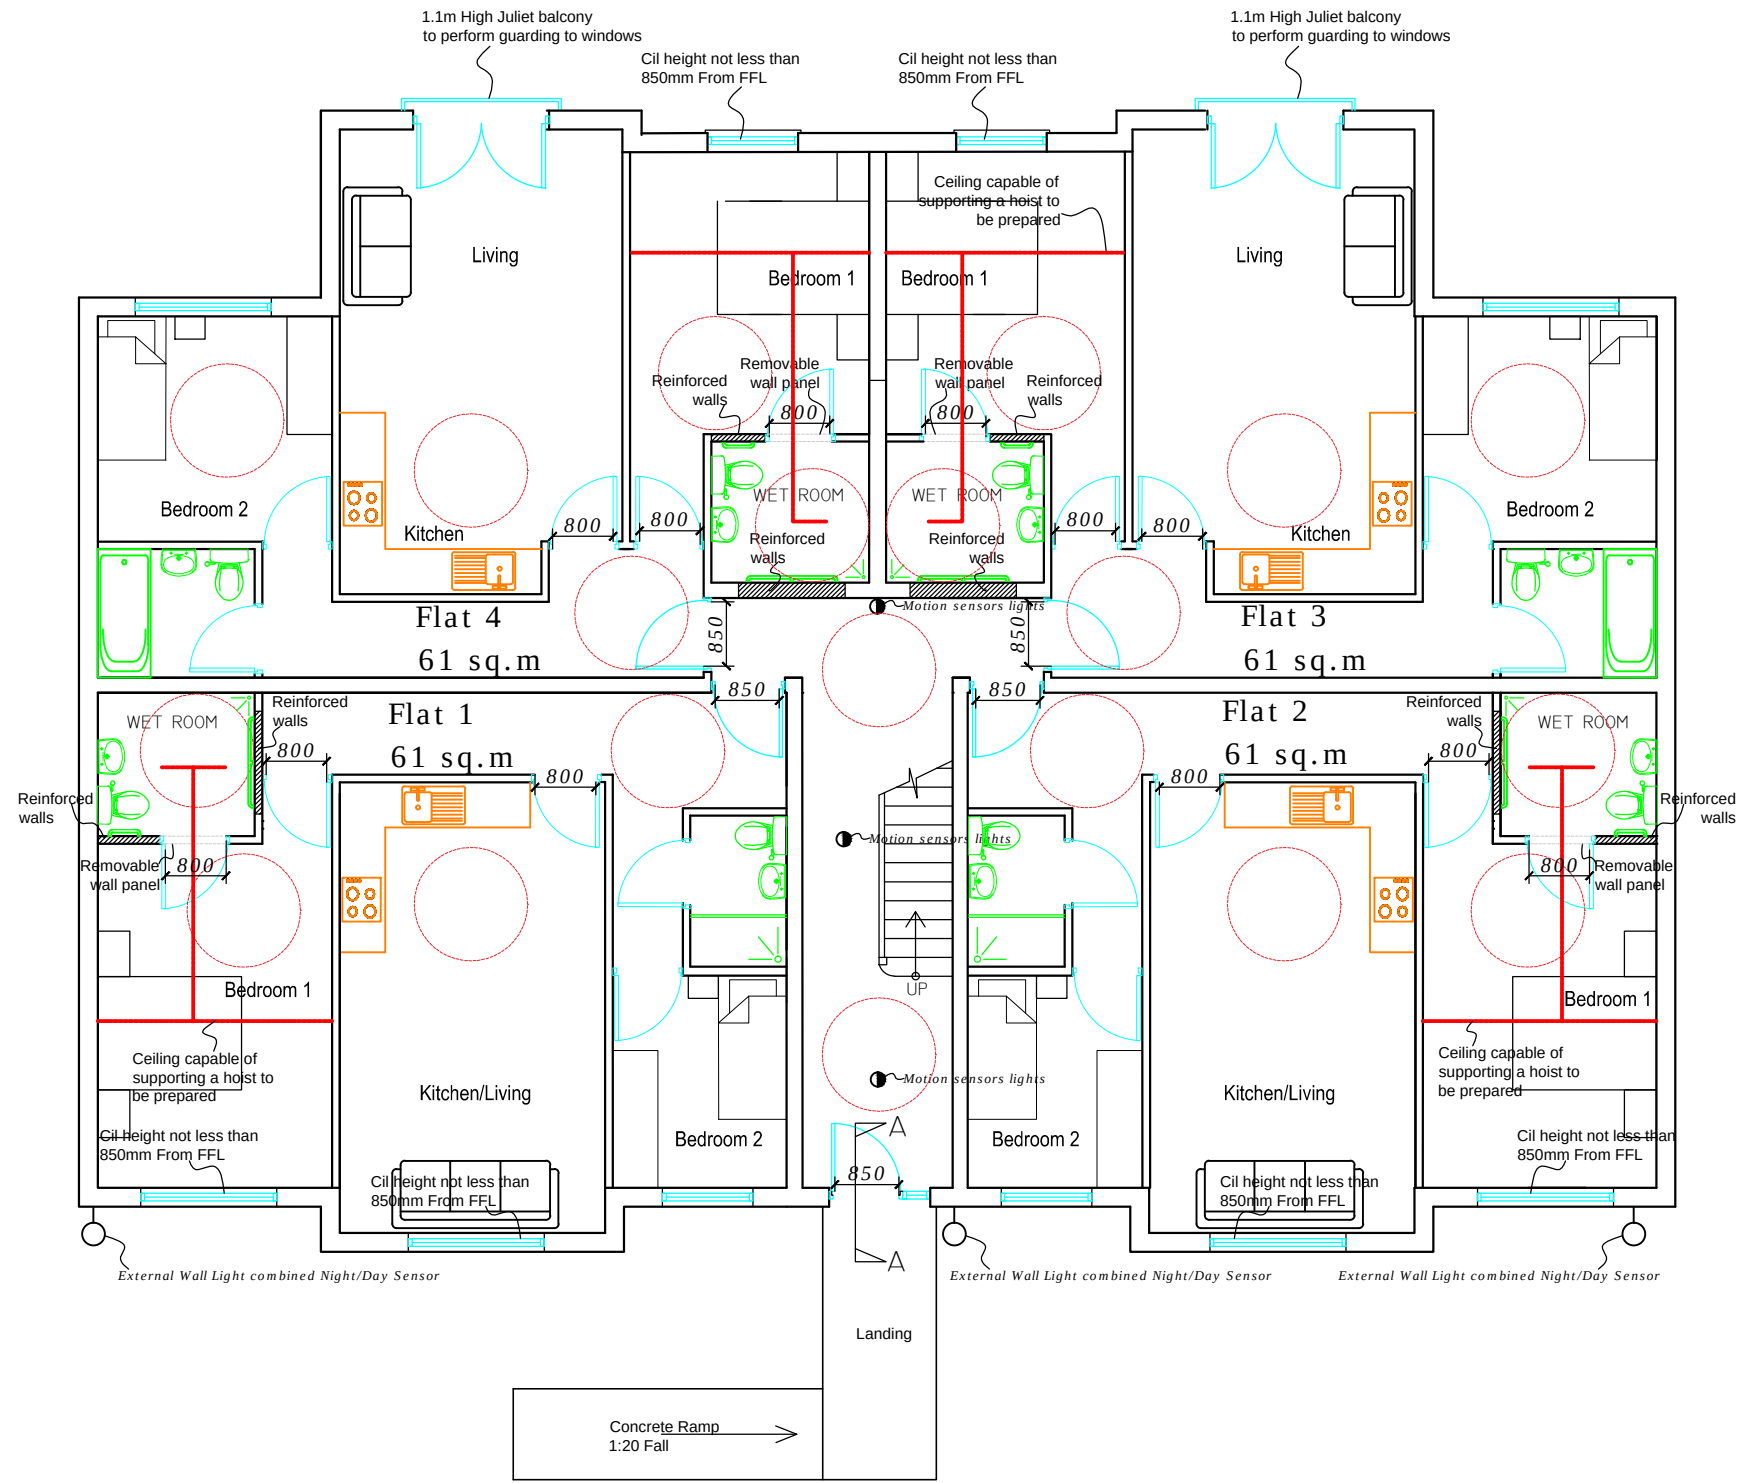

GROUND FLOOR

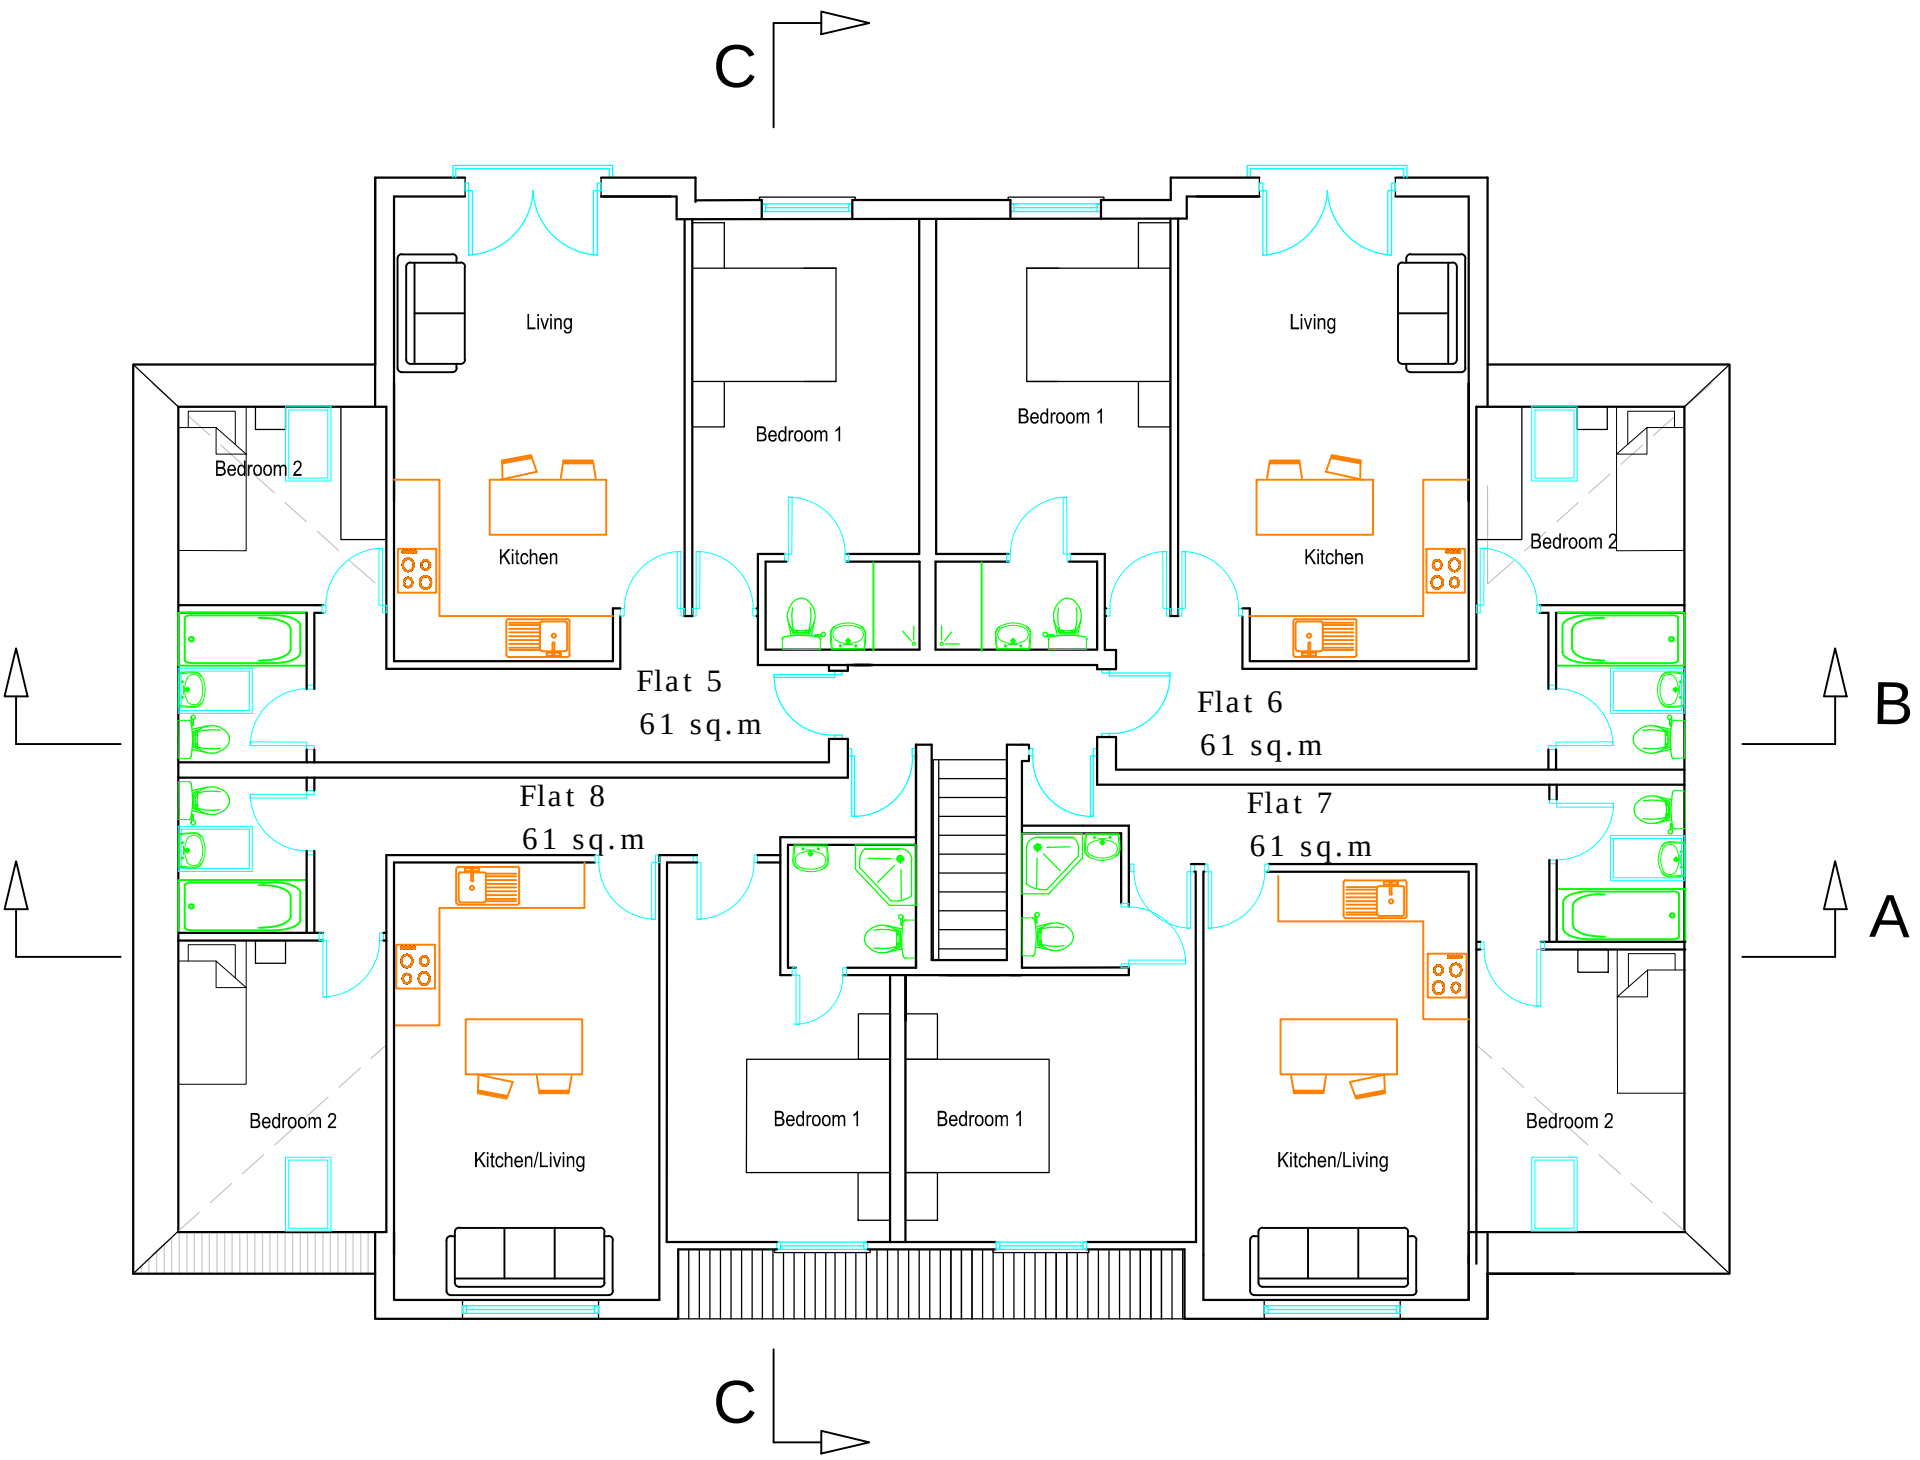

FIRST FLOOR

PROPOSED FLOOR PLANS

60 LONG LANE, ICKENHAM, UXBRIDGE, UB10 8SZ

Scale Bar

0 1 2 3 4 5 6 7 8 9 10 Metres

1:100 @ A1



THE GILLETT MACLEOD PARTNERSHIP
Chartered Architects & Town Planning Consultants
1 High Road Old Eastcote Pinner Middlesex HA5 2EW tel. 0208 868 1333

Drg. No. 17/3124/303
Scale 1:100
Date 16/03/22
Drawn by SB

REVISION	
(C)	drawer