

Notes.

The copyright of this drawing is vested in Lacey Architectural Services and it must not be copied, reproduced or disclosed, in part or full, without consent.


This drawing must not be scaled.

All dimensions are to be checked on site before work is commenced. Any discrepancies or omissions are to be reported immediately to Lacey Architectural Services.



Materials and workmanship are to comply in all respects with current British Standard Specifications, British Standards Code of Practice and Building Regulations.

This drawing should be read in conjunction with all other relevant drawings, specifications and schedules issued by Lacey Architectural Services or other specialists.


All dimensions are in millimeters, unless expressly noted otherwise.

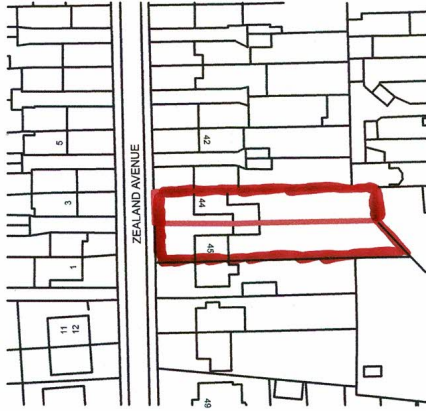


Location Plan (No.44)  
Scale 1:1250

  


Cycle  
storage  
See drawing  
BS 1.

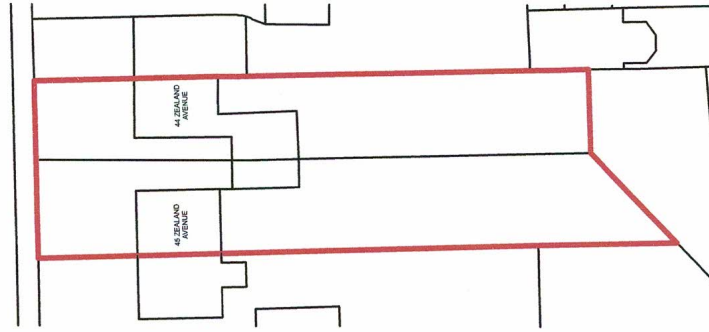

Existing Site Plan  
Scale 1:500

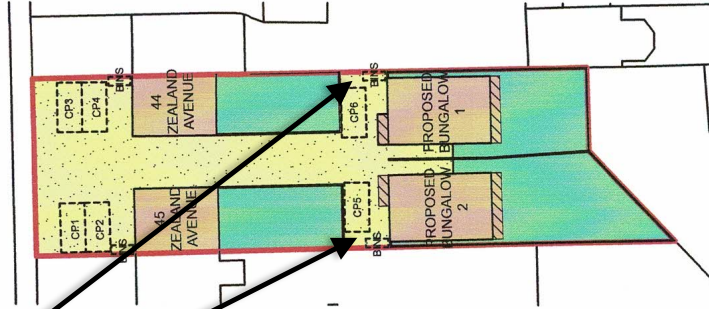

Proposed Site Plan  
Scale 1:500

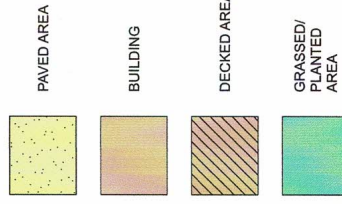

2m HIGH  
TIMBER  
FENCE

| B | REV | DESCRIPTION     | DATE     | INITIAL |
|---|-----|-----------------|----------|---------|
| 1 |     | Drawing updated | 11.02.21 | ZL      |

**Lacey Architectural Services Ltd.**  
30, The Old Rectory, Wotton Bassett, Leicestershire, LE19 1AA  
Tel: 01530 810000  
Email: info@laceyarchitect.co.uk  
Web: www.laceyarchitect.co.uk

**Lacey Architectural Services**

|               |                         |
|---------------|-------------------------|
| Client        | Mr & Mrs Hughes         |
| Project       | 44-45 Zealand Avenue    |
| Drawing Title | Site and Location Plans |

|                |              |          |    |            |          |
|----------------|--------------|----------|----|------------|----------|
| Drawn          | ZL           | Checked  | ZL | Scale      | As Shown |
| Drawing Number | J19019 - 001 | Revision | A  | Paper Size | A3       |
|                |              |          |    | Date       | Mar 19   |