



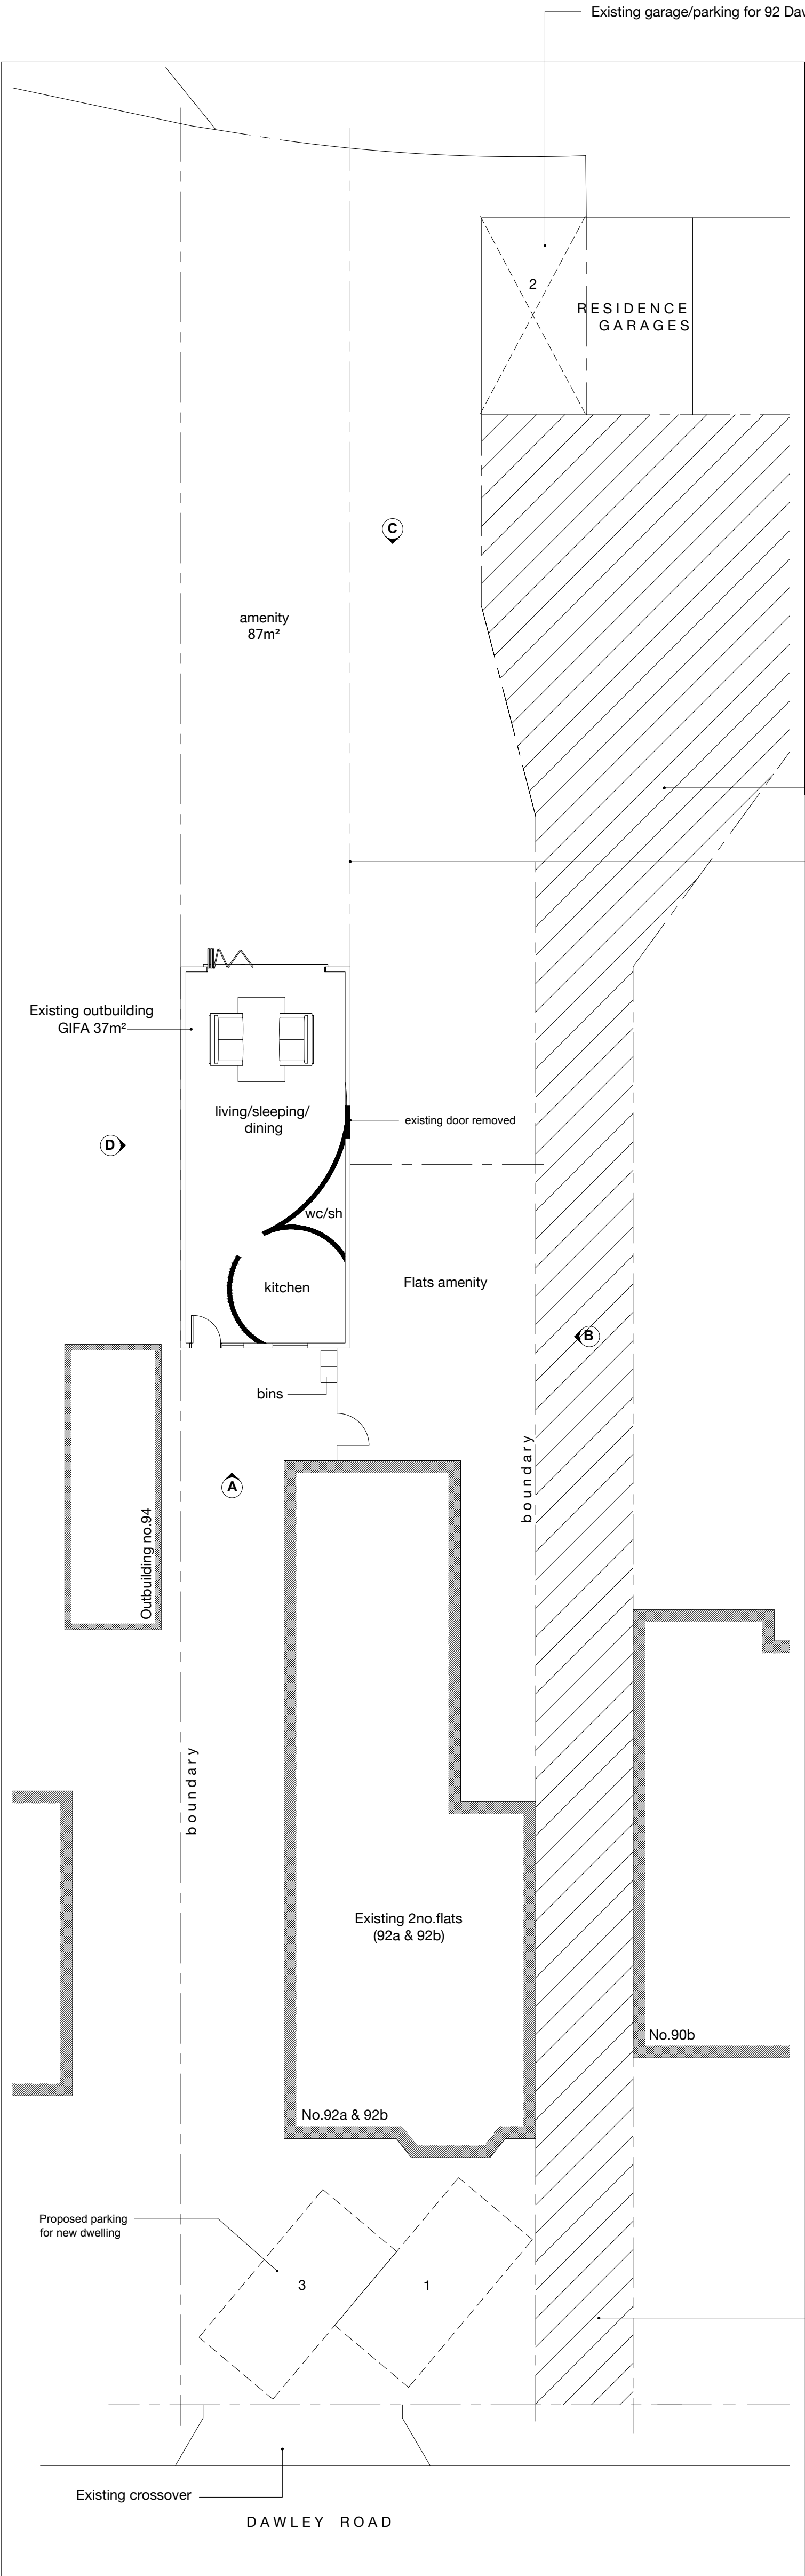


PROPOSED LAYOUT
1:100

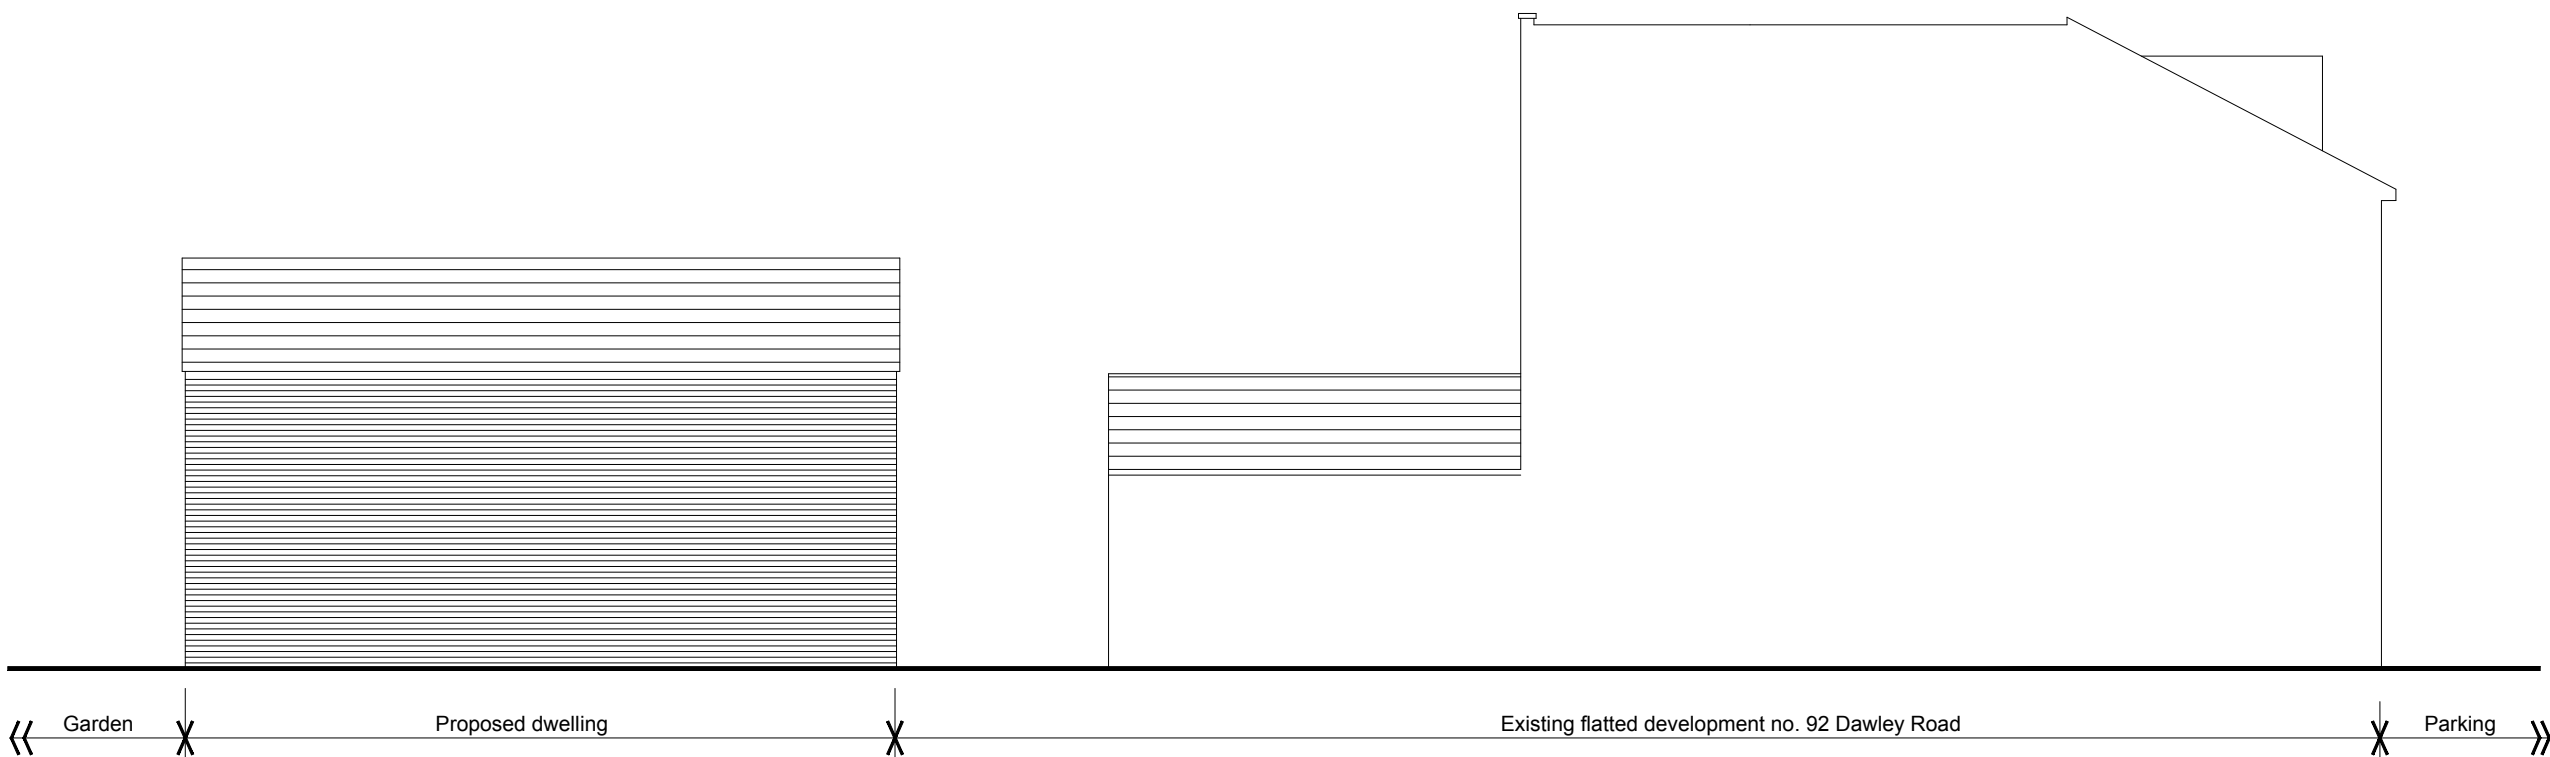


PROPOSED SOUTH ELEVATION
1.100 ELEVATION D

hatched area denotes shared vehicular access
new close boarded fencing demarking new boundary

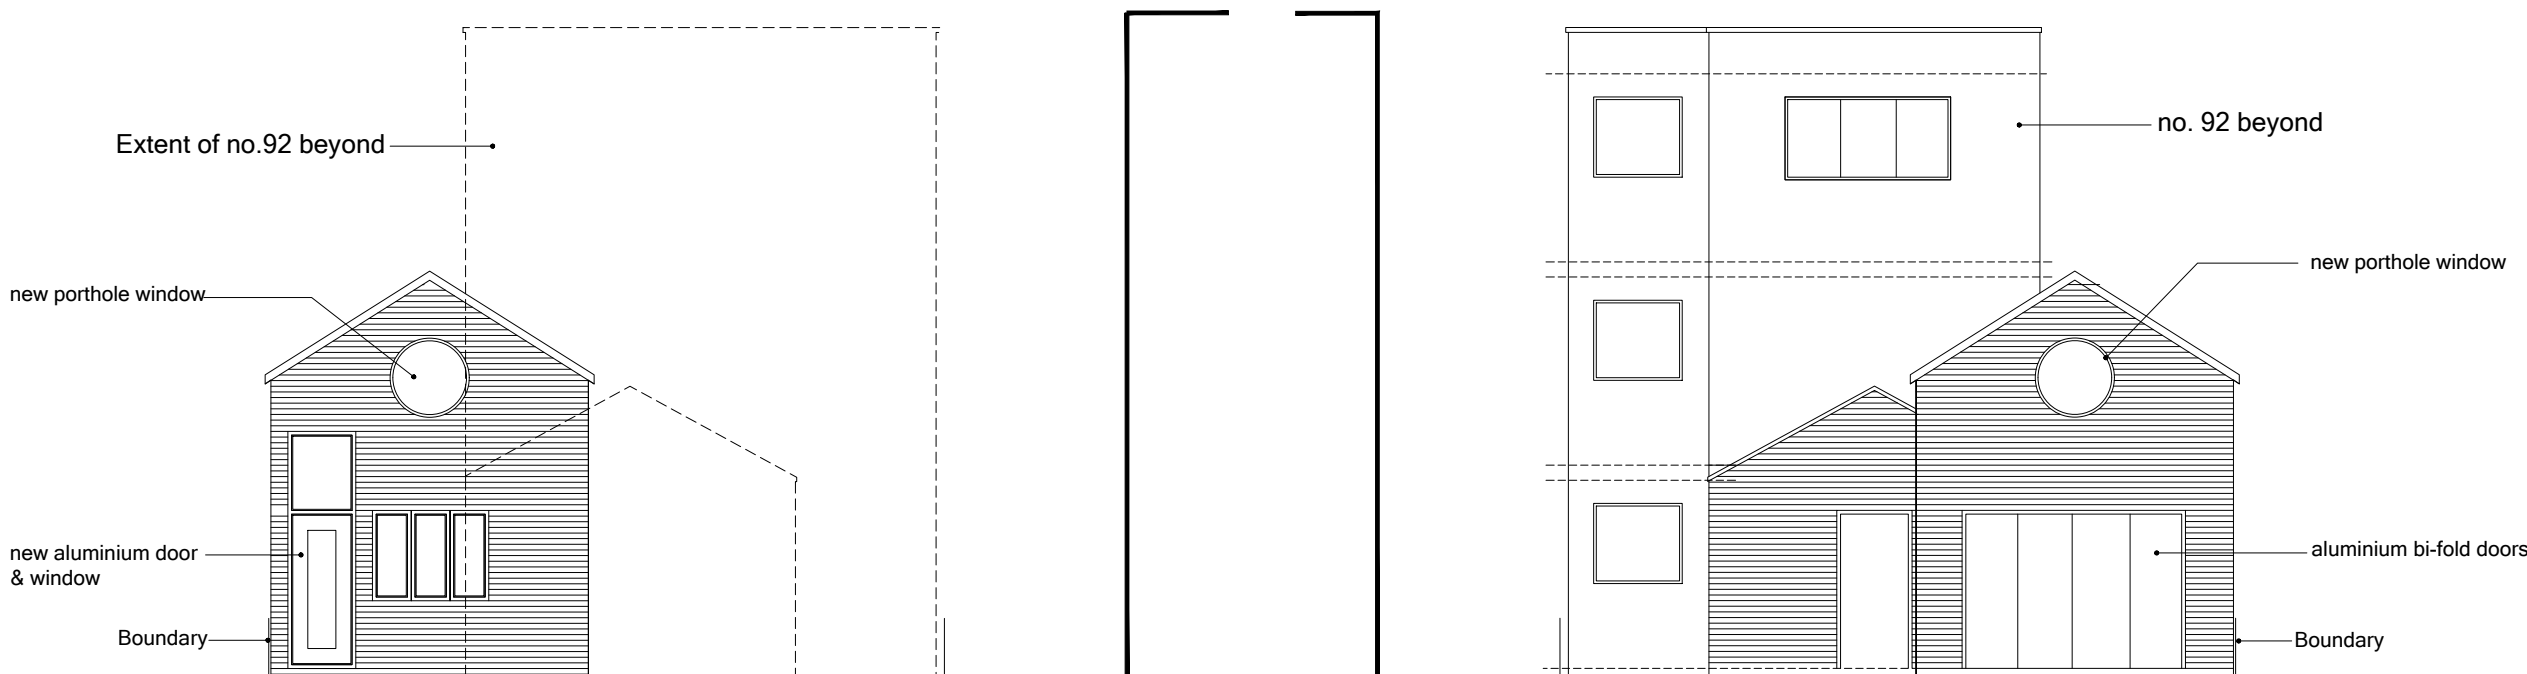

ELEVATION A

ELEVATION C

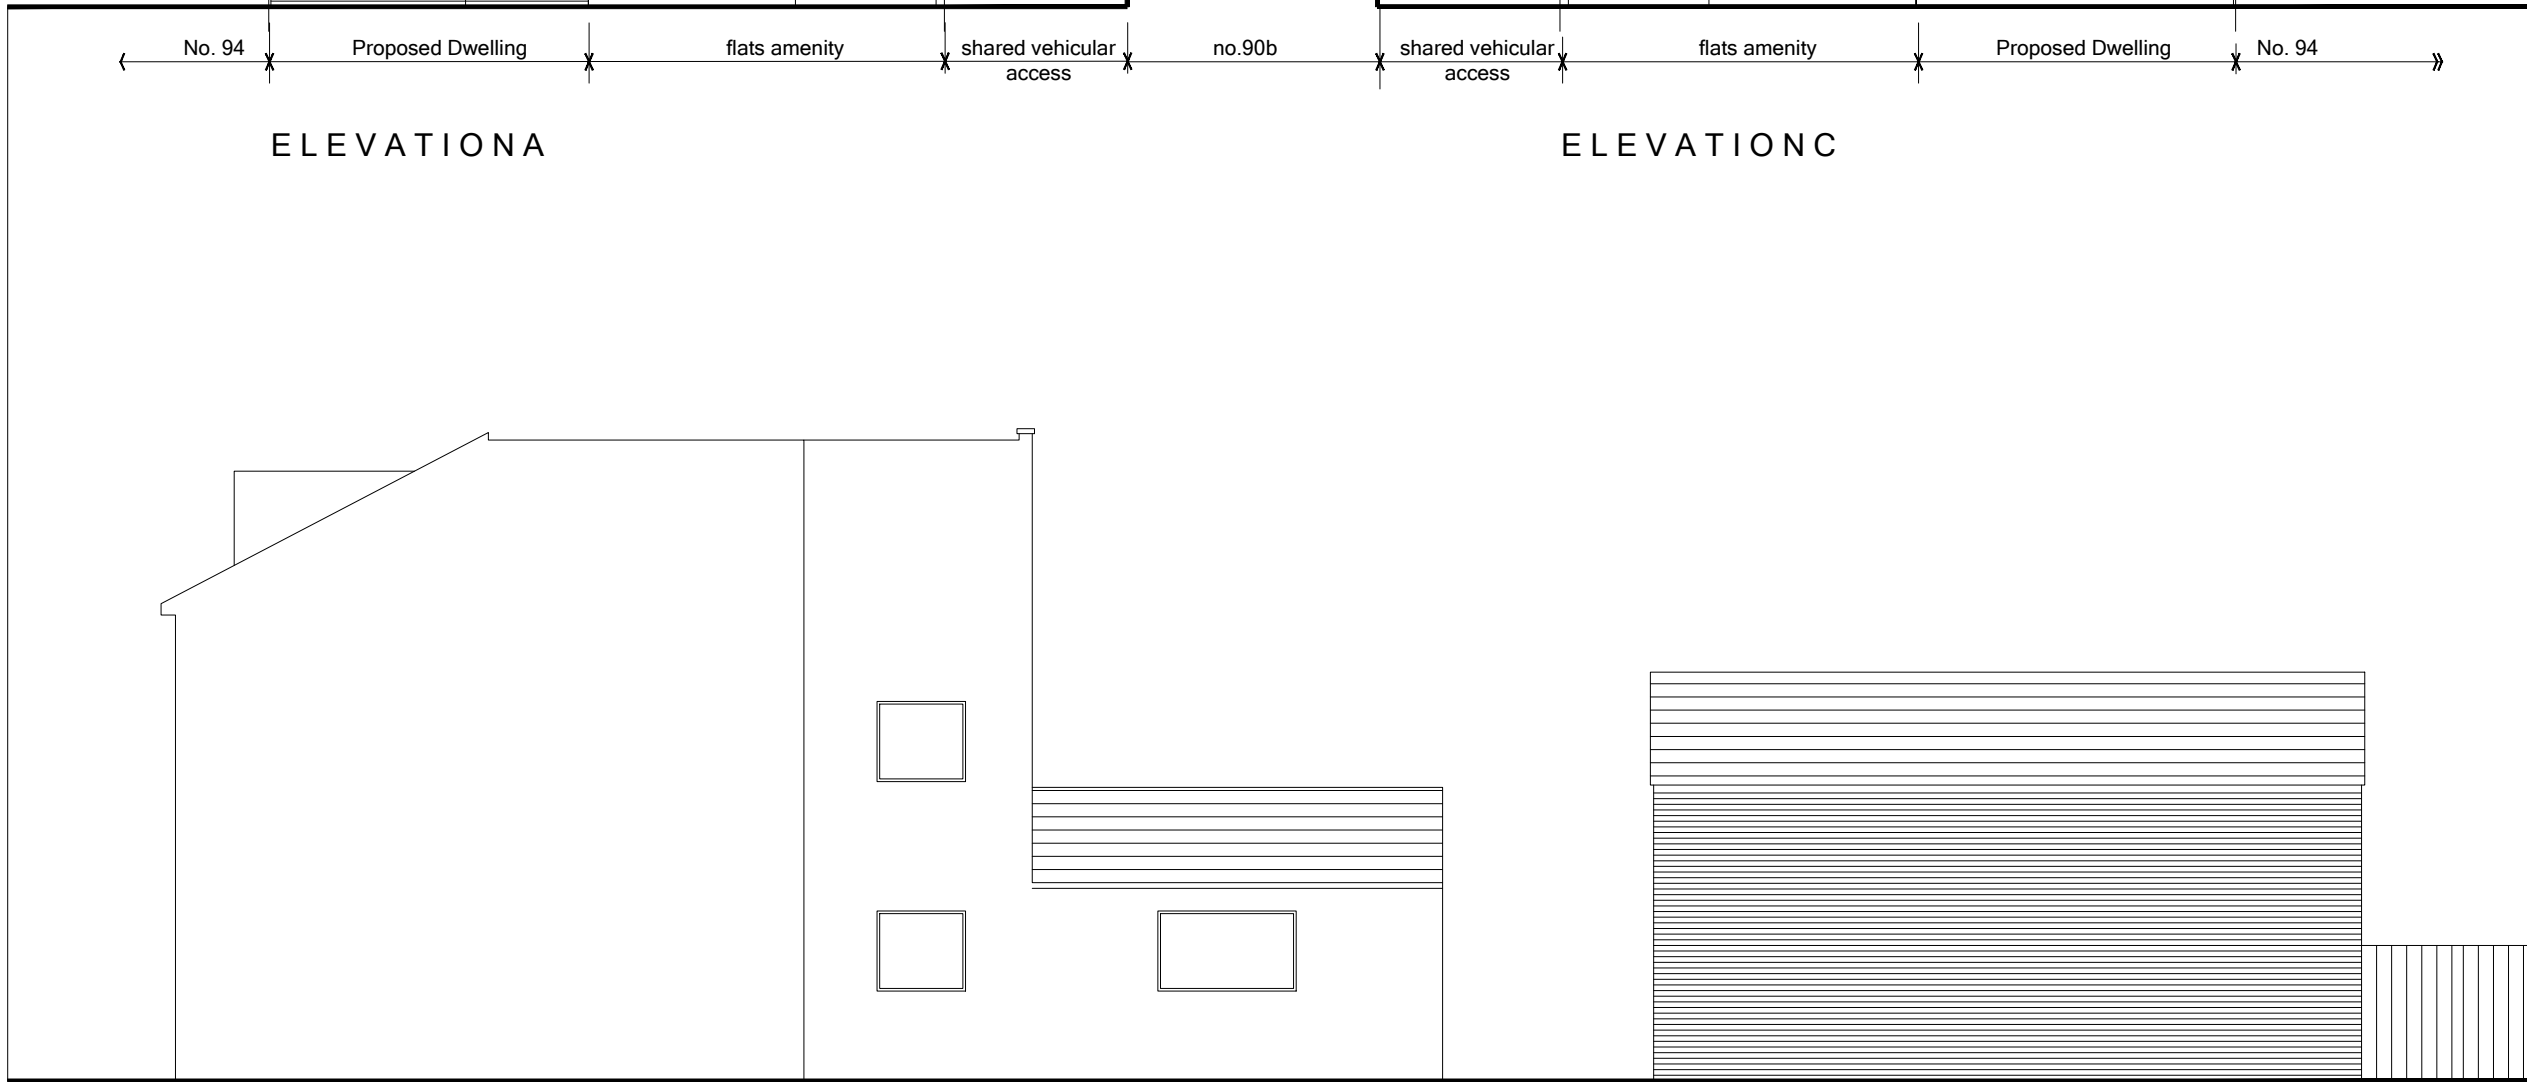

ELEVATION B

PROPOSED ELEVATIONS
1.100

hatched area denotes shared vehicular access

PLANNING

A	06.09.18	KSP	South elevation added
Revision			

Akaal Architecture

Moor House Farm Lower Road Higher Denham Uxbridge UB9 5EN
t 01895 834961 e info@akaalasociates.com w akaalassociates.co.uk

drawing notes				© Akaal Architecture 2018
All rights described in chapter IV of the Copyright Designs & Patents Act 1988 have been generally asserted. This Drawing must not be scaled; only figured dimensions should be used. If there are any discrepancies, or contradictions between this and other information, it should be brought to the Architect's attention.				
client: Mr H Singh		project: 92 Dawley Road, Hayes UB3		
drawing title: PROPOSED PLANS & ELEVATIONS				
date: July 2018	scale: 1:100 @A1 1:200 @A3	project no.: AA.2017.011	drawing no.: 03.01	A

