


All Dimensions to be checked on site. Written dimensions to be follow in preference to scaled dimensions, any discrepancies must be reported to Uxbridge Design prior to undertaking of any relevant works.

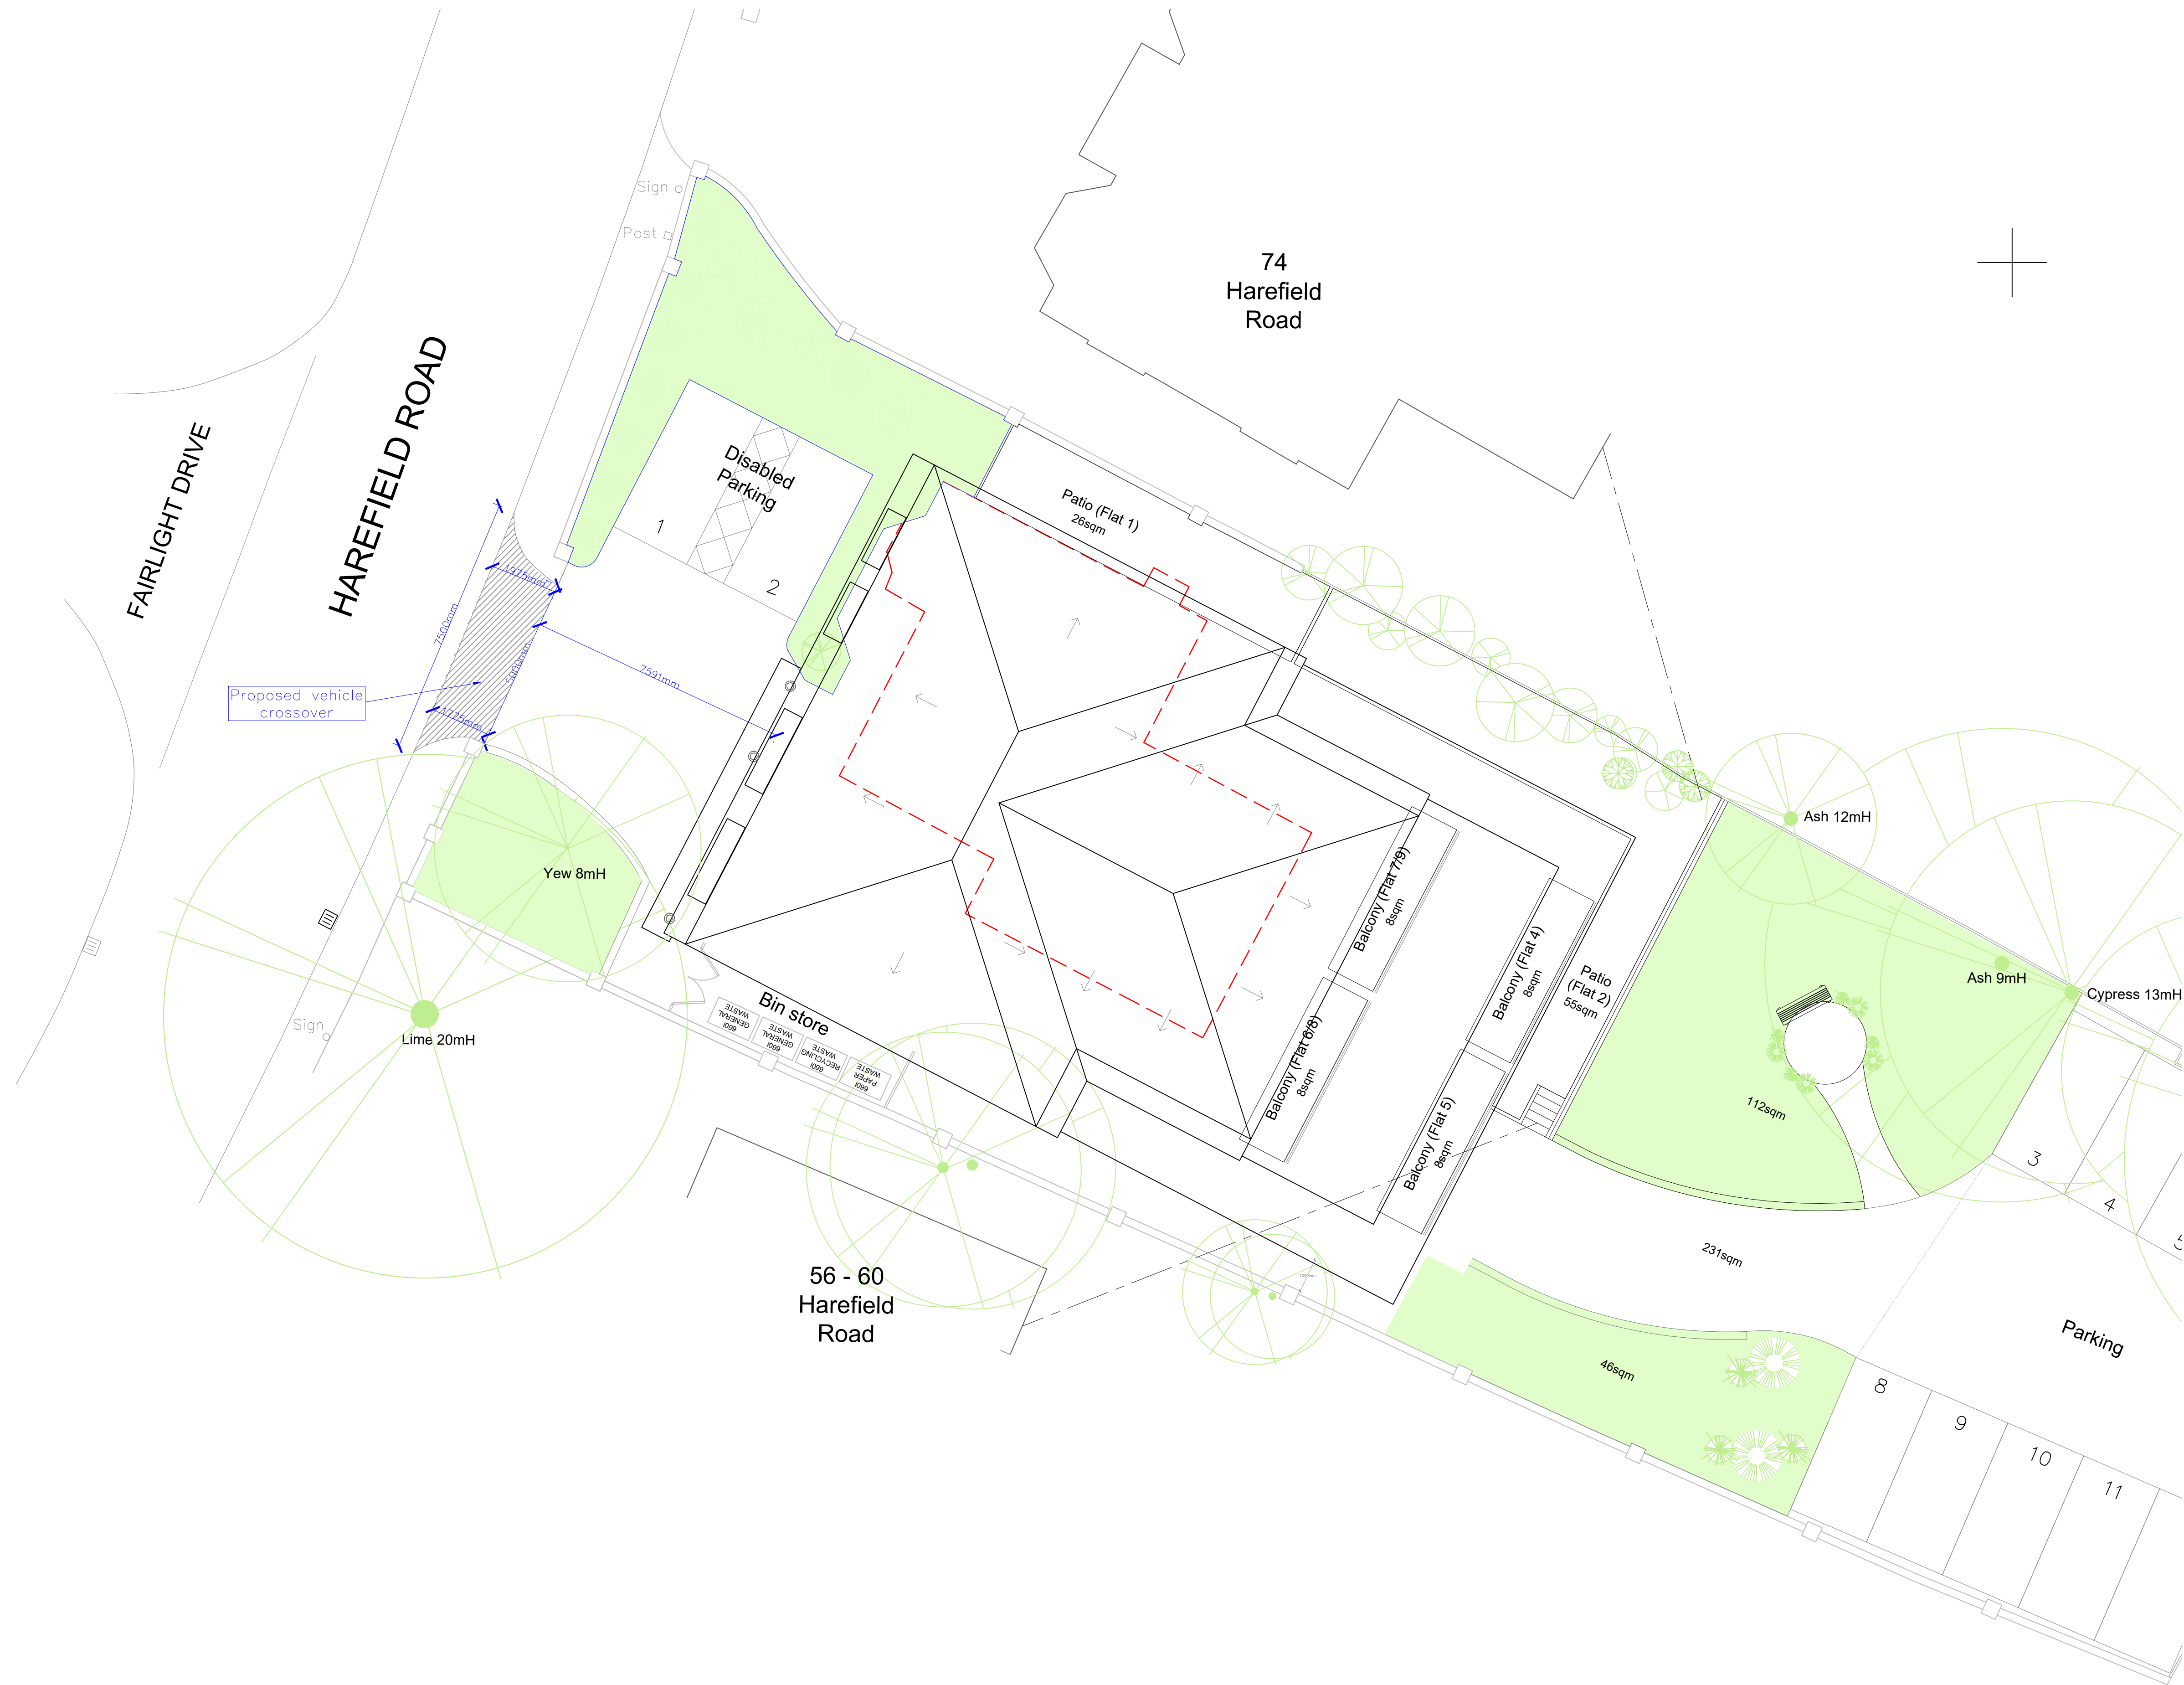

SITE PLAN
SCALE - 1:50

B	APR 2022	KH	REVISE SITE LAYOUT
A	MAR 2021	KH	ADD ADDITIONAL DIMENSIONS
REV	DATE	DRAWN BY	DESCRIPTION

Uxbridge Design
& DETAILING SERVICES

218 Windsor Street, Uxbridge, Middlesex, UB8 1AB
T. 01895 255791
E. info@uxbridgedesign.co.uk
W. www.uxbridgedesign.co.uk

CLIENT

TWIGLETS DEVELOPMENTS

PROJECT

72 HAREFIELD ROAD, UXBRIDGE,
MIDDX, UB8 1PJ

TITLE

PROPOSAL FOR NEW FLATS
PROPOSED CROSSOVER

DATE	SCALE	DRN	DRG NO	REV	A1
JAN 2019	1:100	KH	19_01_12	B	

0m

2m

4m

6m

8m

SCALE 1:100