


All Dimensions to be checked on site. Written dimensions must be followed in preference to scaled dimensions, any discrepancies must be reported to Uxbridge Design prior to undertaking of any relevant works.

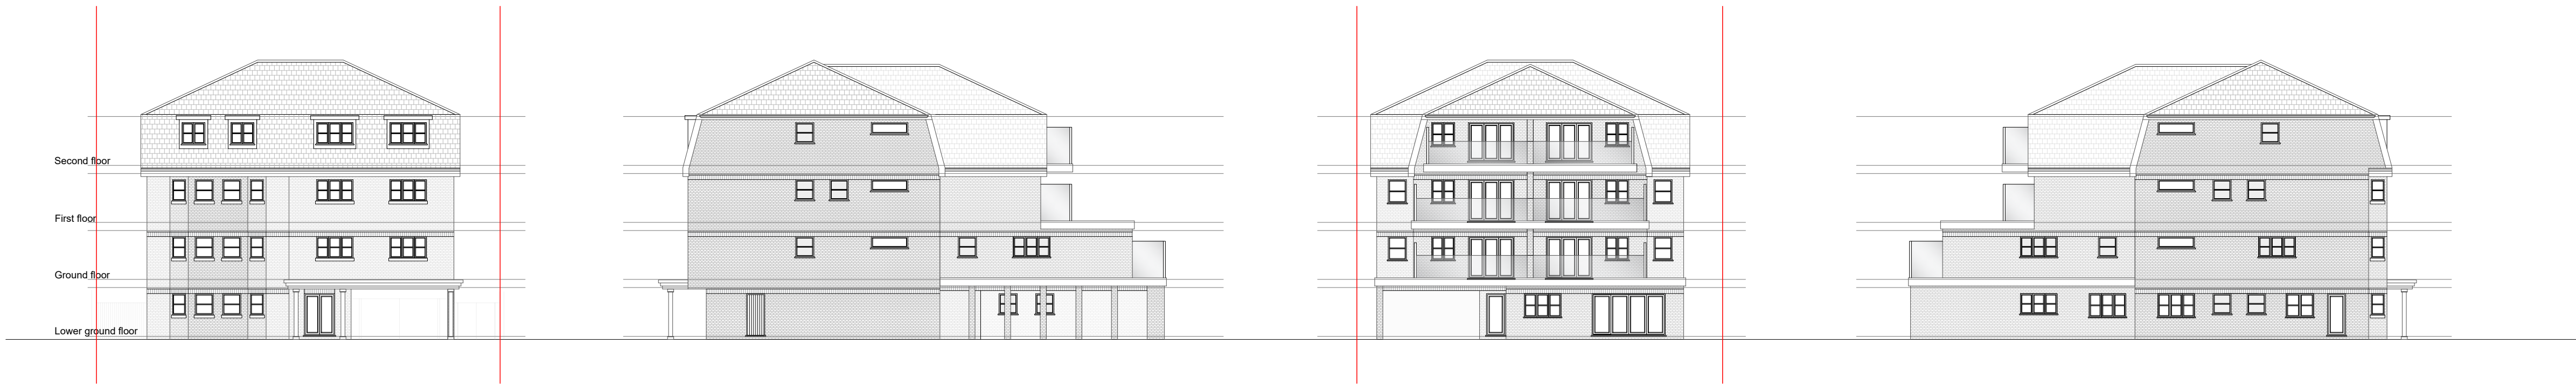


PROPOSED FRONT ELEVATION
SCALE - 1:200


PROPOSED SIDE ELEVATION
SCALE - 1:200

PROPOSED REAR ELEVATION
SCALE - 1:200

PROPOSED SIDE ELEVATION
SCALE - 1:200

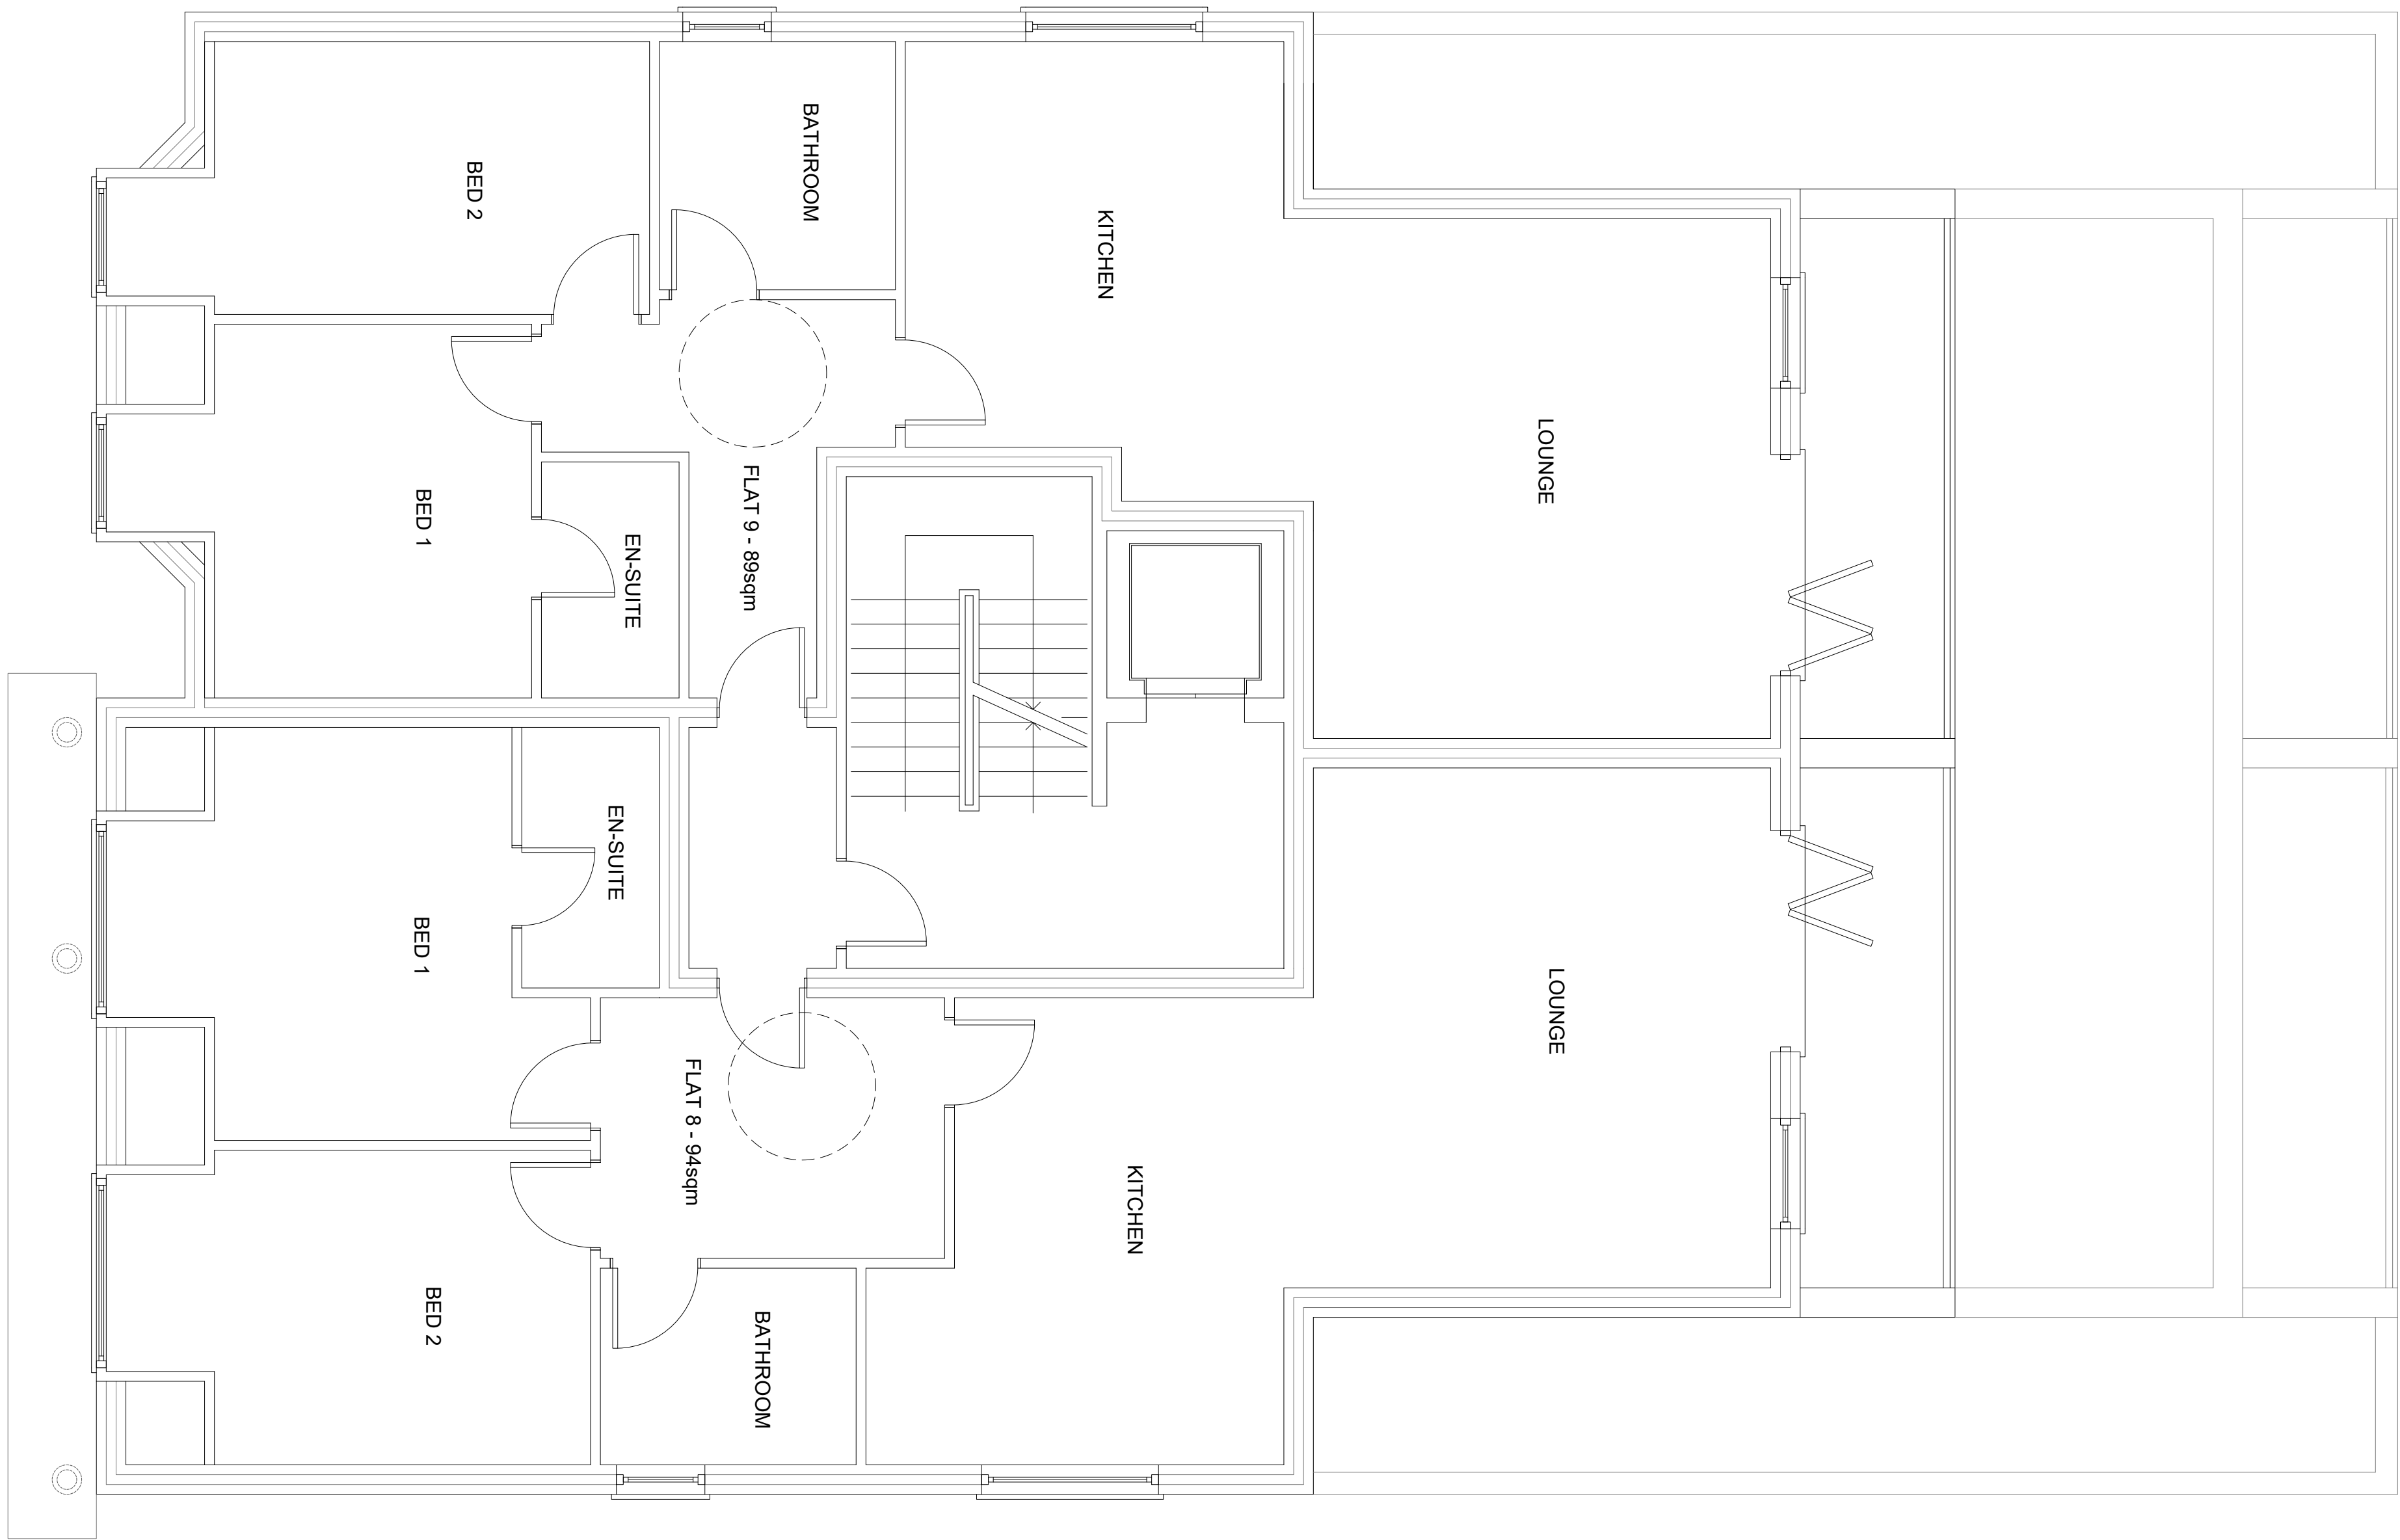

PROPOSED SECOND FLOOR PLAN
SCALE - 1:50

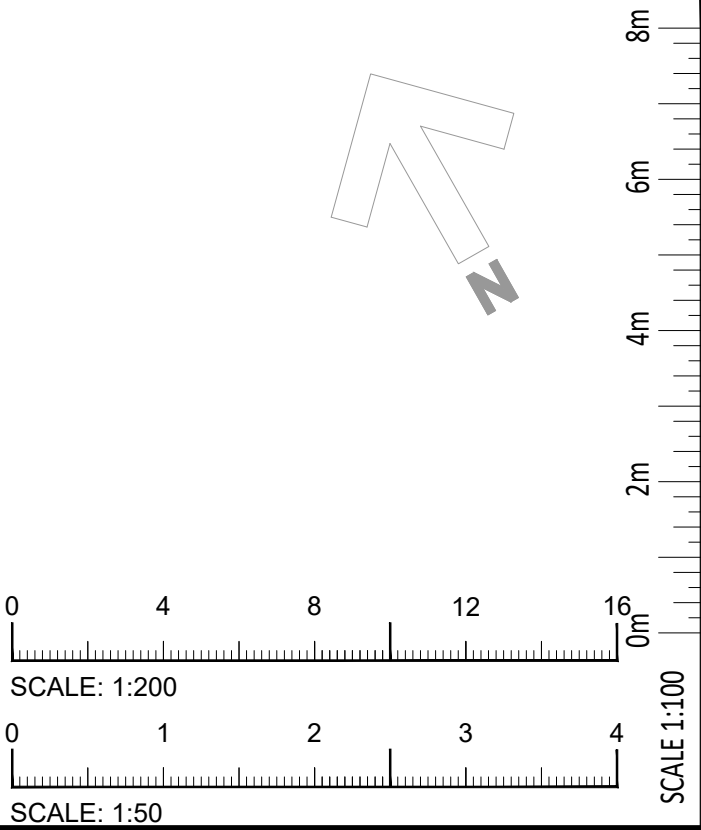

PRELIMINARY

A	APR 2022	KH	ADD ELEVATIONS
REV	DATE	DRAWN BY	DESCRIPTION
Uxbridge Design & DETAILING SERVICES 21B Windsor Street, Uxbridge, Middlesex, UB8 1AB T. 01895 255791 E. info@uxbridgedesign.co.uk W. www.uxbridgedesign.co.uk CLIENT TWIGLETS DEVELOPMENTS PROJECT 72 HAREFIELD ROAD, UXBRIDGE, MIDD, UB8 1PJ TITLE PROPOSAL FOR NEW FLATS (9 DWELLINGS) PLANS AND ELEVATIONS SECOND FLOOR PLAN + ELEVATIONS DATE MAR 2022 SCALE 1:50, 1:200 DRN KH DRG NO 19_01_17 REV A A1			