




EXISTING FRONT ELEVATION
SCALE - 1:100

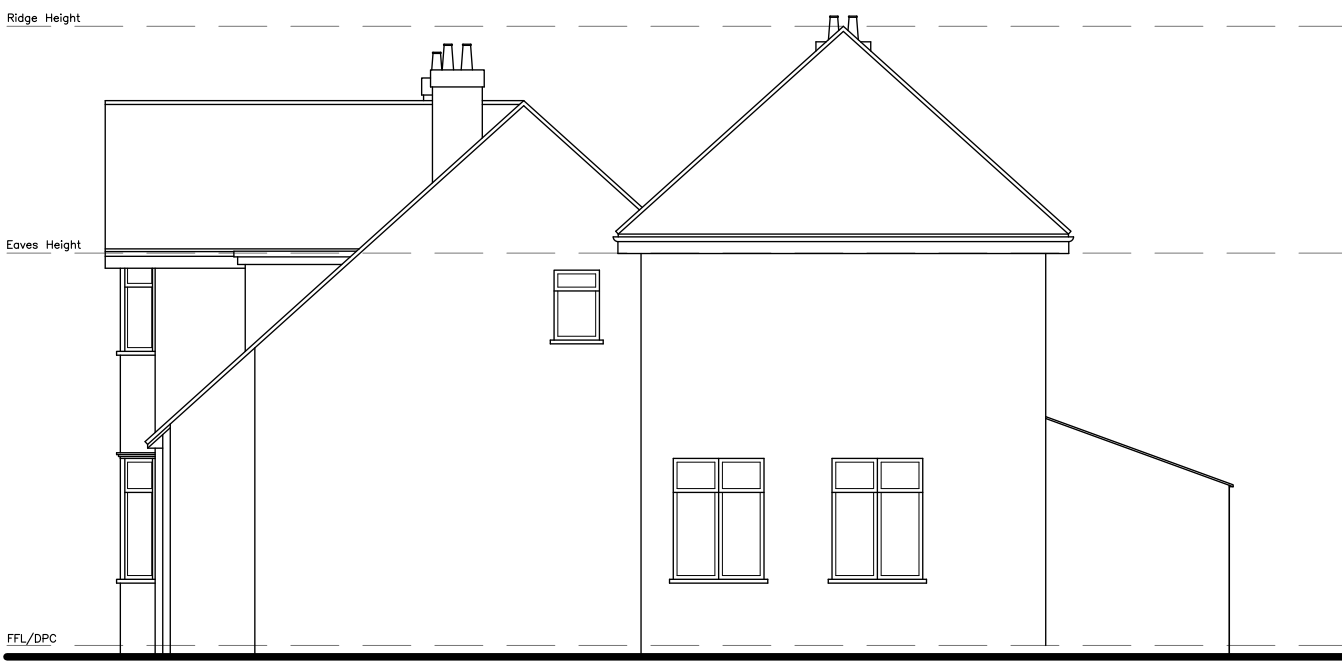


EXISTING SIDE ELEVATION
SCALE - 1:100




EXISTING REAR ELEVATION
SCALE - 1:100



EXISTING SIDE ELEVATION
SCALE - 1:100

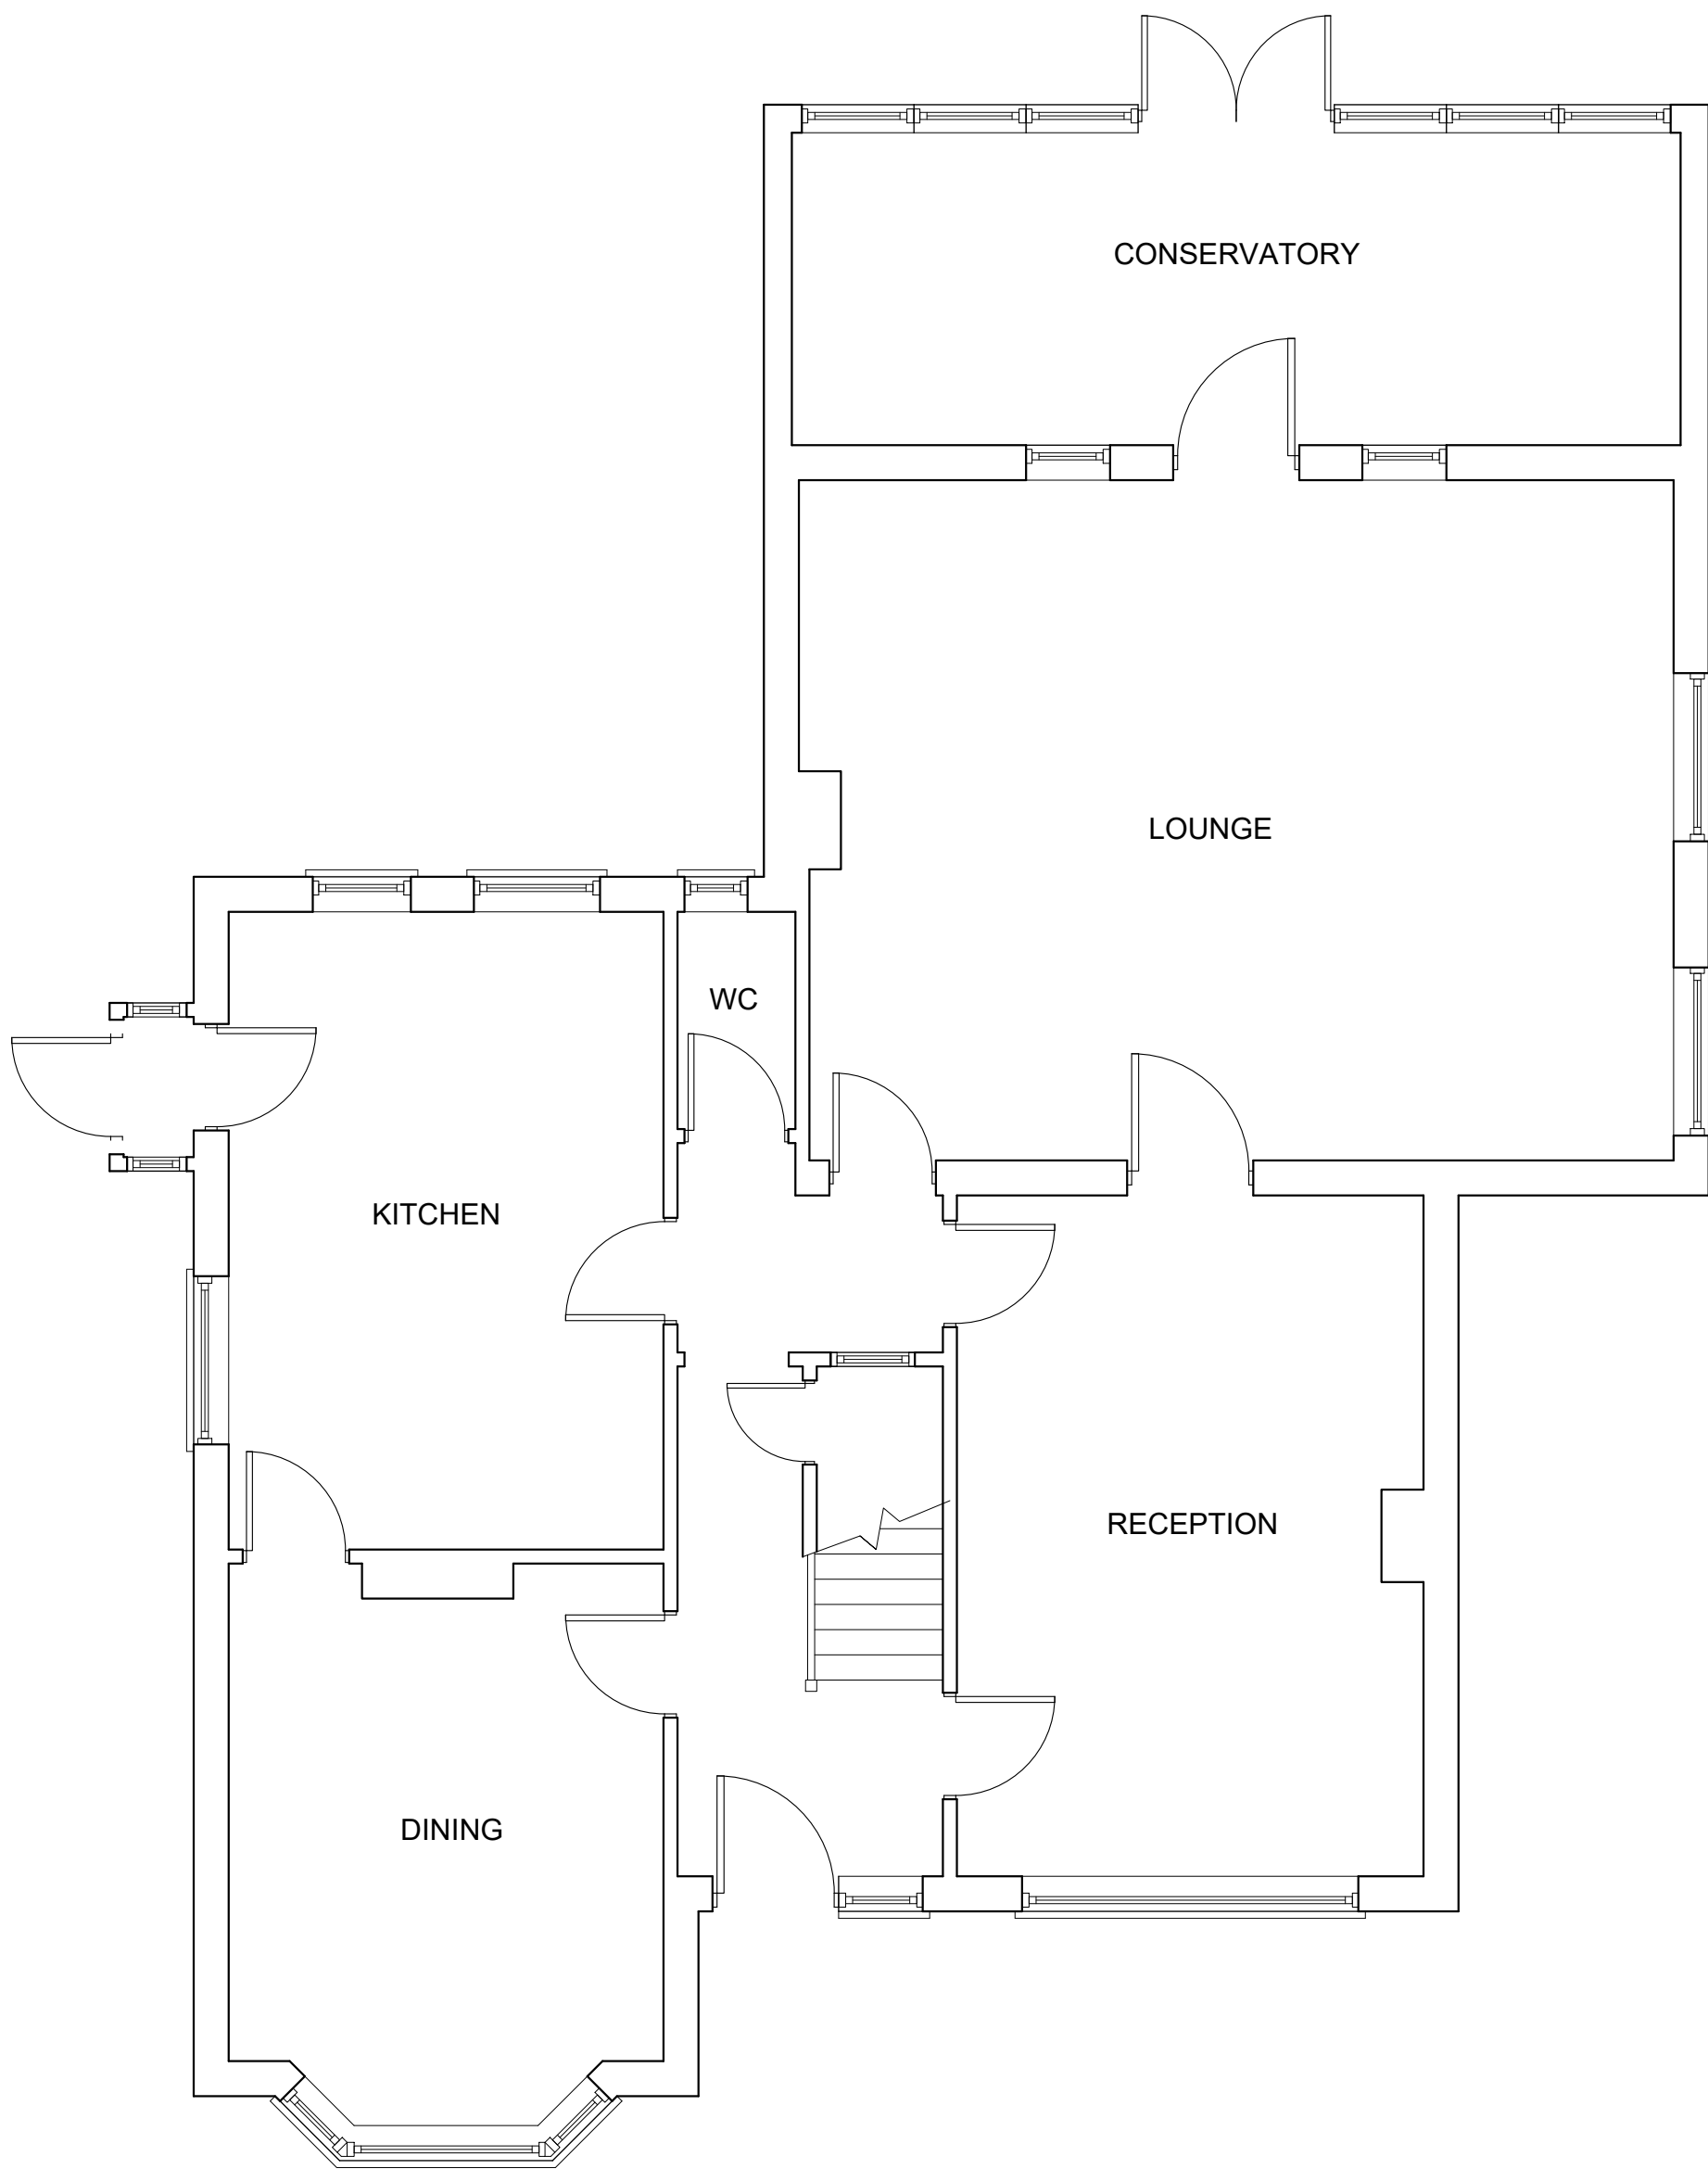

EXISTING GROUND FLOOR PLAN
SCALE - 1:50

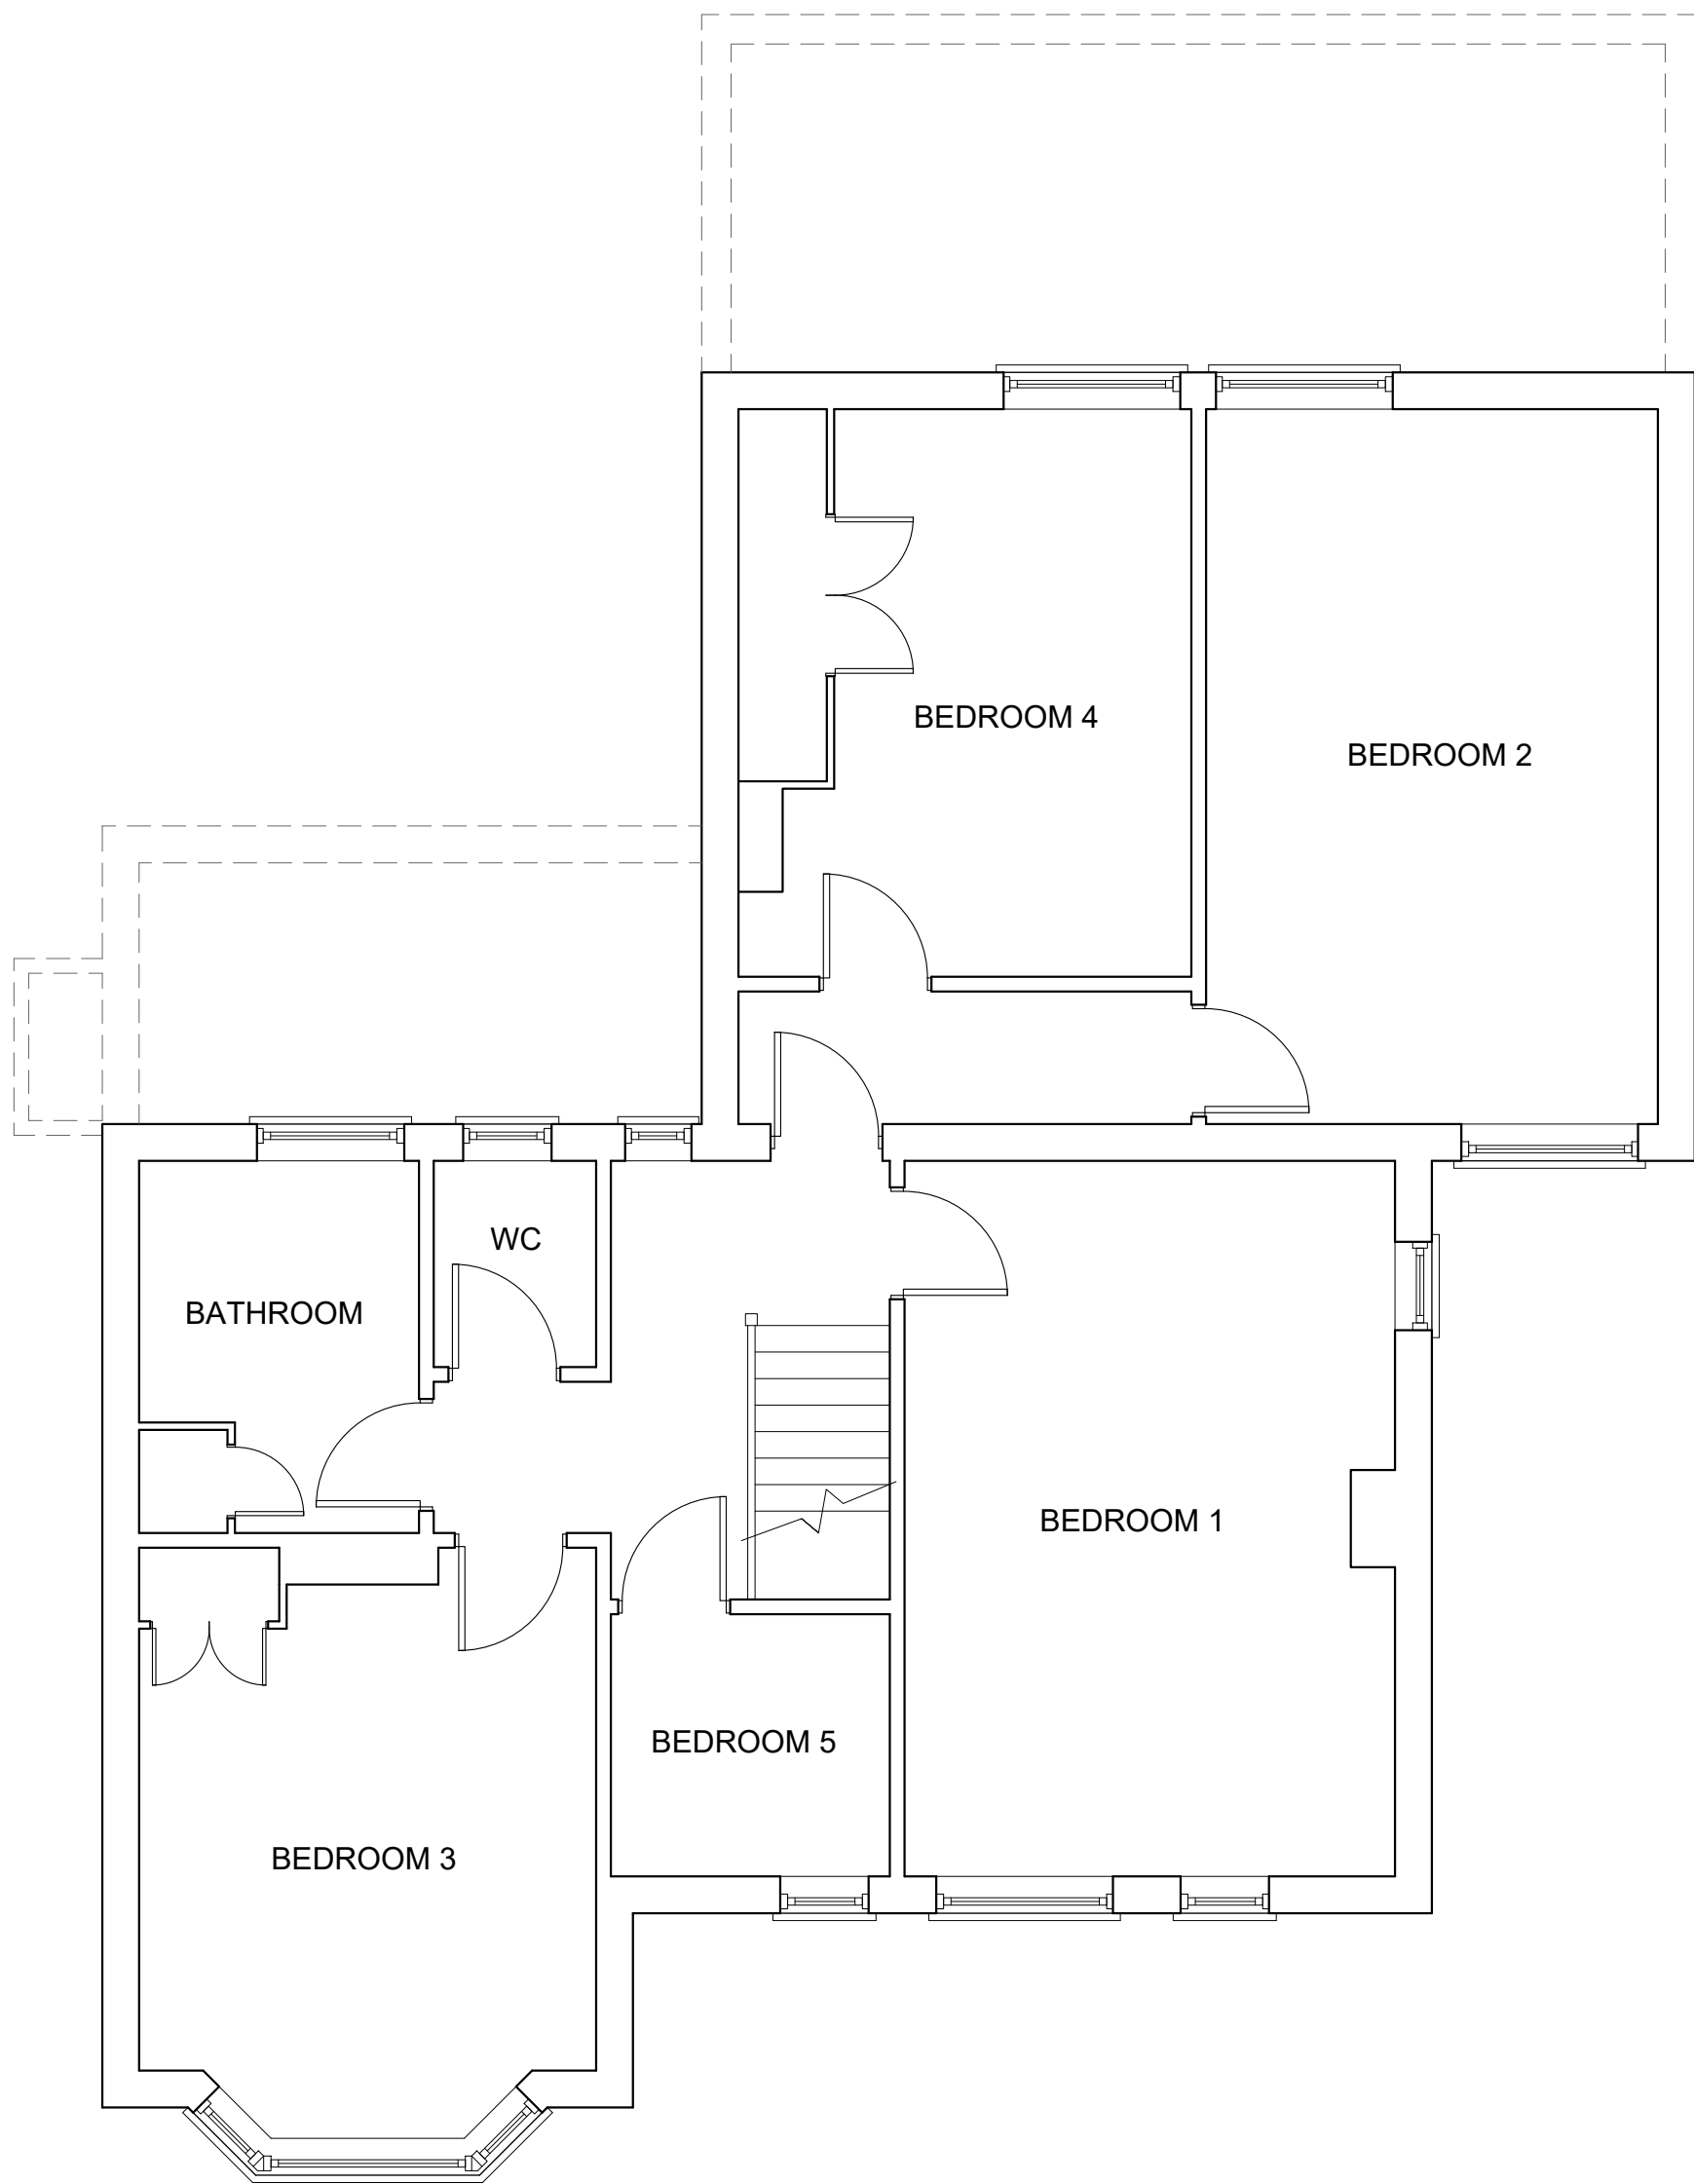

EXISTING FIRST FLOOR PLAN
SCALE - 1:50

REV	DATE	DRAWN BY	DESCRIPTION
Uxbridge Design & DETAILING SERVICES 218 Windsor Street, Uxbridge, Middlesex, UB8 1AB T. 01895 255791 E. info@uxbridgedesign.co.uk W. www.uxbridgedesign.co.uk			
CLIENT TWIGLETS DEVELOPMENTS			
PROJECT 72 HAREFIELD ROAD, UXBRIDGE, MIDDLEX, UB8 1PJ			
TITLE EXISTING PROPERTY TO BE DEMOLISHED PLANS AND ELEVATIONS			
DATE JAN 2019	SCALE 1:100	DRN KH	DRG NO 19_01_00
REV			

SCALE 1:100
0m
2m
4m
6m
8m