


All Dimensions to be checked on site. Written dimensions must be followed in preference to scaled dimensions, any discrepancies must be reported to Uxbridge Design prior to undertaking of any relevant works.

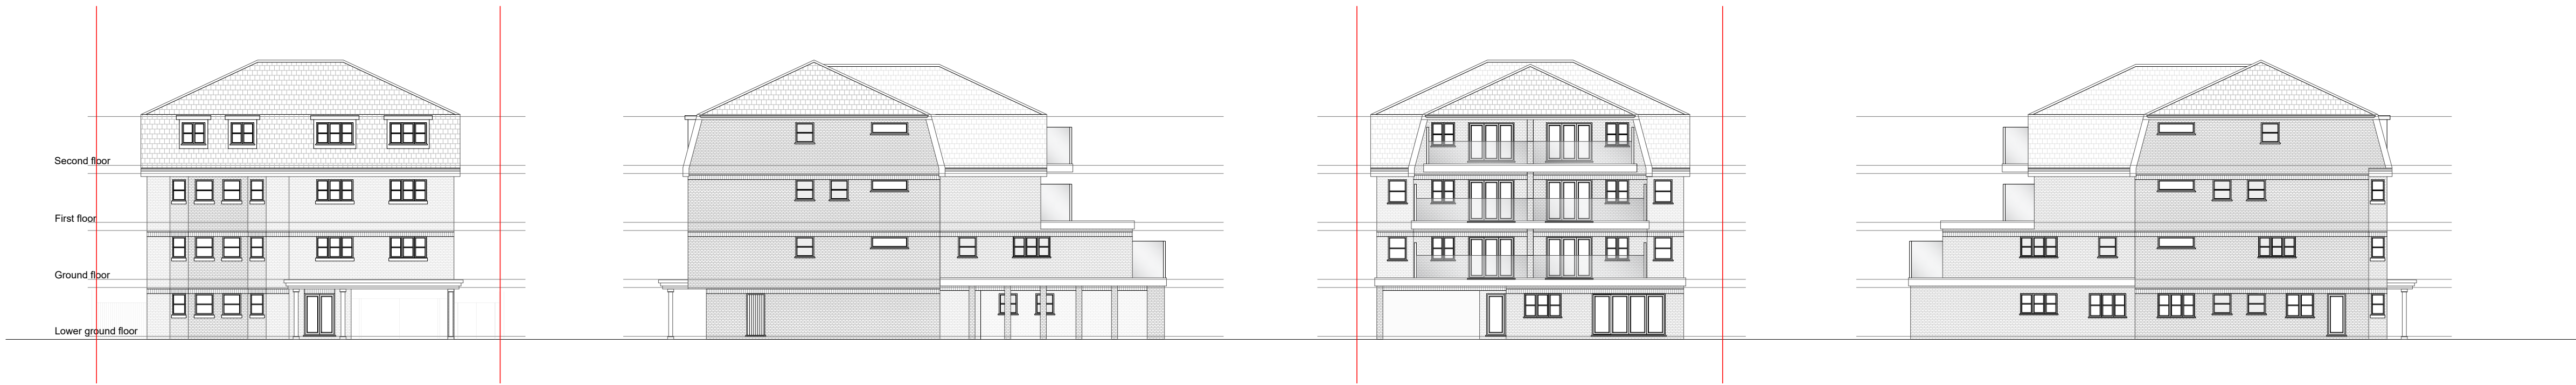


PROPOSED FRONT ELEVATION
SCALE - 1:200

PROPOSED SIDE ELEVATION
SCALE - 1:200

PROPOSED REAR ELEVATION
SCALE - 1:200

PROPOSED SIDE ELEVATION
SCALE - 1:200

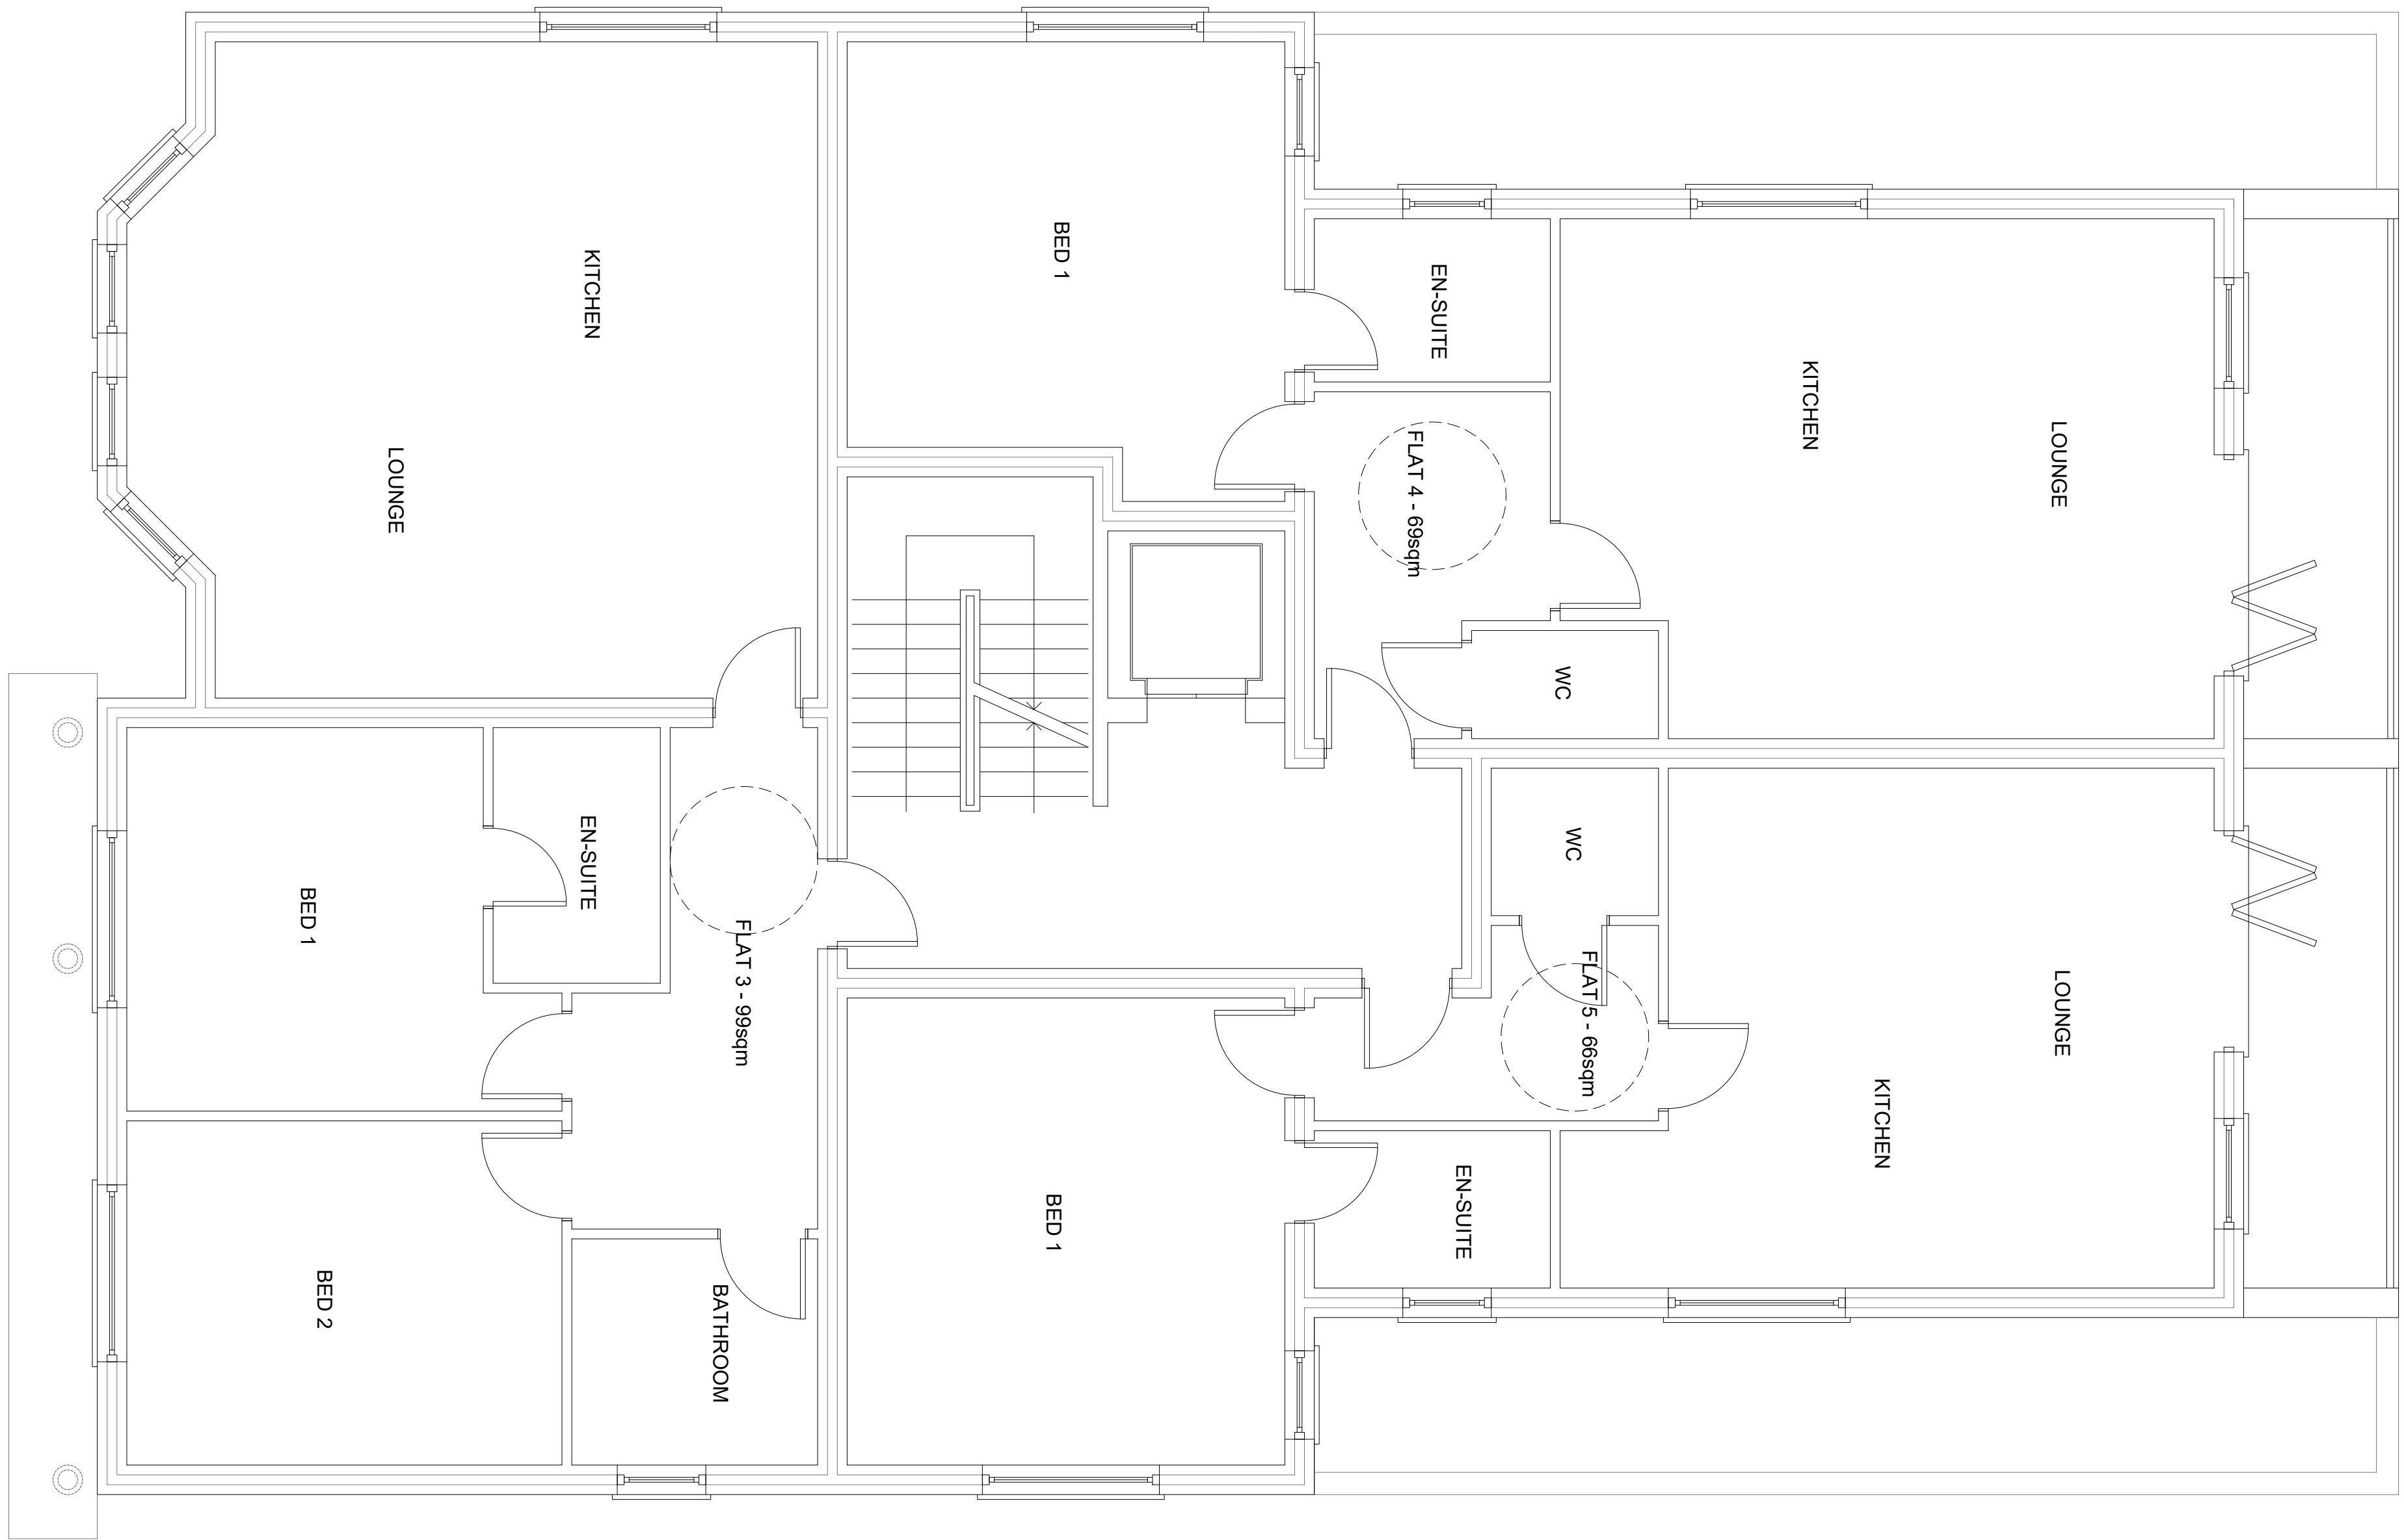

PROPOSED GROUND FLOOR PLAN
SCALE - 1:50

PRELIMINARY

A	APR 2022	KH	ADD ELEVATIONS
REV	DATE	DRAWN BY	DESCRIPTION
Uxbridge Design & DETAILING SERVICES 218 Windsor Street, Uxbridge, Middlesex, UB8 1AB T. 01895 255791 E. info@uxbridgedesign.co.uk W. www.uxbridgedesign.co.uk			
CLIENT TWIGLETS DEVELOPMENTS			
PROJECT 72 HAREFIELD ROAD, UXBRIDGE, MIDDLESEX, UB8 1PJ			
TITLE PROPOSAL FOR NEW FLATS (9 DWELLINGS) PLANS AND ELEVATIONS GROUND FLOOR PLAN + ELEVATIONS			
DATE	SCALE	DRN	DRG NO
MAR 2022	1:50, 1:200	KH	19_01_15
REV			
A	A1		

