


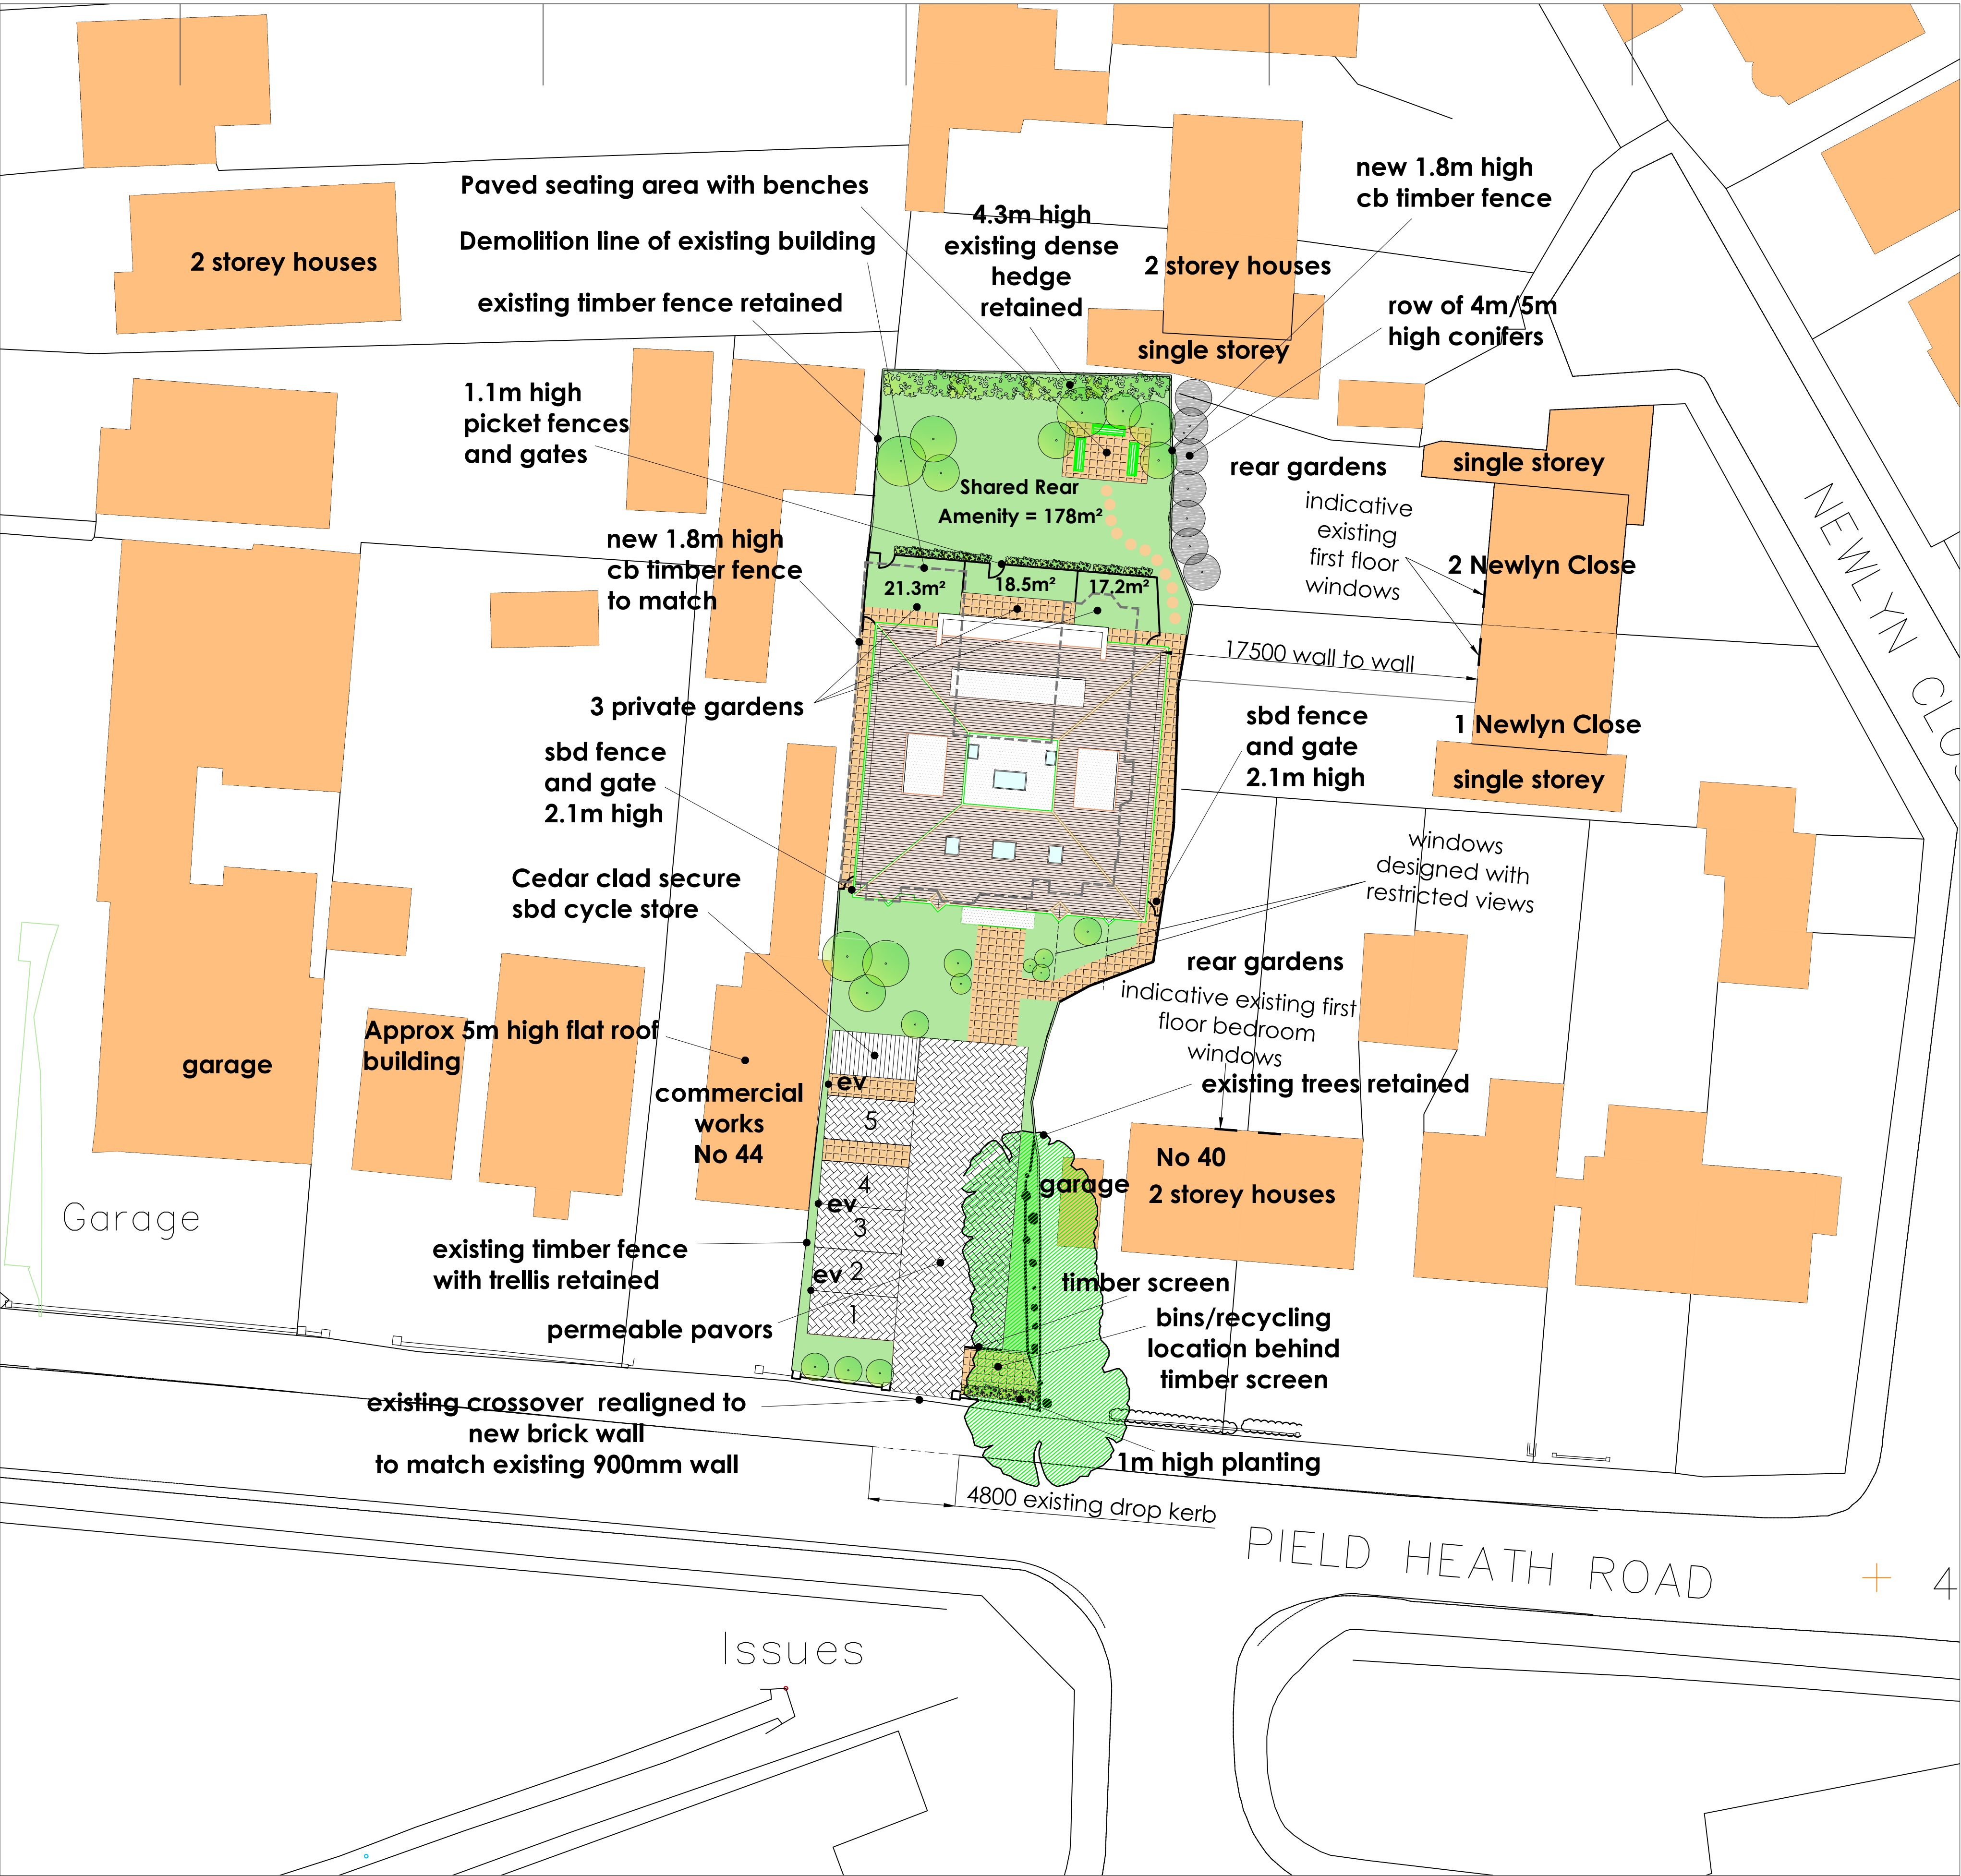

Notes:



### SCHEDULE OF ACCOMMODATION

6 x 2 Beds, 3 Person, Flats @ 61m²  
1 x 2 Beds, 4 Person Flat @ 74m²

5 x car parking spaces to comply with  
London Plan, of which 2 could be adapted  
to dda car parking spaces  
3 x electrical paired active car charging  
points (i.e 1 charger per car)

REAR AMENITY:  
Shared Garden Amenity = 178m²  
Total Required Amenity = 125m²  
3 Private gardens @ 21.3m², 18.5m²  
and 17.2m², Total = 57m²  
TOTAL ACTUAL PROVISION = 235m²  
(178m²+57m²)

|              |                                          |           |          |
|--------------|------------------------------------------|-----------|----------|
| REV:         | DESCRIPTION:                             | BY:       | DATE:    |
| STATUS:      | PLANNING                                 |           |          |
| CLIENT:      | Trafalgar Properties Ltd                 |           |          |
| ORIGINATOR:  | Trafalgar Properties Ltd                 |           |          |
| SITE:        | 42 Field Heath Road,, Uxbridge. UB8 3NP. |           |          |
| TITLE:       | Proposed Site Plan                       |           |          |
| SCALE AT A1: | DATE:                                    | DRAWN:    | CHECKED: |
| 1:200        | 10.09.22                                 | drawn     | checked  |
| PROJECT NO:  | DRAWING NO:                              | REVISION: |          |
| .            | 555/B/03                                 | .         |          |