




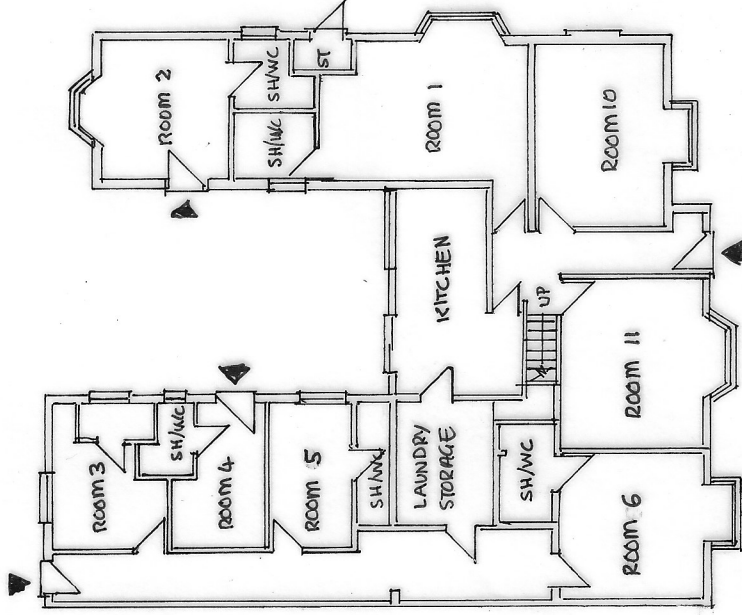

GROUND FLOOR PLAN

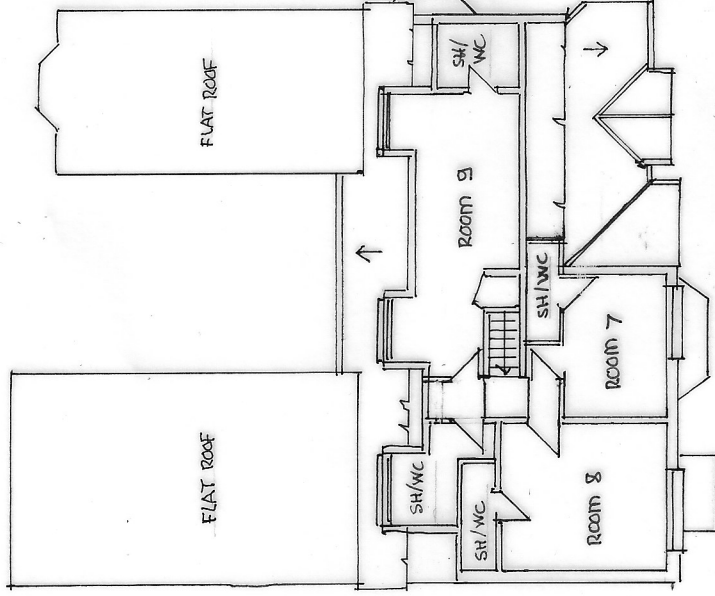

FIRST FLOOR PLAN

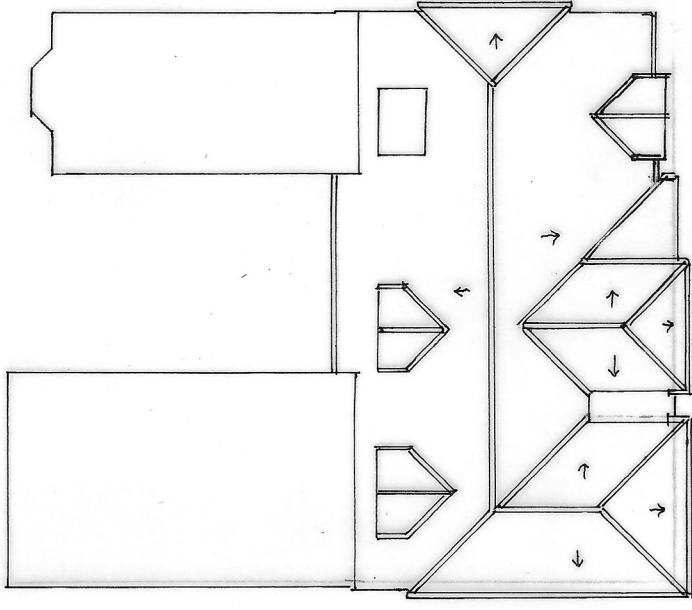

ROOF PLAN

SITE: 42 PIELD HEATH ROAD UXBRIDGE MIDDLESEX UB8 3NG		SCALE BAR: 	
DESCRIPTION: EXISTING FLOORS & ROOF PLANS		DATE: SEPT 2022	
SCALE: 1:200 @ A3		REV	
DRAWING No: 555 /B/04		REV	