


EAST ELEVATION

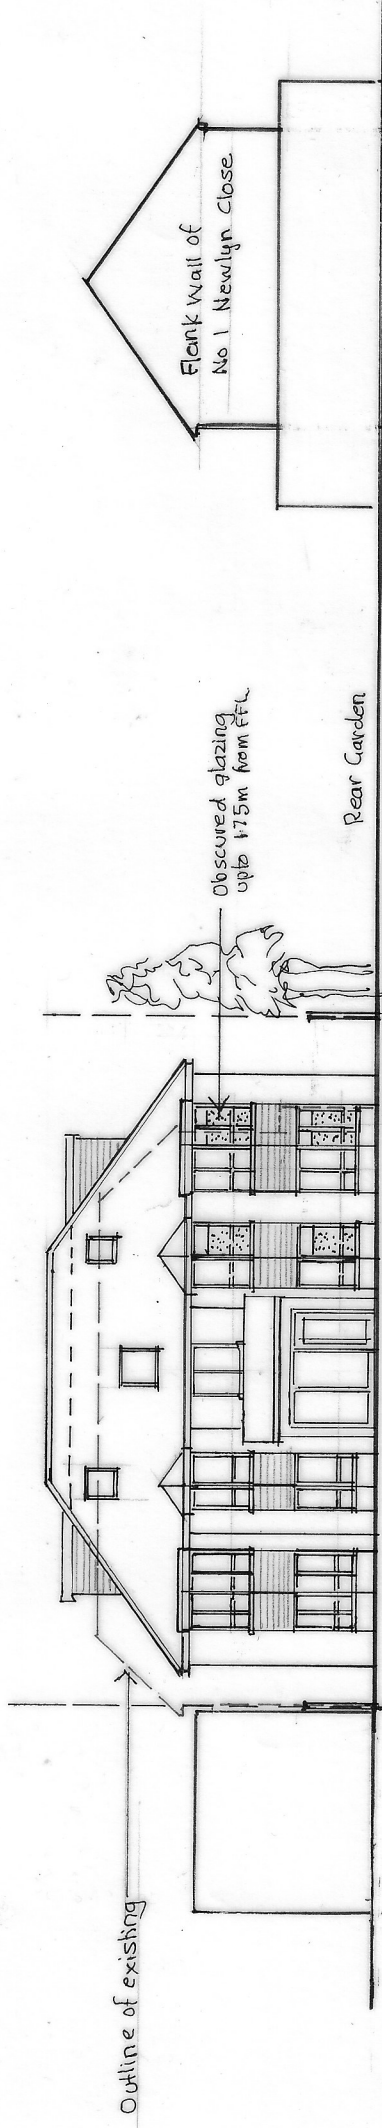

SOUTH ELEVATION

SITE:		42 PIELD HEATH ROAD UXBRIDGE MIDDLESEX UB8 3NG	
SCALE BAR		0 1 2 4 6 8 10m	
DESCRIPTION:		PROPOSED EAST & SOUTH ELEVATIONS	
SCALE:		1:200 @ A3	
DRAWING No:		555 / A / 07	
		SEPT 2022	
		DES	