


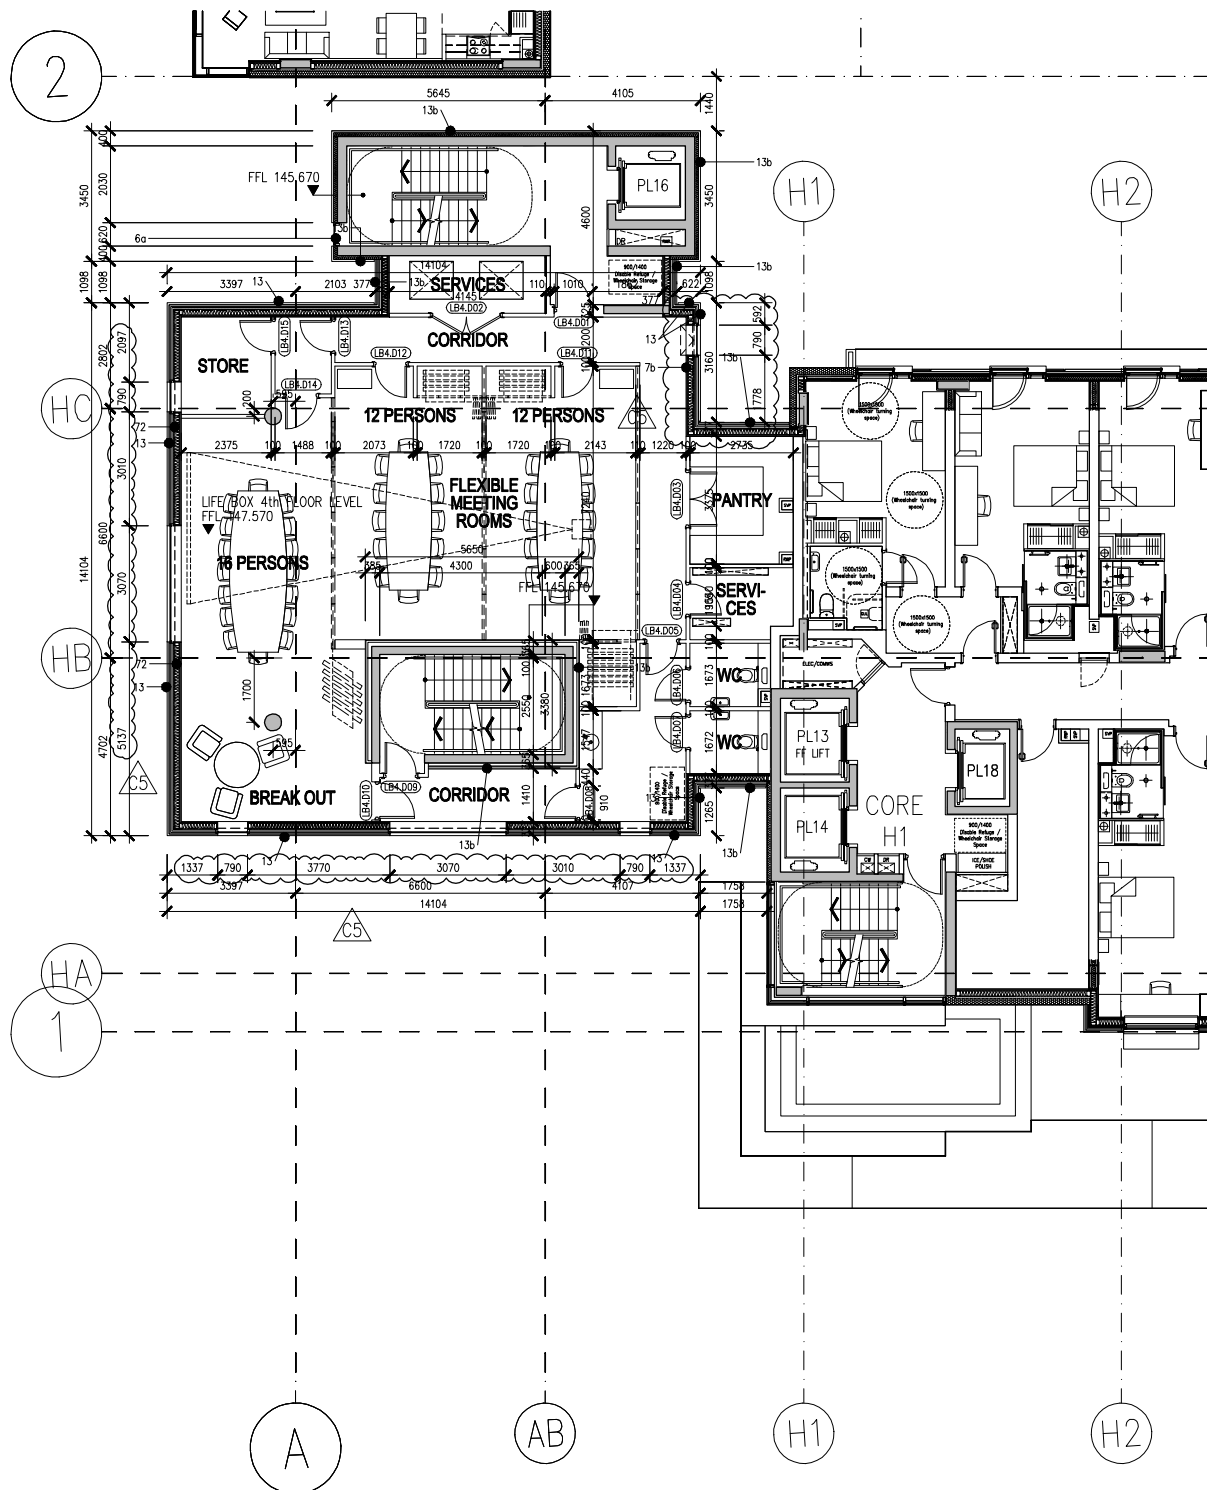

NOTES

- 1 The Contractor must check and confirm dimensions
- 2 All discrepancies must be reported and resolved by the Architect before works commence
- 3 This drawing is not to be scaled
- 4 All work and materials to be in accordance with current applicable Statutory Legislation and to comply with all relevant Codes of Practice and British Standards
- 5 Level datum is 100m above ordnance datum to avoid confusion with previous survey.

**CONSTRUCTION
ISSUE**

C5 ISSUED FOR CONSTRUCTION 06/03/09
C4 ISSUED FOR CONSTRUCTION 13/02/09
C3 ISSUED FOR CONSTRUCTION 12/12/08
C2 ISSUED FOR CONSTRUCTION 28/11/08
C1 CLADDING CONSTRUCTION ISSUE 21/11/07
WINDOWS FENESTRATION REVISED, METAL STUDS TO CORNER WINDOWS INTRODUCED AS PER DISKAMERA REQUEST - EXTERNAL WALL BUILD-UP REVISED TO ACOUSTIC TYPE, TRIPPLE GLAZED WINDOWS REPLACED WITH DOUBLE GLAZED AS PER CLIENT INSTRUCTION
3 LIFE BOX RISER SIZES AND LOCATIONS UNISSUED
2 LIFE BOX PLANS FINALISED 24/05/07
1 ISSUED FOR 2nd CLADDING TENDER PACKAGE 12/01/07

Rev Date

ROLFE JUDD

PLANNING
ARCHITECTURE
INTERIORS

Old Church Court
Cleylands Road
The Oval
London SW6 1NZ
Telephone: 020 7666 1800
Fax: 020 7666 1901
www.rolfe-judd.co.uk

Client

DOMAINE DEVELOPMENTS

Project

HAYES STATION ROAD

Drawing

BUILDING G (LIFE BOX)
FOURTH FLOOR PLAN

Scale	Date	Drawn
1:100 (A2)	DEC 06	BM
Drawing No	Revision	
3942 / GA(20)P04	C5	
CAD Ref No G:\3942\A_Series\Life Box\GA(20)\GA20P04		
© Copyright Rolfe Judd Ltd		