


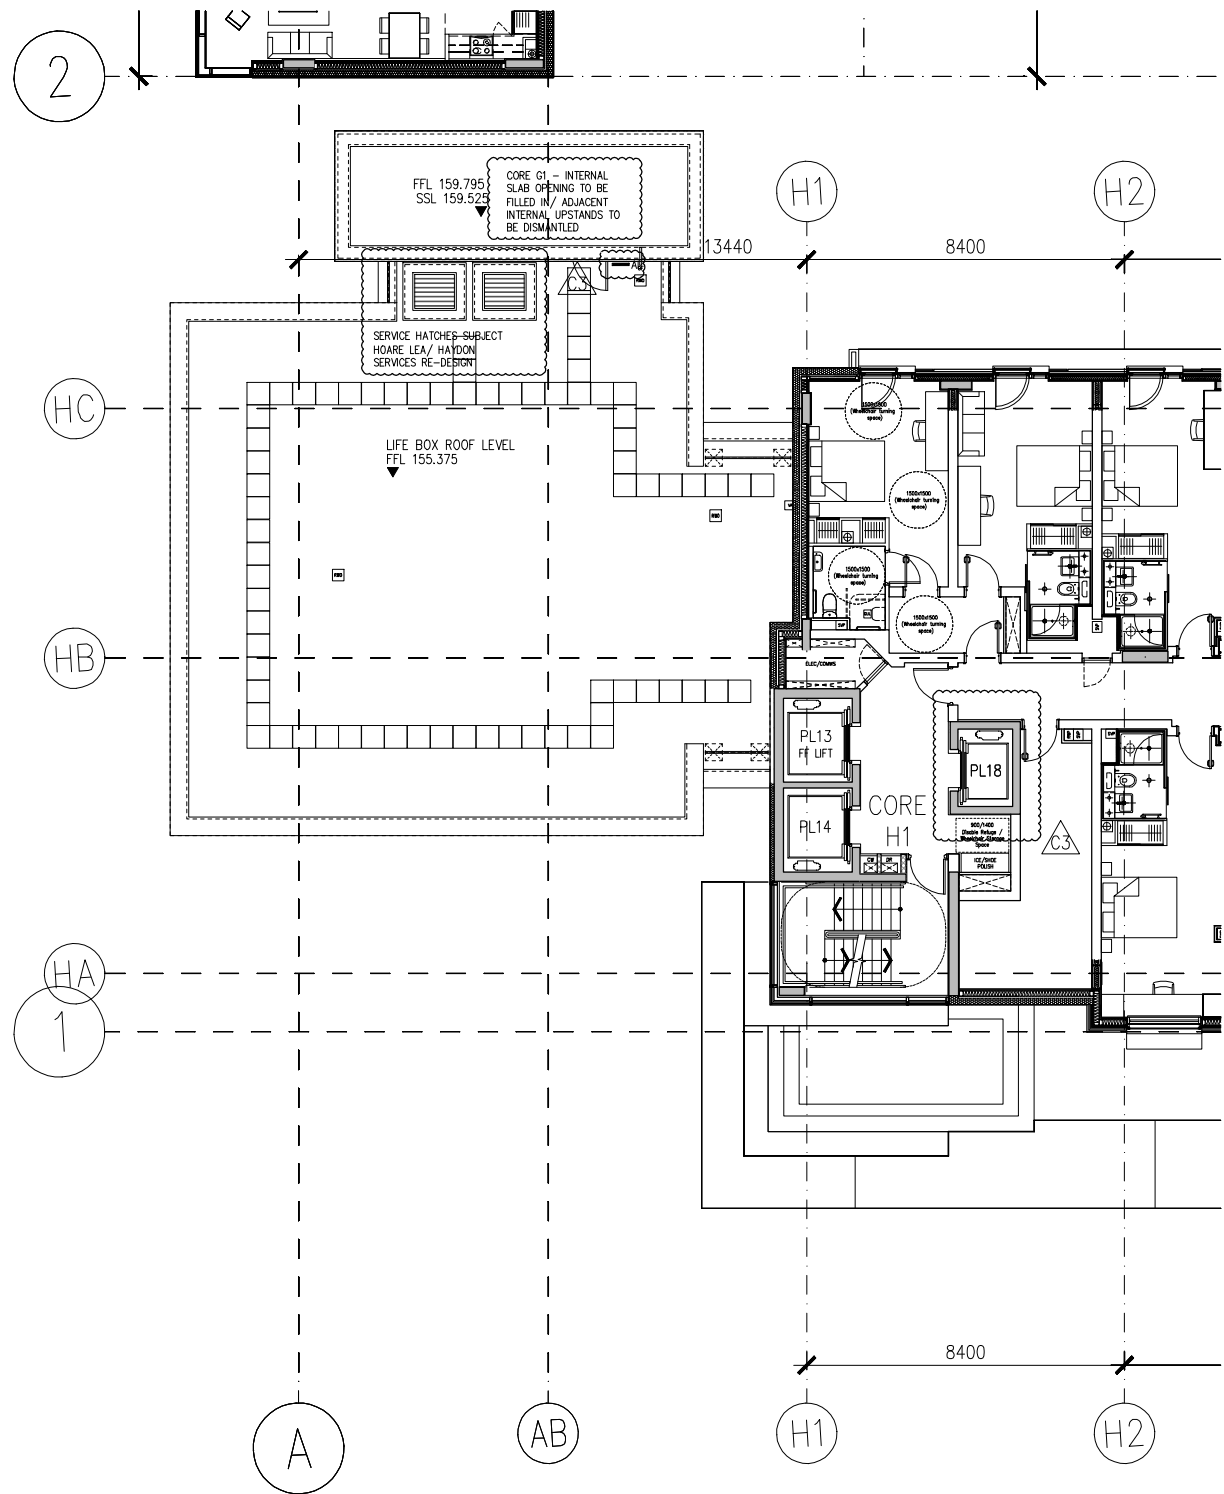

NOTES

- 1 The Contractor must check and confirm dimensions
- 2 All discrepancies must be reported and resolved by the Architect before works commence
- 3 This drawing is not to be scaled
- 4 All work and materials to be in accordance with current applicable Statutory Legislation and to comply with all relevant Codes of Practice and British Standards
- 5 Level datum is 100m above ordnance datum to avoid confusion with previous survey.

**CONSTRUCTION
ISSUE**

C3	ISSUED FOR CONSTRUCTION	12/12/08
C2	ISSUED FOR CONSTRUCTION	28/11/08
C1	ISSUED FOR CONSTRUCTION	21/11/07
	REVISIONS AS PER CLIENTS COMMENTS	
	CLADDING CONSTRUCTION ISSUE	
	WINDOWS FENESTRATION REVISED, METAL STUDS TO CORNER WINDOWS INTRODUCED AS PER DISKAMERA REQUEST - EXTERNAL WALL BUILD-UP REVISED TO ACOUSTIC TYPE, TRIPPLE GLAZED AS PER CLIENT INSTRUCTION	
1	UNISSUED	UNISSUED

Rev	Date
-----	------

ROLFE JUDD

PLANNING
ARCHITECTURE
INTERIORS

Old Church Court
Cleylands Road
The Oval
London SW6 1NZ
Telephone: 020 7666 1800
Fax: 020 7666 1901
www.rolfe-judd.co.uk

Client

DOMAINE DEVELOPMENTS

Project

HAYES STATION ROAD

Drawing

BUILDING G (LIFE BOX)
ROOF PLAN

Scale	Date	Drawn
1:100 (A2)	DEC 06	RB

Drawing No	Revision
3942 / GA(20)P07	C3

CAD Ref No
G:\3942\A_Series\Life Box\GA20\GA20P07
© Copyright Rolfe Judd Ltd