


- 1 The Contractor must check and confirm dimensions
- 2 All discrepancies must be reported and resolved by the Architect before works commence
- 3 This drawing is not to be scaled
- 4 All work and materials to be in accordance with current applicable Statutory Legislation and to comply with all relevant Codes of Practice and British Standards.
- 5 Level datum is 100m above ordnance datum to avoid confusion with previous survey.

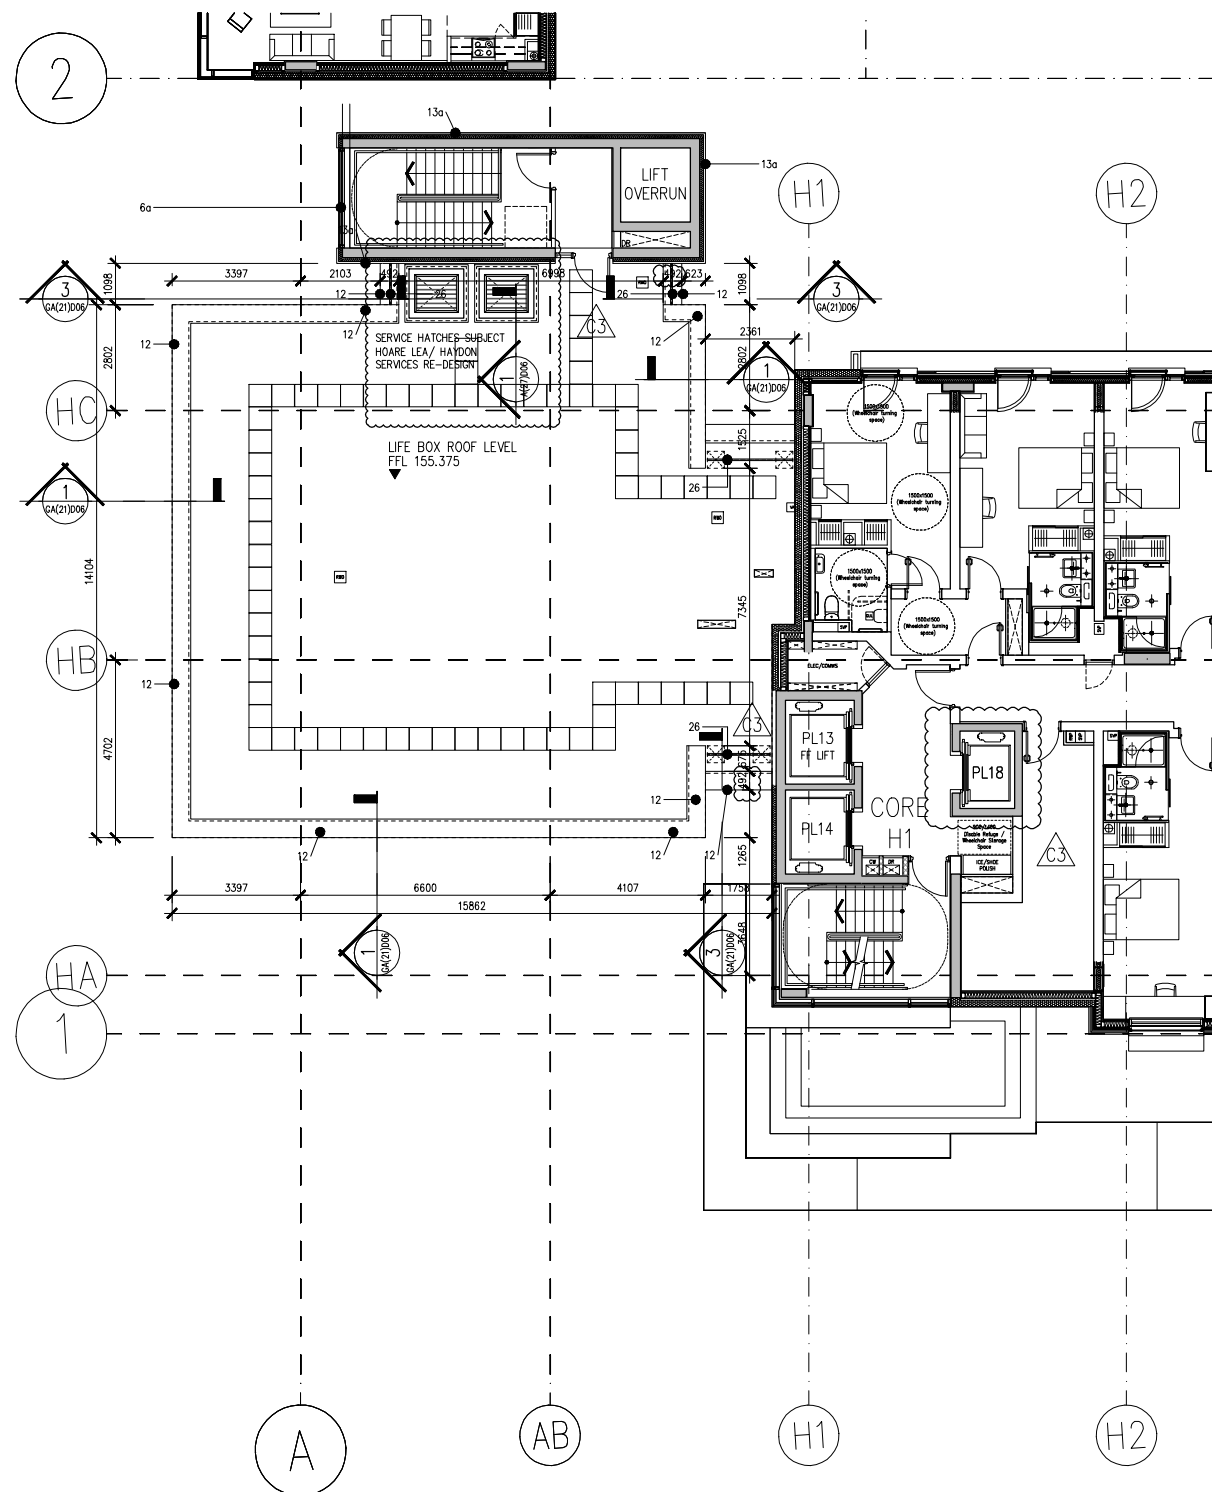

**CONSTRUCTION
ISSUE**

C3	ISSUED FOR CONSTRUCTION	12/12/08
	REVISIONS AS PER CLIENTS COMMENTS	
C2	ISSUED FOR CONSTRUCTION	28/11/08
C1	CLADDING CONSTRUCTION ISSUE	21/11/07
	WINDOWS FENESTRATION REVISED, METAL	
	STUDS TO CORNER WINDOWS INTRODUCED AS	
	PER OSKOMERA REQUEST - EXTERNAL WALL	
	BUILD-UP REVISED TO ACOUSTIC TYPE, TRIPPLE	
	GLAZED WINDOWS REPLACED WITH DOUBLE	
	GLAZED AS PER CLIENT INSTRUCTION	
2	LIFE BOX PLANS FINALISED	24/05/07
1	ISSUED FOR 2nd CLADDING TENDER PACKAGE	12/01/07

ROLFE JUDD

PLANNING
ARCHITECTURE
INTERIORS

Old Church Court
Claylands Road
The Oval
London SW6 1NZ
Telephone: 020 7556 1500
Fax: 020 7556 1501
www.rollis-judd.co.uk

Client

DOMAINE DEVELOPMENTS

Project

HAYES STATION ROAD

Drawing

BUILDING G (LIFE BOX)
SIXTH FLOOR PLAN

Scale	Date	Drawn
1:100 (A2)	DEC 06	RB
Drawing No	Revision	
3942 / GA(20)P06	C3	
CAD Ref No		
C:\3942\A_Series\Life_Box\GA20\GA20P06		
(C) Copyright Rofle Judd Ltd		