


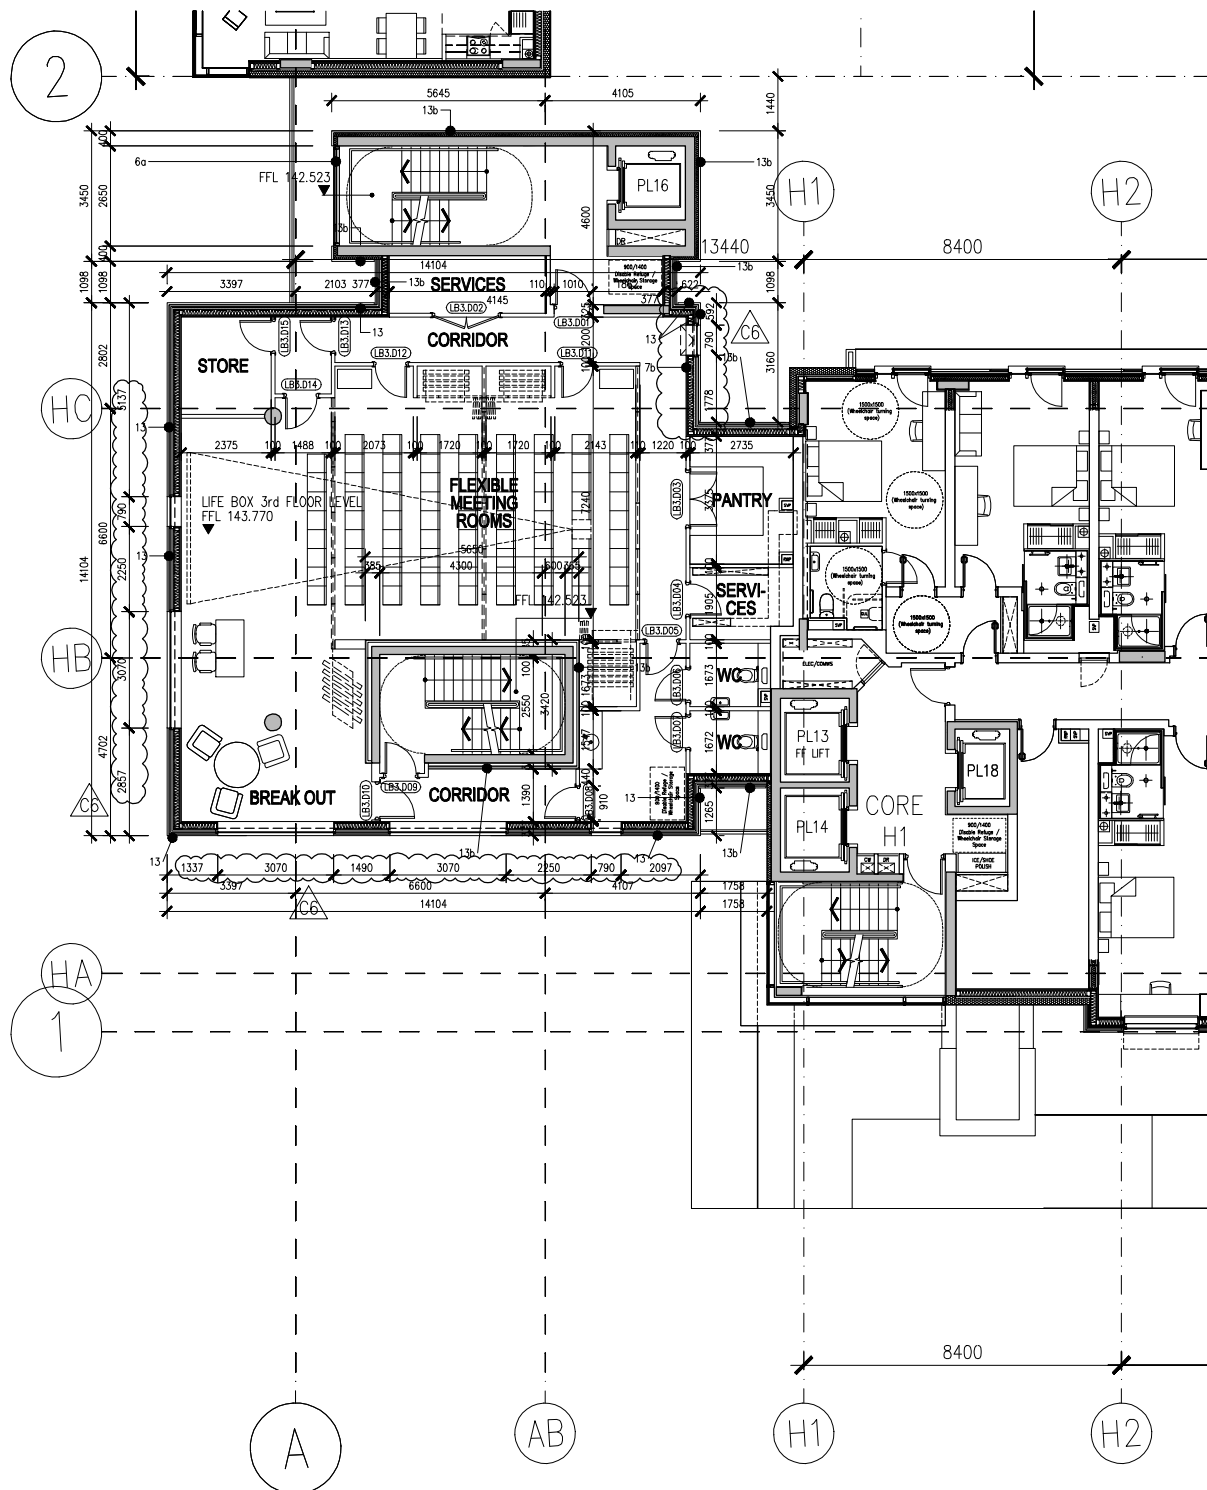

NOTES

- 1 The Contractor must check and confirm dimensions
- 2 All discrepancies must be reported and resolved by the Architect before works commence
- 3 This drawing is not to be scaled
- 4 All work and materials to be in accordance with current applicable Statutory Legislation and to comply with all relevant Codes of Practice and British Standards
- 5 Level datum is 100m above ordnance datum to avoid confusion with previous survey.

**CONSTRUCTION
ISSUE**

C6	ISSUED FOR CONSTRUCTION	06/03/09
C5	ISSUED FOR CONSTRUCTION	13/02/09
C4	ISSUED FOR CONSTRUCTION	12/12/08
C3	ISSUED FOR CONSTRUCTION	28/11/08
C2	ISSUED FOR CONSTRUCTION	30/11/07
C1	CORNER AND FLOOR WINDOWS OMITTED AS PER CLIENT INSTRUCTION - METAL CLADDING INTRODUCED TO RC COLUMNS P00-P02	21/11/07
2	WINDOWS FENESTRATION REVISED, METAL STUDS TO CORNER WINDOWS INTRODUCED AS PER OSKOMERA REQUEST - EXTERNAL WALL BUILD-UP REVISED TO ACOUSTIC TYPE, TRIPPLE GLAZED WINDOWS REPLACED WITH DOUBLE GLAZED AS PER CLIENT INSTRUCTION	24/05/07
01	LIFE BOX PLANS FINALISED	12/01/07
01	ISSUED FOR 2nd CLADDING TENDER PACKAGE	

Rev: _____ Date: _____

ROLFE JUDD

PLANNING
ARCHITECTURE
INTERIORS

Old Church Court
Caylands Road
The Oval
London SW6 1NZ
Telephone: 020 7666 1800
Fax: 020 7666 1901
www.rolfe-judd.co.uk

Client

DOMAINE DEVELOPMENTS

Project

HAYES STATION ROAD

Drawing

BUILDING G (LIFE BOX)
THIRD FLOOR PLAN

Scale	Date	Drawn
1:100 (A2)	DEC 06	BM
Drawing No	Revision	
3942 / GA(20)P03	C6	
CAD Ref No		
G:\3942\A_Series\Life Box\GA20\GA20P03		
© Copyright Rolfe Judd Ltd		