

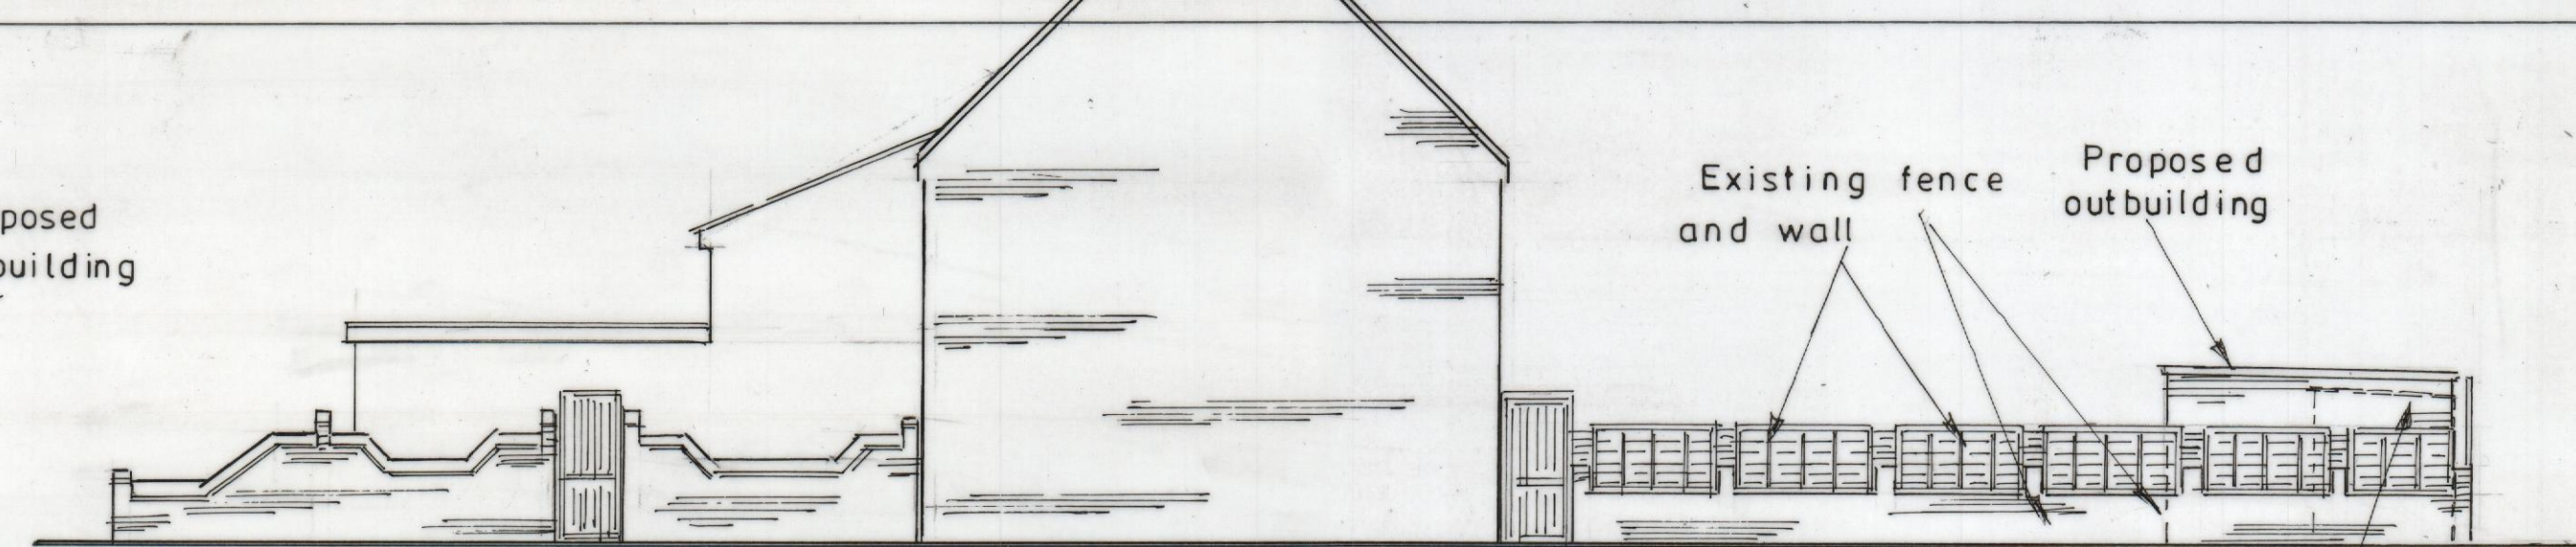


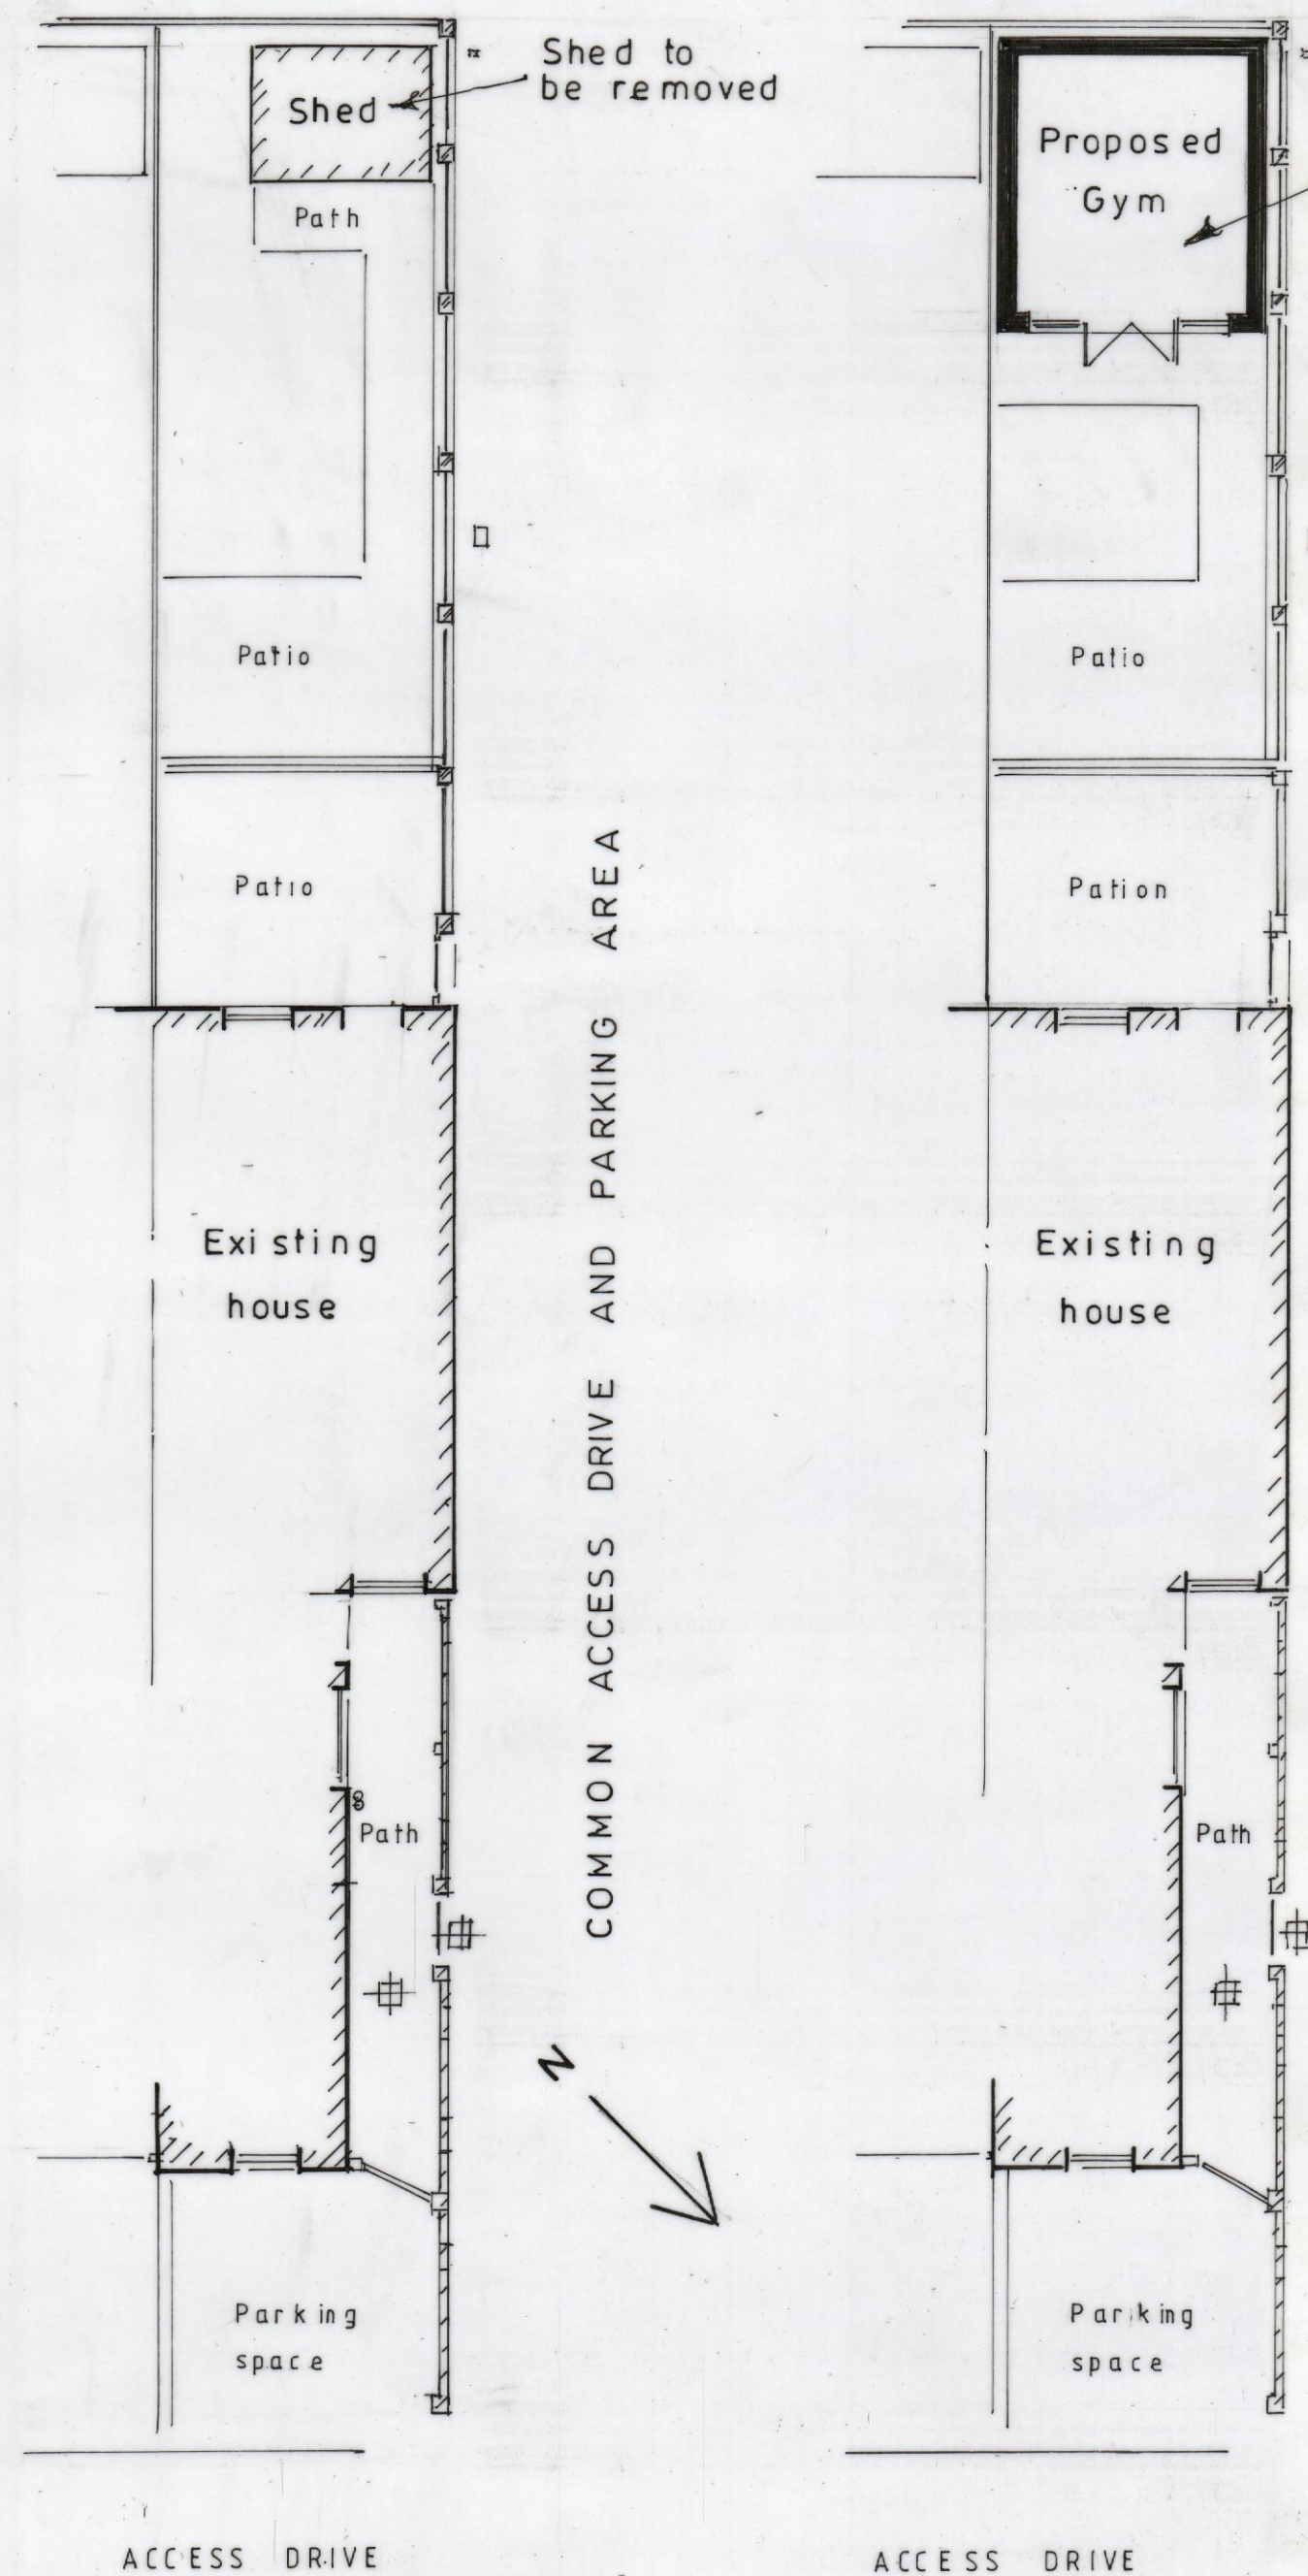


PROPOSED STREET ELEVATION FROM ACCESS DRIVE (1:100)

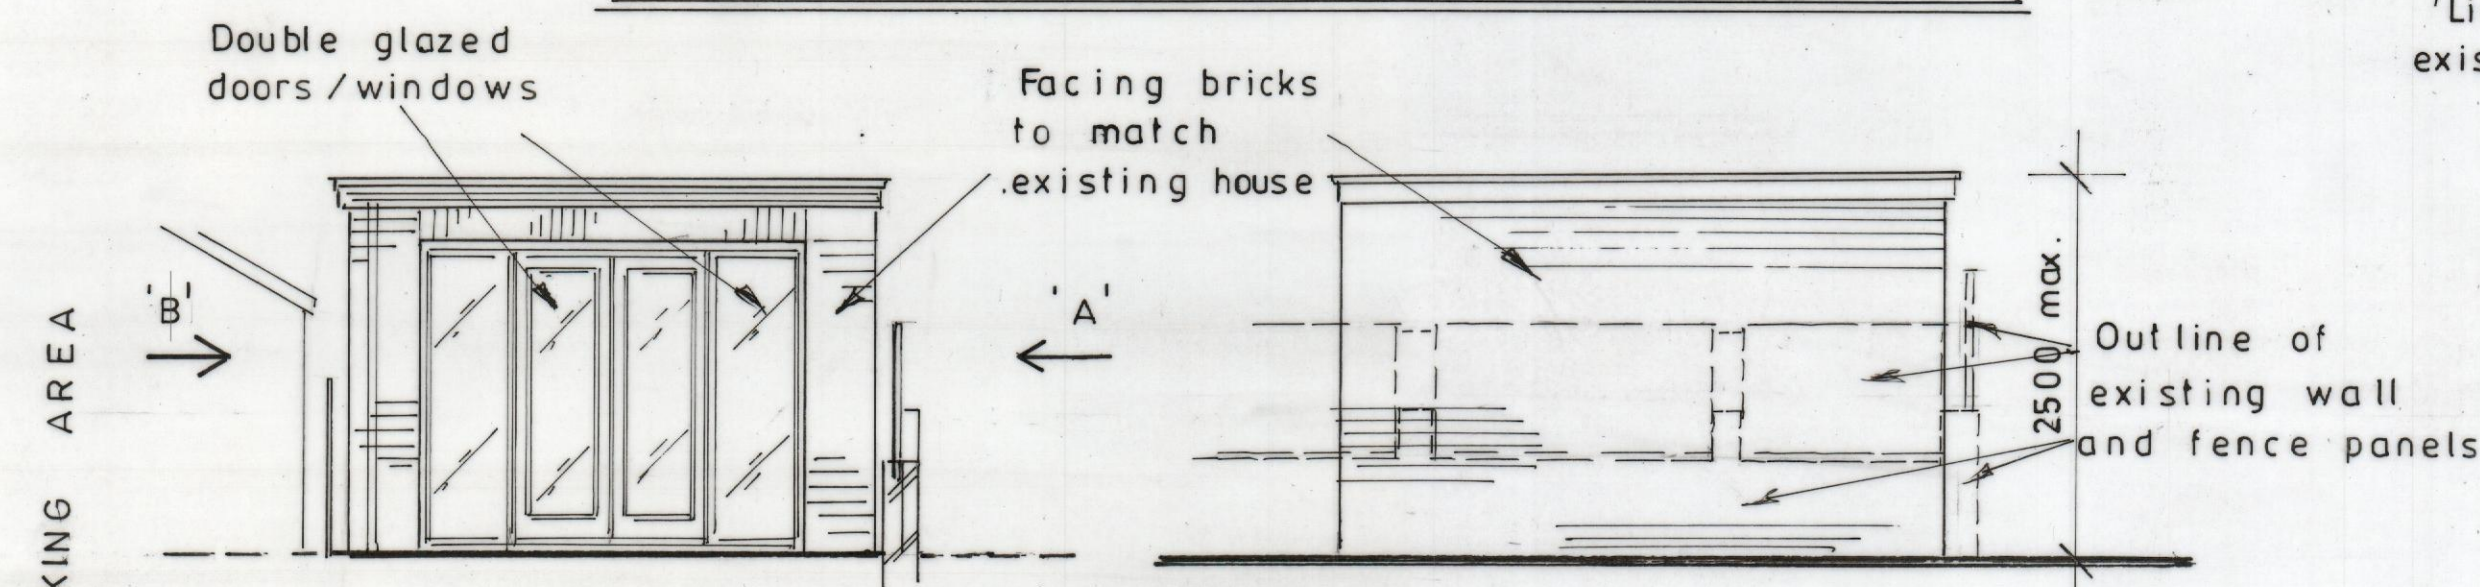


PROPOSED FRONT ELEVATION (1:50)

PROPOSED SIDE ELEVATION 'A'

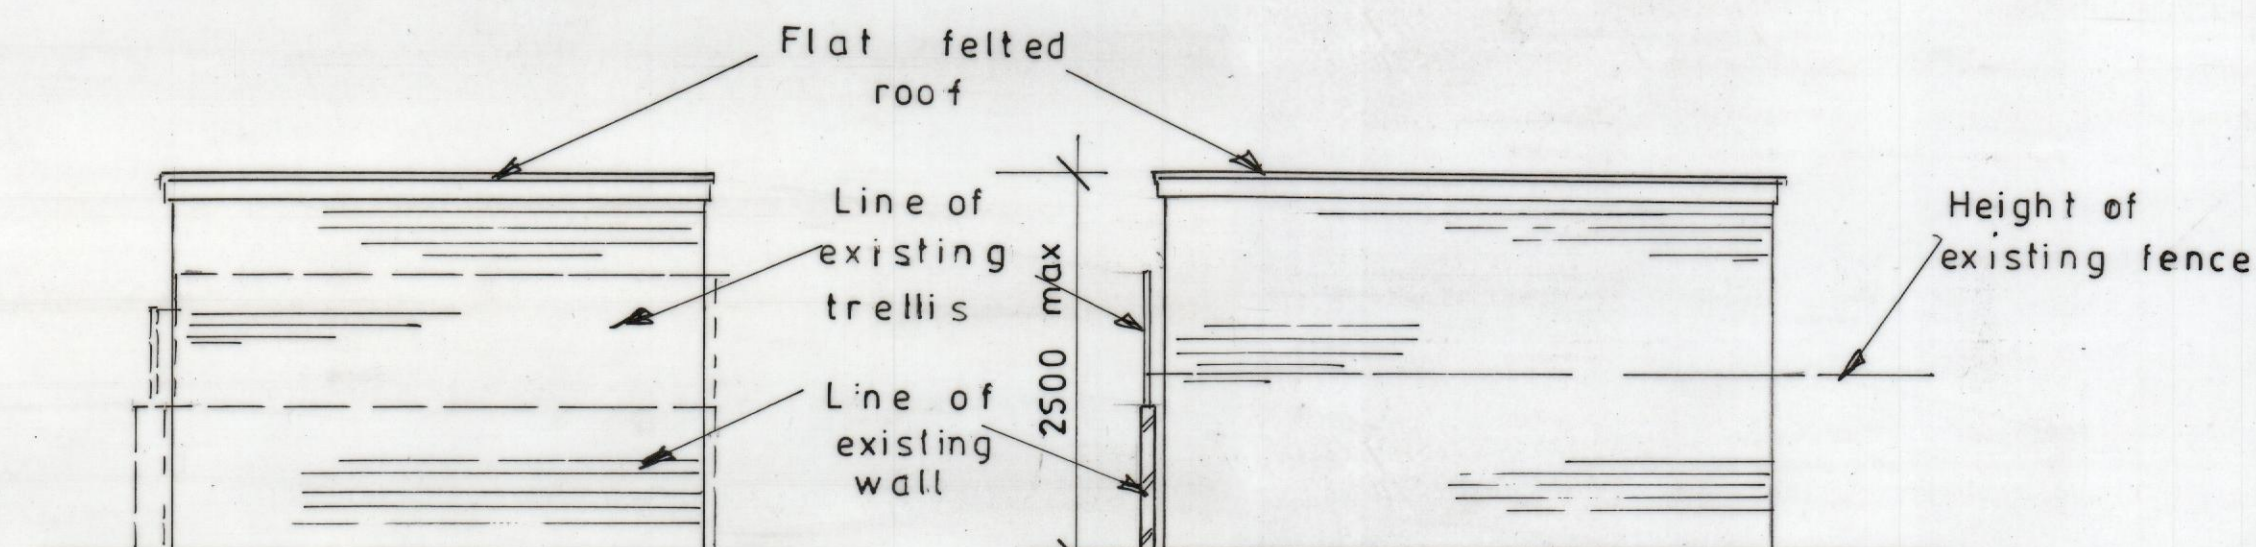


PROPOSED REAR ELEVATION (1:50)

PROPOSED SIDE ELEVATION 'B'

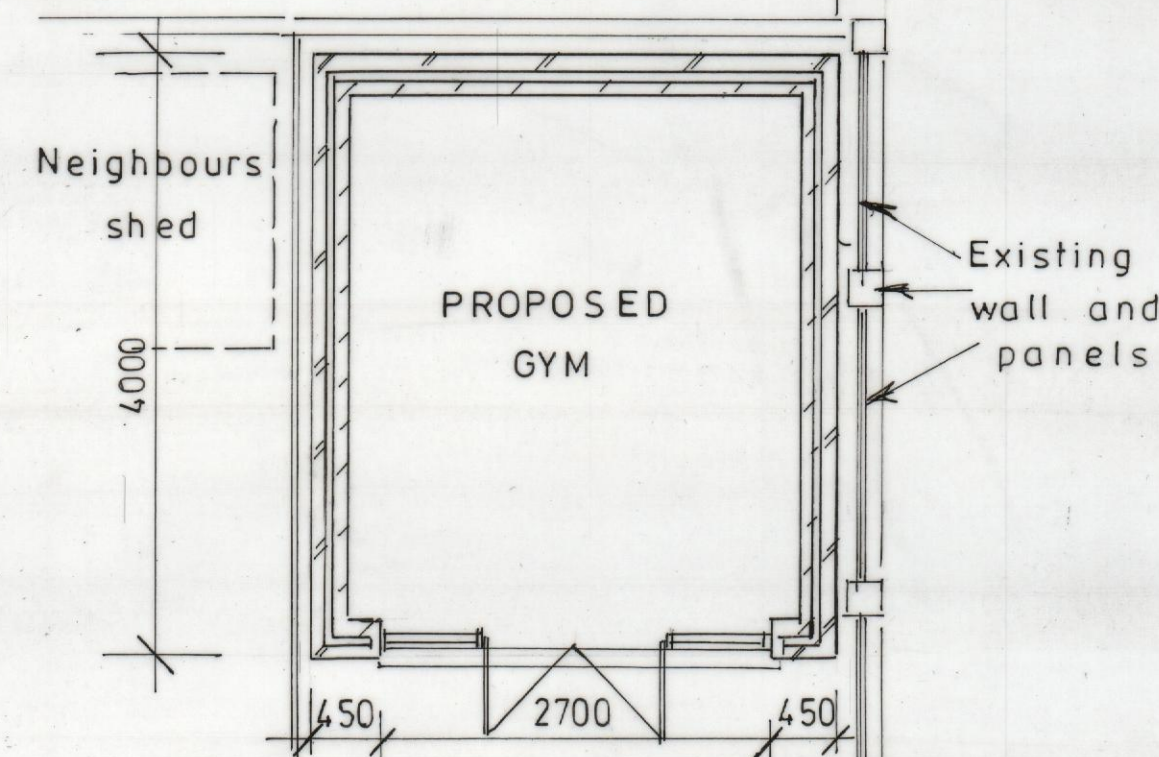

PLAN ON PROPOSED OUTBUILDING (1:50)

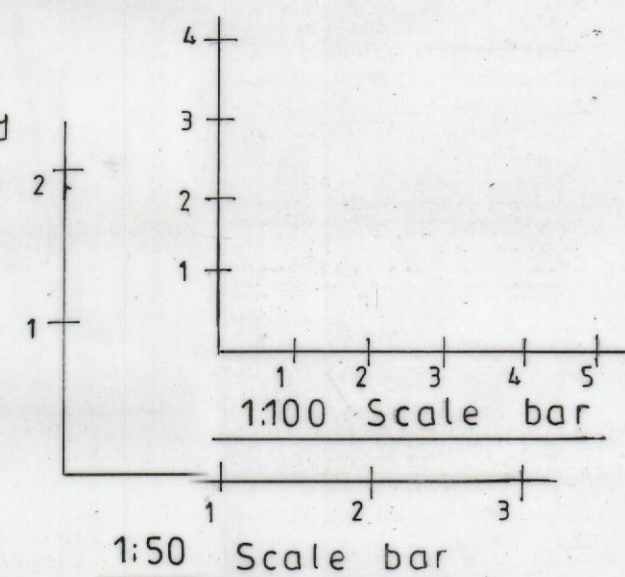

Revision	Date	Description
UXBRIDGE DESIGN (I&D DETAILING SERVICES LTD) "The Old Bakery", 21A Windsor Street Uxbridge, Middlesex UB8 1AB TEL: 01895 255791		
Client: MR & MRS C DOWDALL		
Project: 24 IVY COTTAGES UXBRIDGE ROAD HILLINGDON		
Drawing: PROPOSED OUTBUILDING PLANS AND ELEVATIONS		
Scale: 1:100 1:50	Date: FEB 21	Drg. No: 21/05/01
		Revision: