


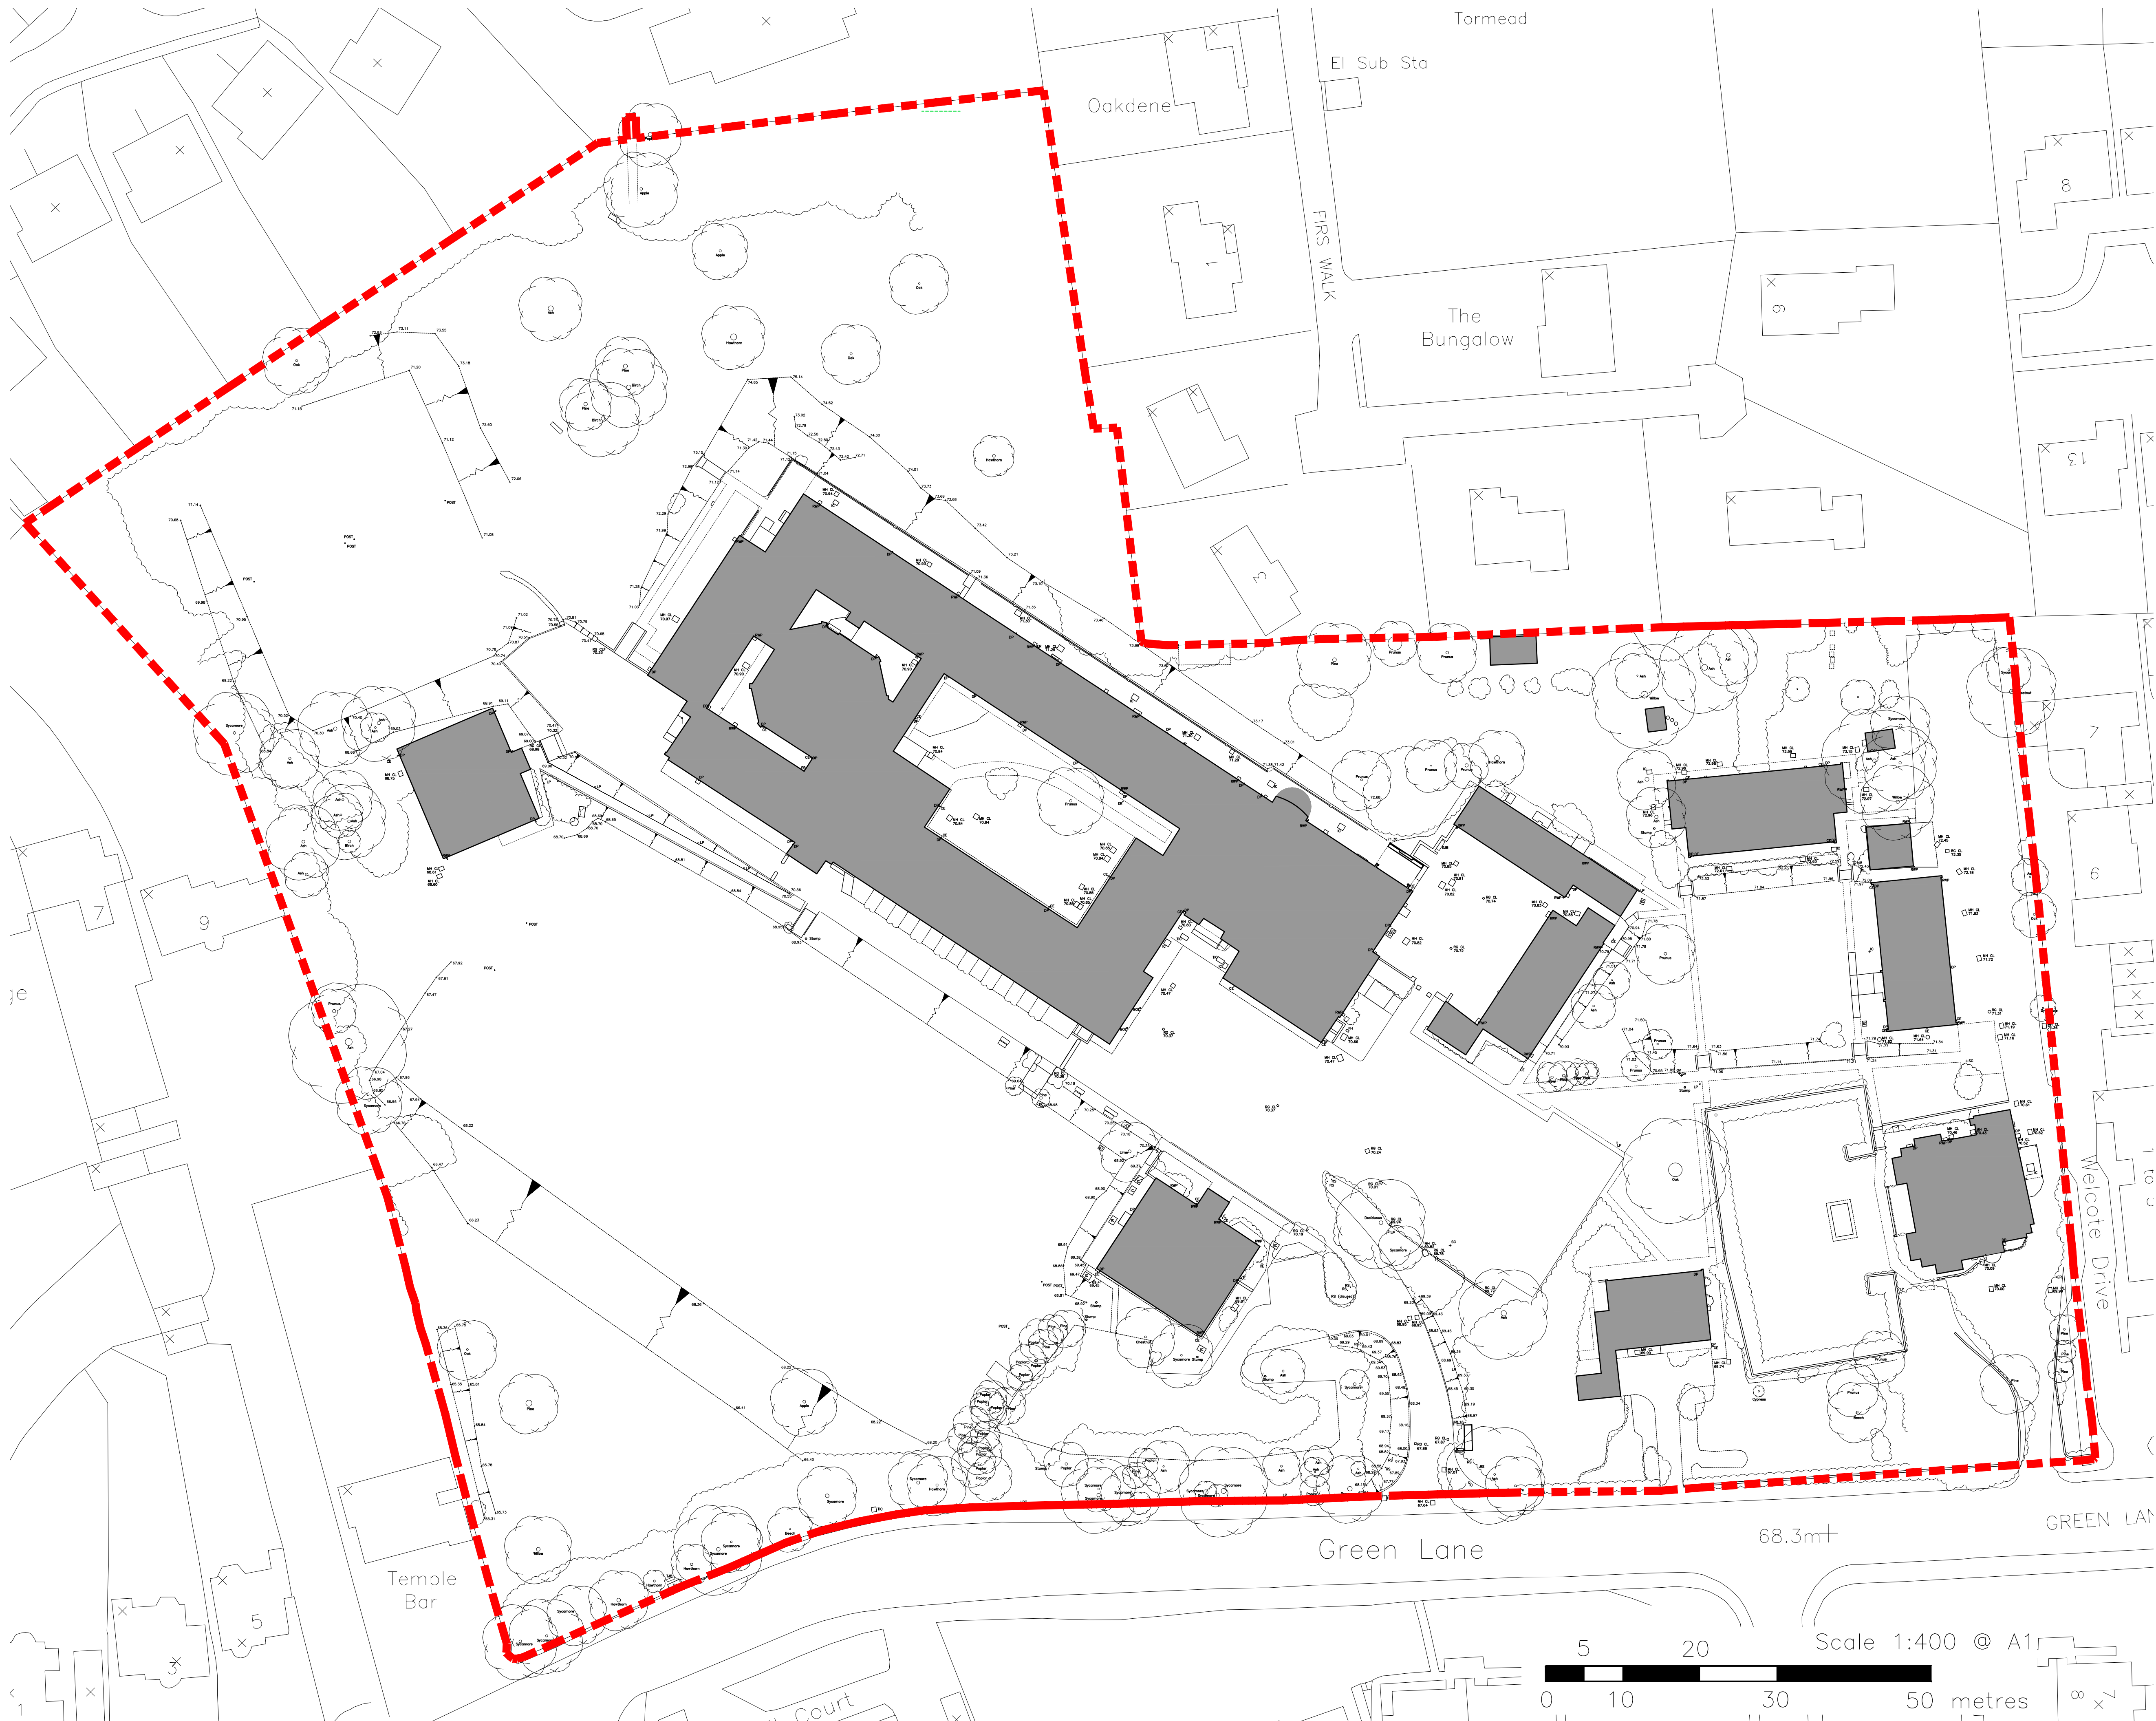

REV	ISSUE	DATE
P1	Boundary Amended	08.05.2017
NOTES		
Applicant Site Boundary		
thomas&thomas 48 Charlotte Street, London, W1T 2NS. 0203 701 0572		
Client: London School of Theology		
Project: Student Block Refurbishment		
Existing Site Plan		
DWG No. 87 L(00) 005		Status. Planning
Revision. P1	Scale. 1:400	Paper. A1