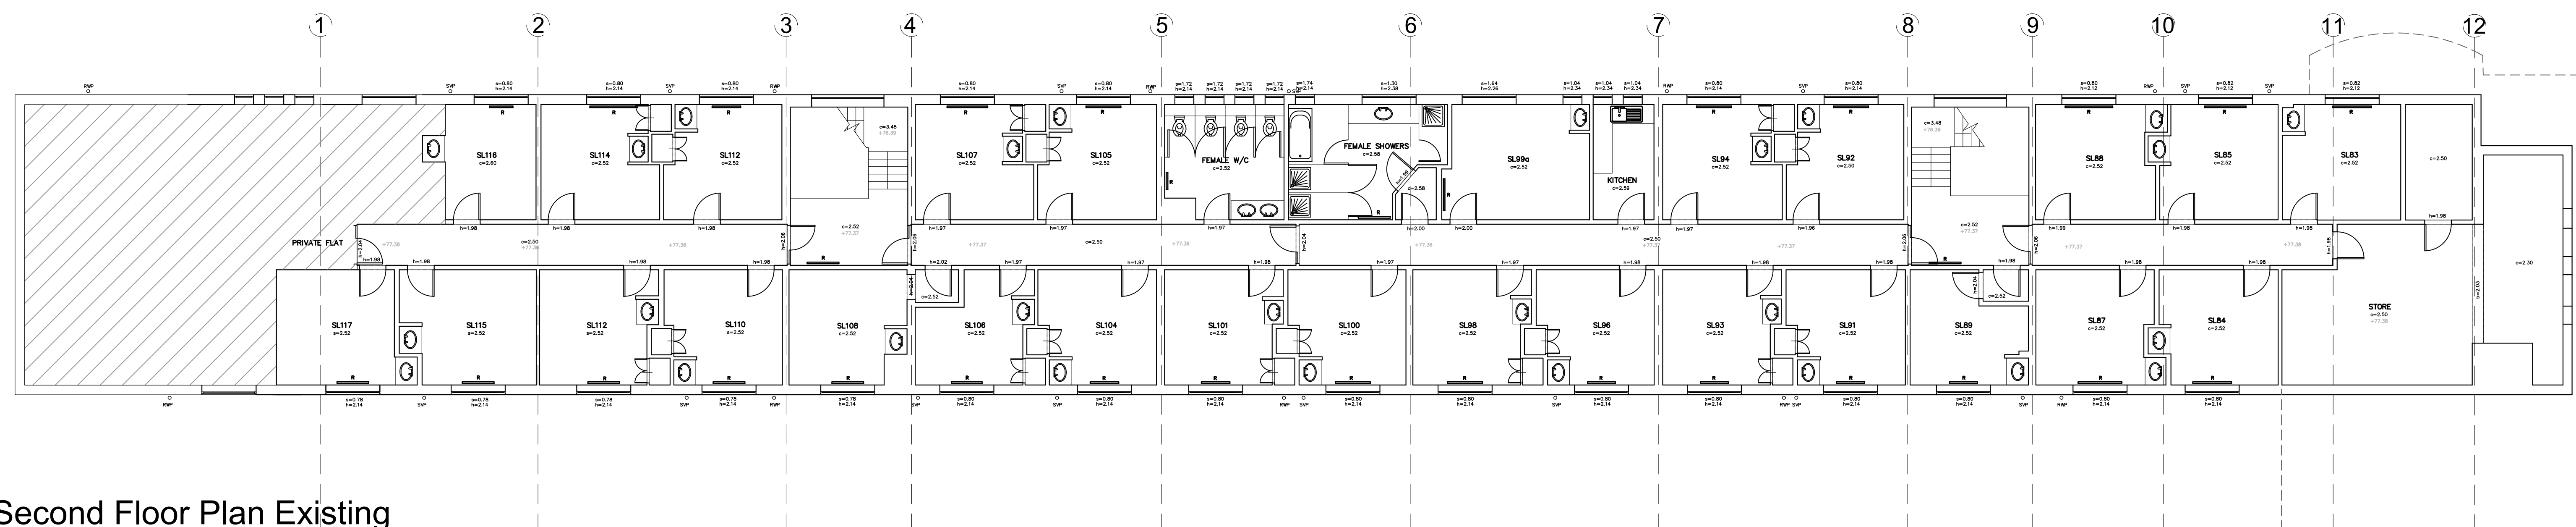
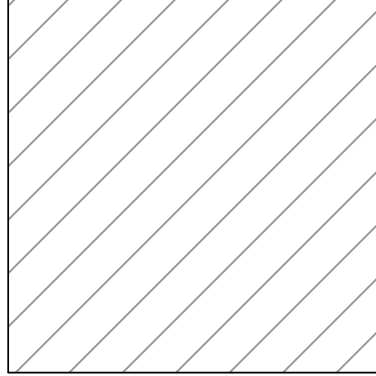
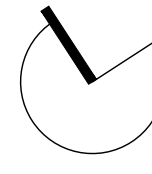
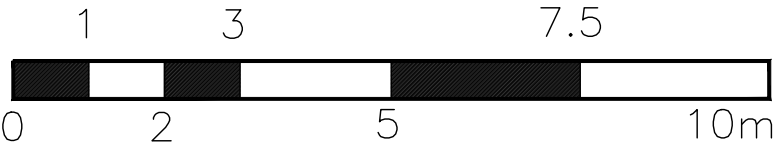


REV	ISSUE	DATE						
P0	Planning Issue	21.03.17						
NOTES Plans shown for information only. Application relates to external alterations to install new windows and drainage stacks and make alterations to existing drainage stacks.  Area not surveyed, No Works proposed for information only.  N Scale 1:100 © A0   Chartered Building Surveyors 48 Charlotte Street, London, W1T 2NS. 0203 701 0572								
Client: London School of Theology Project: Student Block Refurbishment Existing Floor Plans <table border="1" style="width: 100%; border-collapse: collapse;"> <tr> <td colspan="2" style="padding: 5px;">DWG No. 87 L(00)010</td> <td style="padding: 5px;">Status. Planning</td> </tr> <tr> <td style="padding: 5px;">Revision. P0</td> <td style="padding: 5px;">Scale. 1:100</td> <td style="padding: 5px;">Paper. A0</td> </tr> </table>			DWG No. 87 L(00)010		Status. Planning	Revision. P0	Scale. 1:100	Paper. A0
DWG No. 87 L(00)010		Status. Planning						
Revision. P0	Scale. 1:100	Paper. A0						