


MICHAEL OAKES ARCHITECTS LTD.


Michael Oakes (Director) B.A. Hons Arch, Dipl. Arch, Registered Architect

REGISTERED ARCHITECTS, DESIGNERS + ILLUSTRATORS


Telephone: 01895 235089 - E-mail: michaeloakesarchitect@googlemail.com

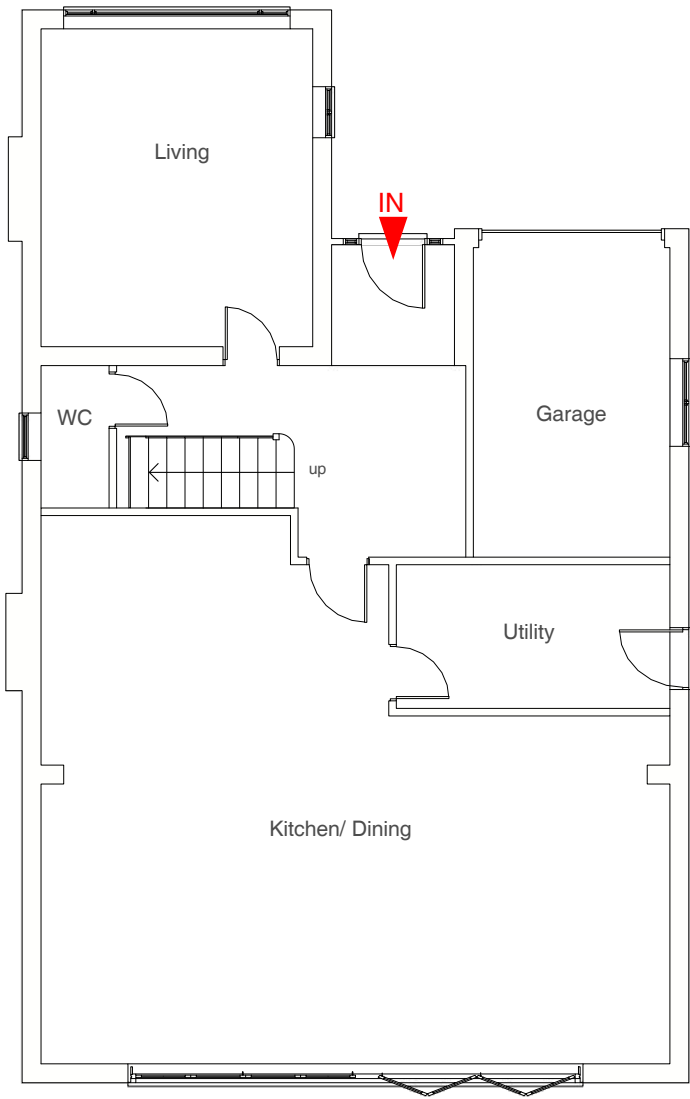

Ground floor plan

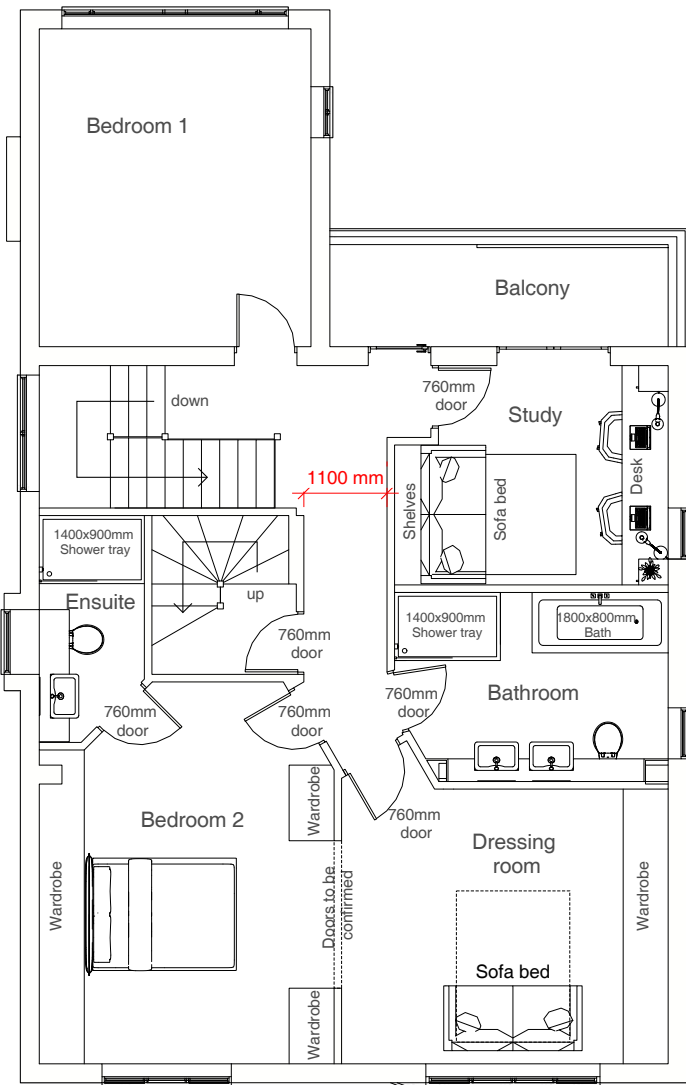


First floor plan

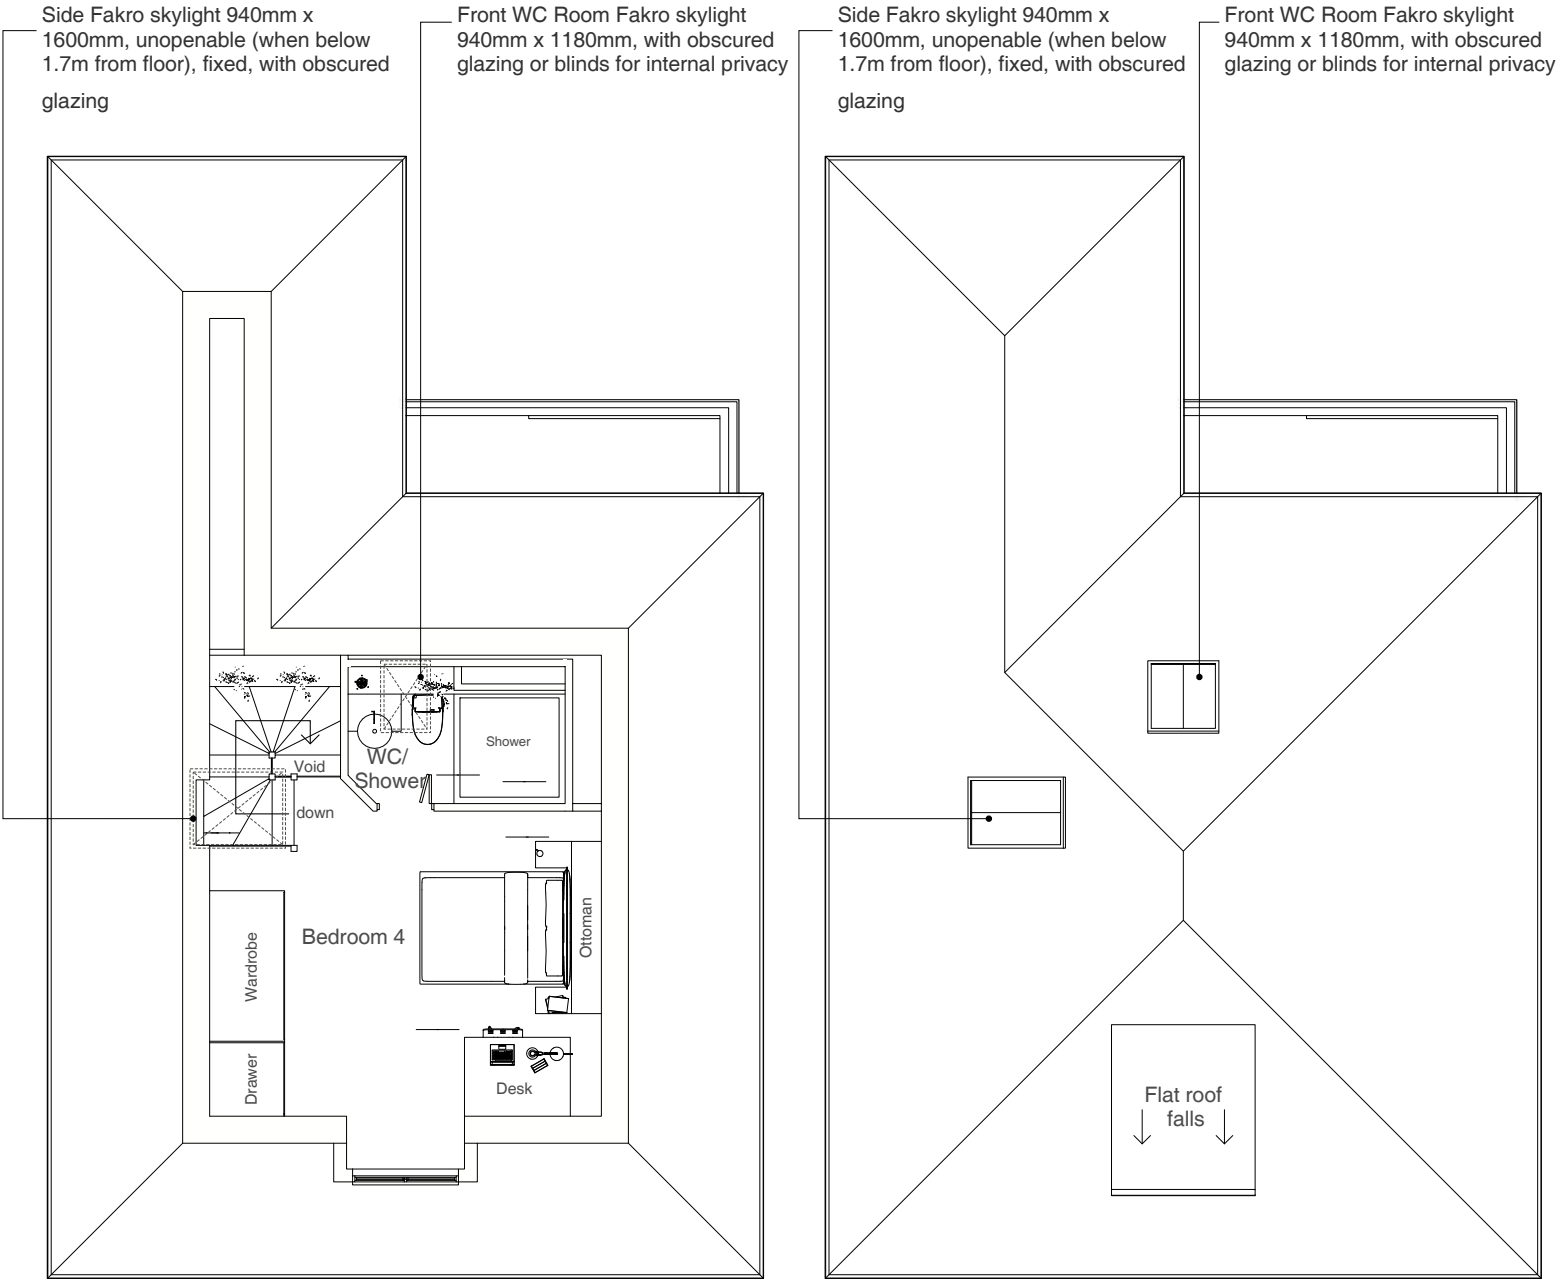

Loft floor plan

Roof plan

Address: 44 Park Avenue, Ruislip, HA4 7UH
Client: Mr + Mrs Cunningham
Date: September 2021

 

Drawing Title: As Proposed
Floor Plans

Planning application



Project no. / Stage / Drawing no. / Revision: 0361- PLA- 51_B
Revision notes: A - First Issue, B - Updates 23.09.21
Drawn by: IR

MATERIALS KEY:

- ① Vertical hanging tiles to match existing in colour and size
- ② Soffit and fascia to match existing
- ③ Windows to match existing in colour and material
- ④ Side Fakro skylight 940mm x 1600mm, unopenable (when below 1.7m from floor), fixed, with obscured glazing
- ⑤ Front WC Room Fakro skylight 940mm x 1180mm, with obscured glazing or blinds for internal privacy

MICHAEL OAKES ARCHITECTS LTD.
Michael Oakes (Director) B.A. Hons Arch, Dipl. Arch, Registered Architect
REGISTERED ARCHITECTS, DESIGNERS + ILLUSTRATORS
Telephone: 01895 235089 - E-mail: michaeloakesarchitect@googlemail.com

- KEY
- = Obscured glazing to windows
 - = Proposed structure

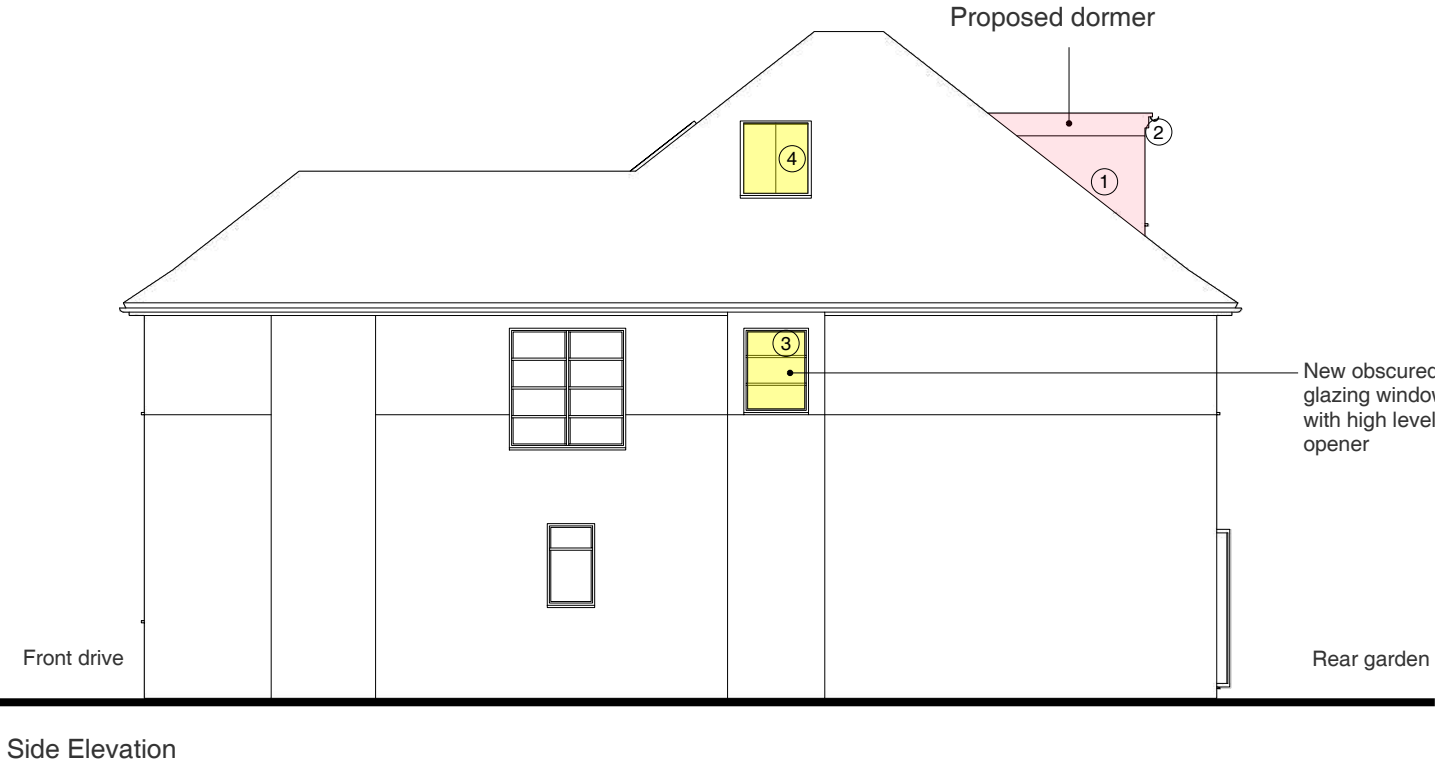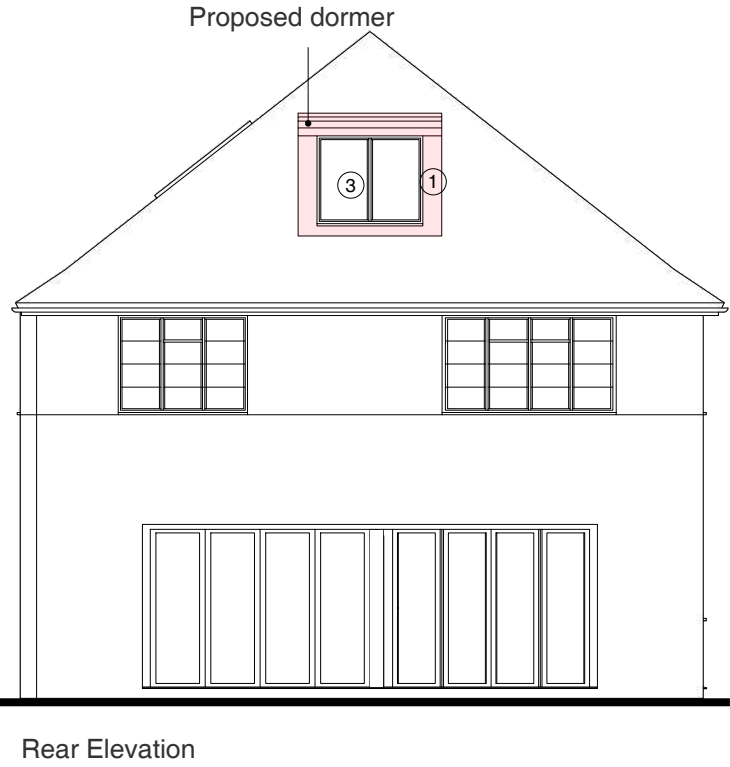

Address Client Date
44 Park Avenue, Ruislip , Mr + Mrs Cunningham September
HA4 7UH 2021

1:100 @ A3
0 1 2 3 4 5 10m

Drawing Title
As Proposed
Elevations

Project no. / Stage / Drawing no. / Revision
0361- PLA- 52_B
Revision notes: Drawn by: IR
A - First Issue
B - Updates 23.09.21

Planning application