

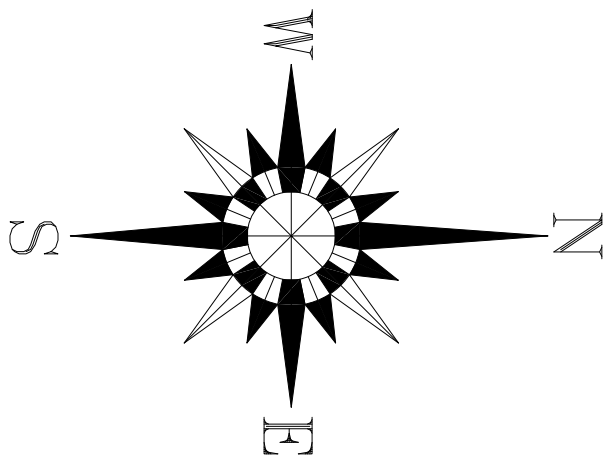


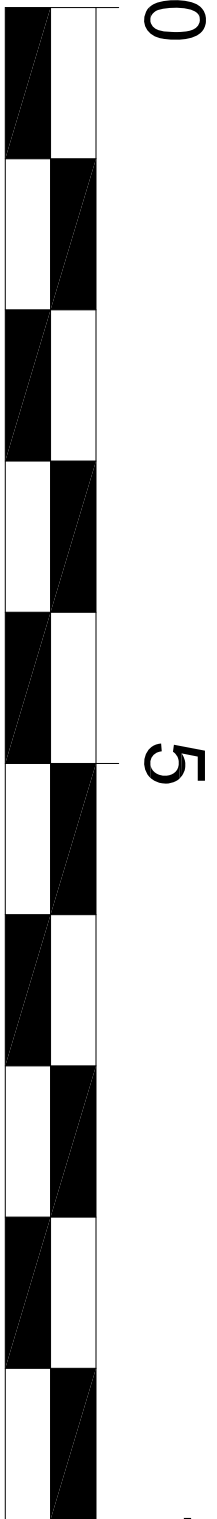

Line of proposed
rear elevation
(Ground Floor)

Line of existing
rear elevation
(Ground Floor)

Presumed Line of
original rear
elevation

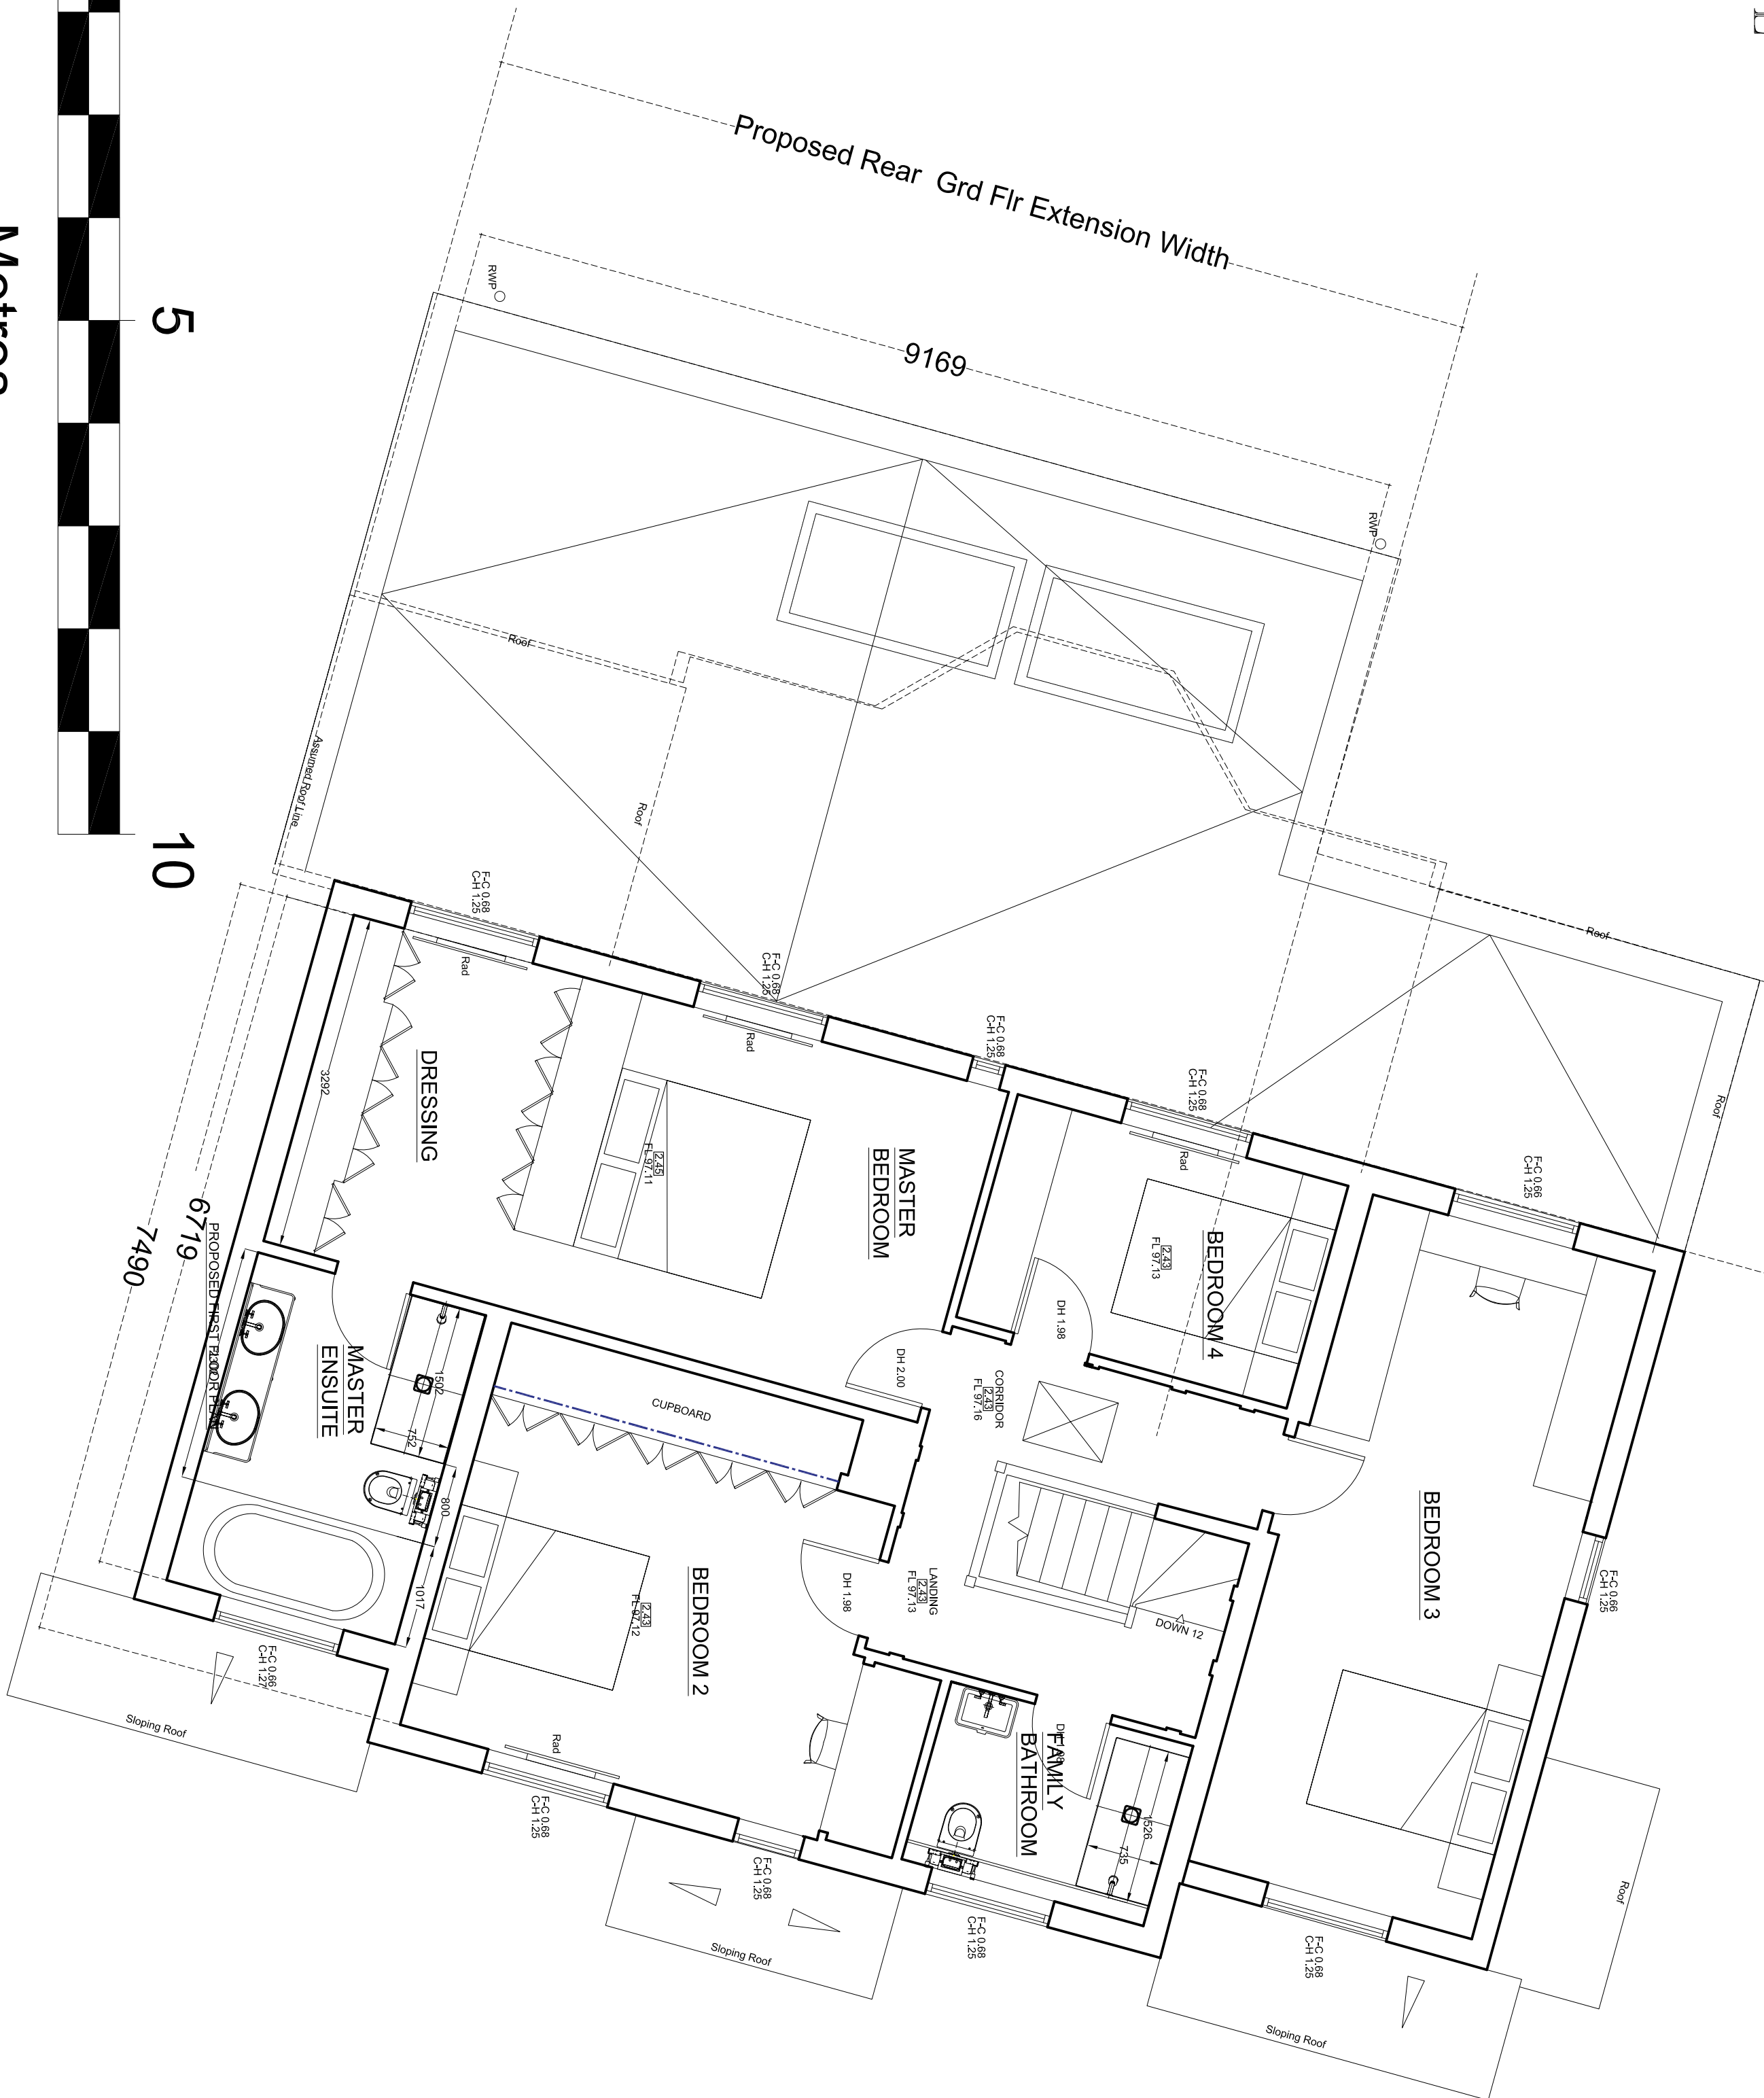

Metres

NOTES

This drawing is copyright.
All dimensions in millimetres & to be checked on site prior to commencement & not scaled from this drawing.
All dimensions shall allow 10mm for tolerance. Discrepancies must be reported immediately to the Architect before proceeding.
No encroachment into neighbour's property. The contractor in preparing the estimate shall visit the site & acquire the necessary information to ensure the work is carried out in accordance with the contract documents.
The contractor shall issue all statutory notices to the local Authority during progress & completion of works.
This drawing to be used in conjunction with Engineers drawings and contract documents.

Rev	Description	Date

PLANNING

MDW
M O S T W O R K S
25 Myrtle Close, Weymouth, Dorset, UK, DT9 4DZ
T: 0197 2544 6023

OWNER
LAJALA & ALKESH HARRA

RESIDENT
130 DUCKS HILL ROAD

PROJECT
PROPOSED FIRST FLOOR PLAN

Scale	Created	Approved
Scale 1:50	1:50 @ A2	

PROJECT NO.
MDW2001 - GA - 02