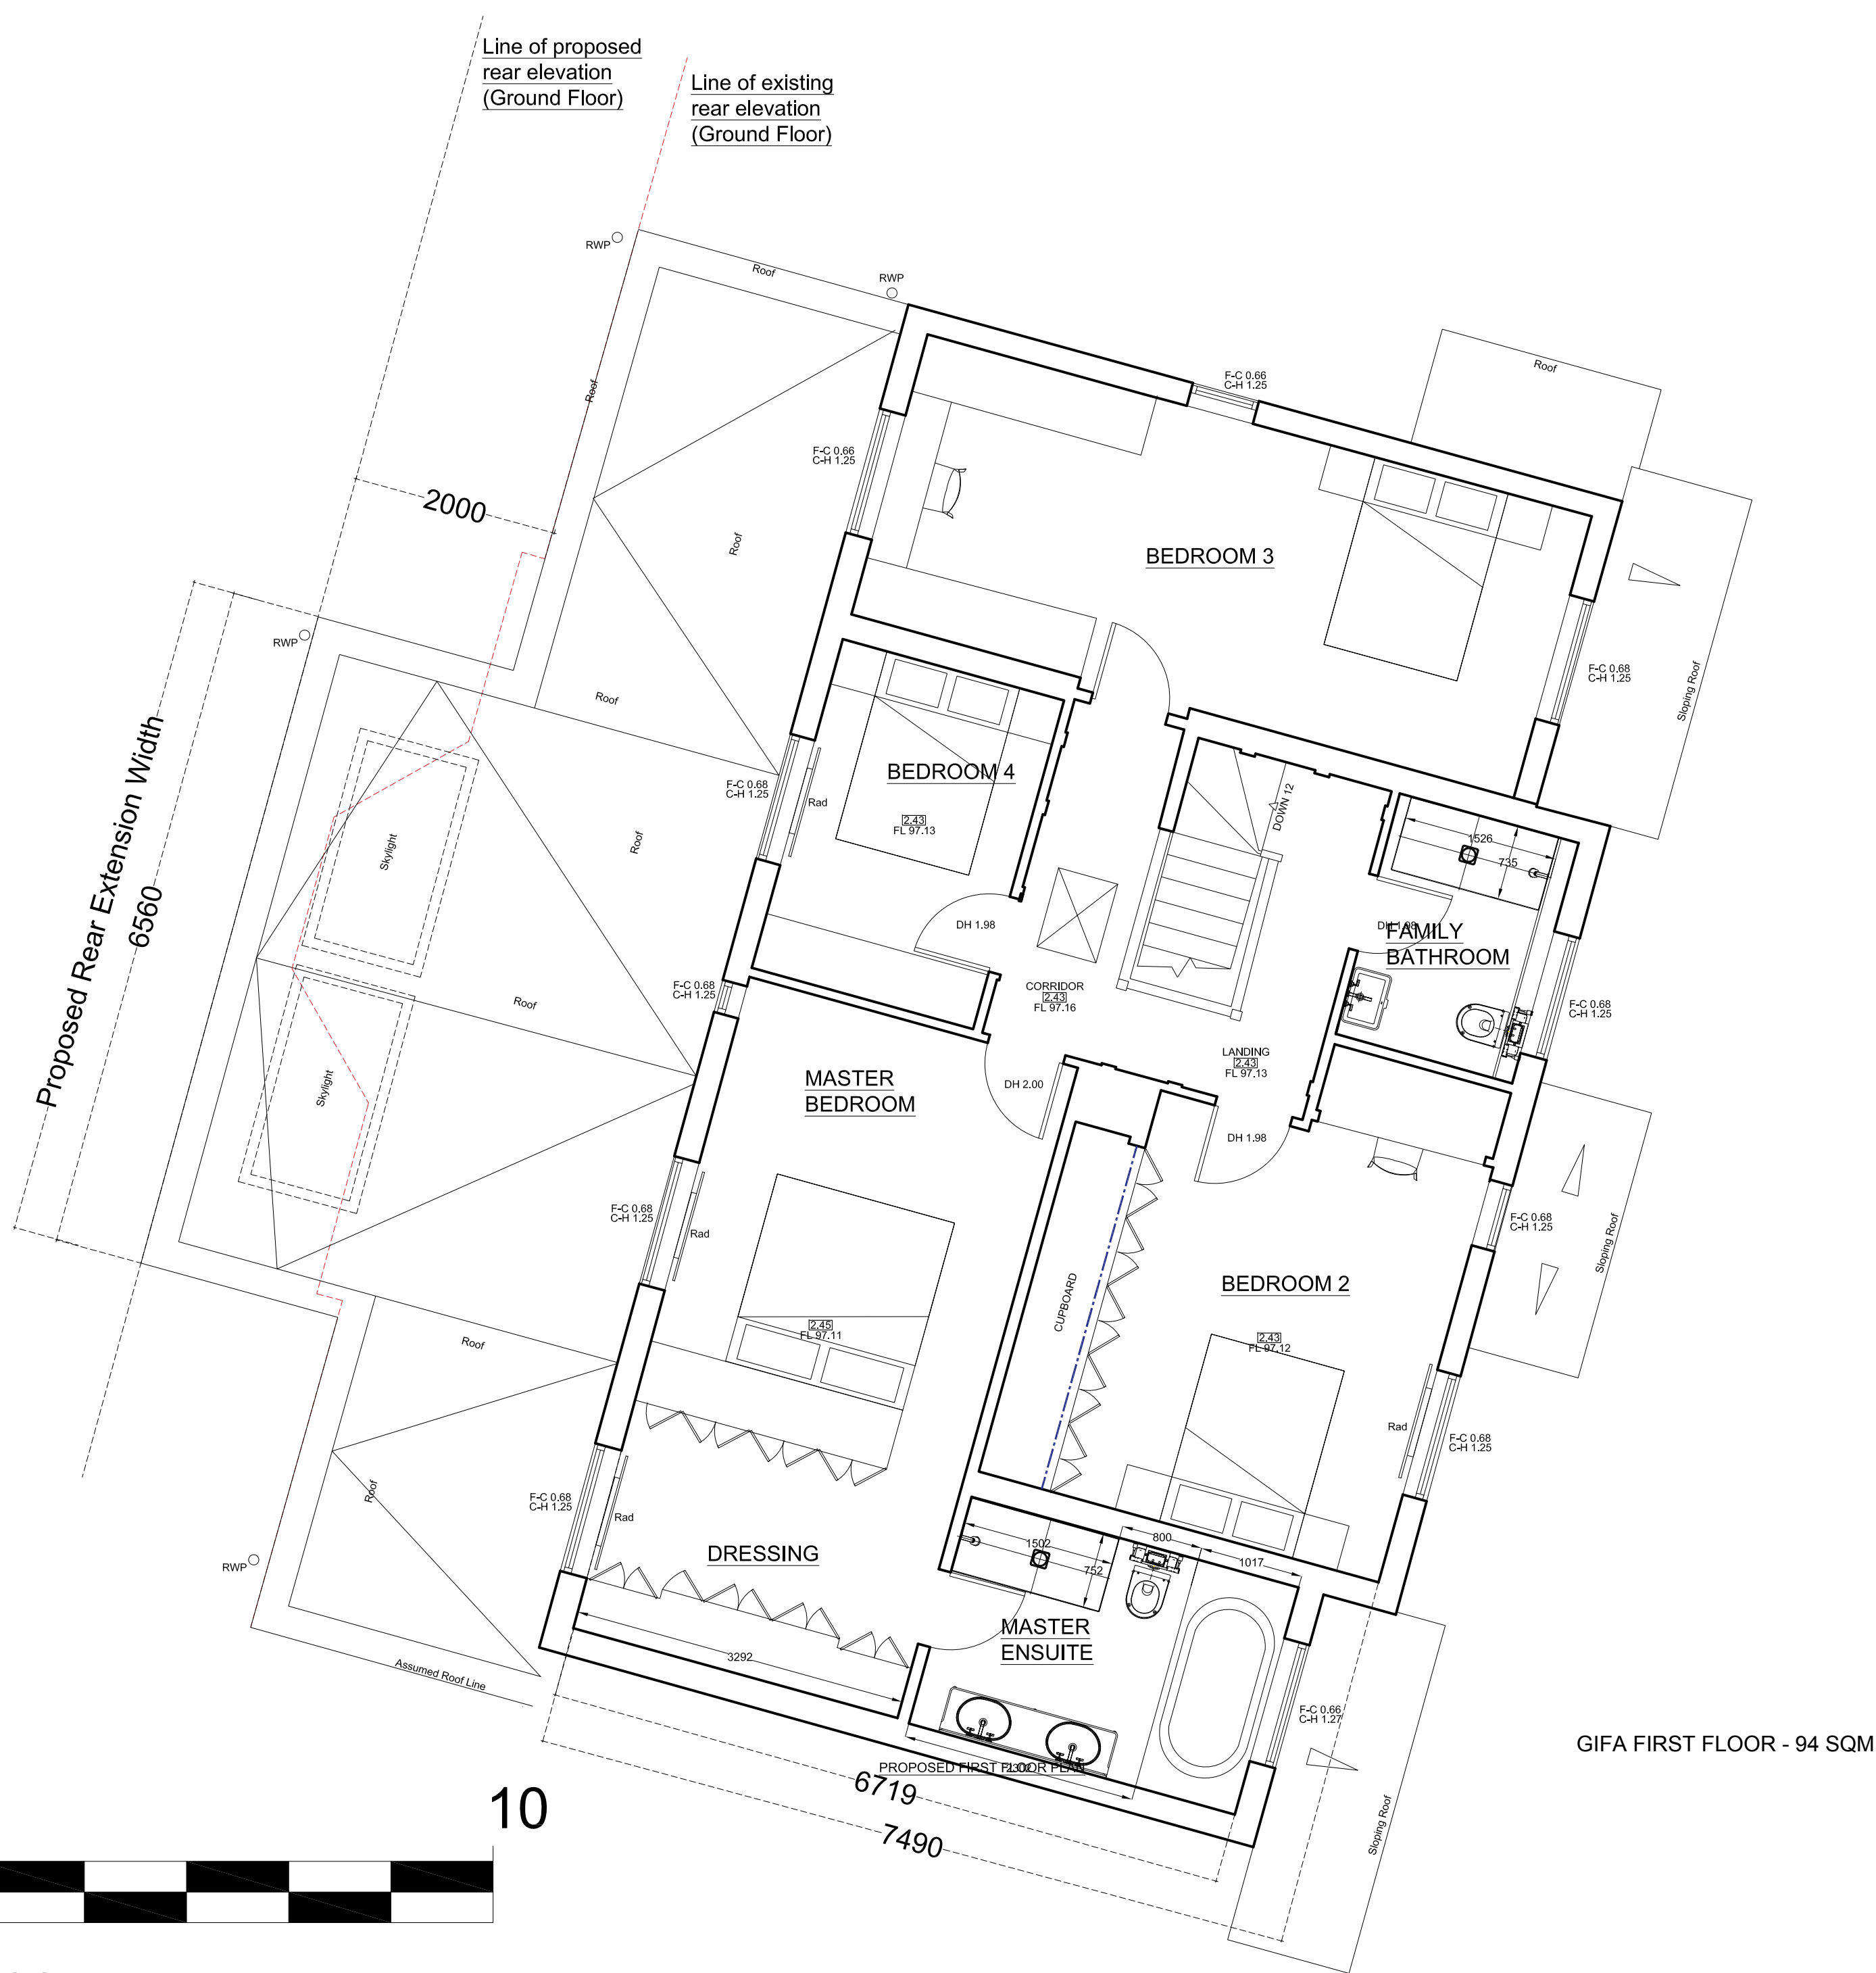
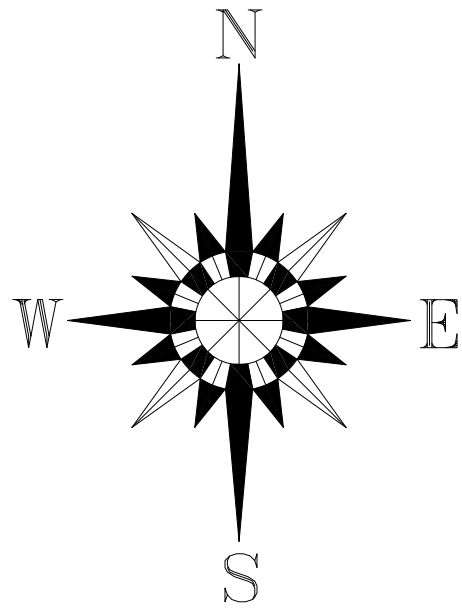


Metres

NOTES

This drawing is copyright.

All dimensions in millimetres & to be checked on site prior to commencement & not scaled from this drawing.

All dimensions allow 10mm for tolerance. Discrepancies must be reported immediately to the Architect before proceeding.

No encroachment into neighbours property. The contractor in preparing his estimate shall visit the site & acquaint himself with the problems involved & shall allow in his price for any detail whether shown or not which may reasonably be considered necessary to ensure a neat structurally sound & workman like job.

The contractor shall issue all statutory notices to the local Authority during progress & completion of works.

This drawing to be read in conjunction with Engineers drawings and contract documents.

Rev	Description	Date
A	Amendment to rear elevation extension to meet Hillingdon Council planning policies. Guest bedroom internal layout adjusted, size of garage reduced internally, width of proposed rear elevation reduced to minimise impact on neighbouring properties	23/02/21

PLANNING

MDW
mash design works ltd
25 Myrtle Close, Northwood, HA 29Q
T: 077 7556 6023

CLIENT	LAJJA & ALKESH HARIA
PROJECT	130 DUCKS HILL ROAD
TITLE	PROPOSED FIRST FLOOR PLAN
DRAWN	AA
CHECKED	
APPROVED	
DATE	SCALE 1:50 @ A2
CAD FILE NAME	
DRAWING NO.	MDW2001 - GA - 02
REV	A