


No.239
PARK ROAD

No.243
PARK ROAD

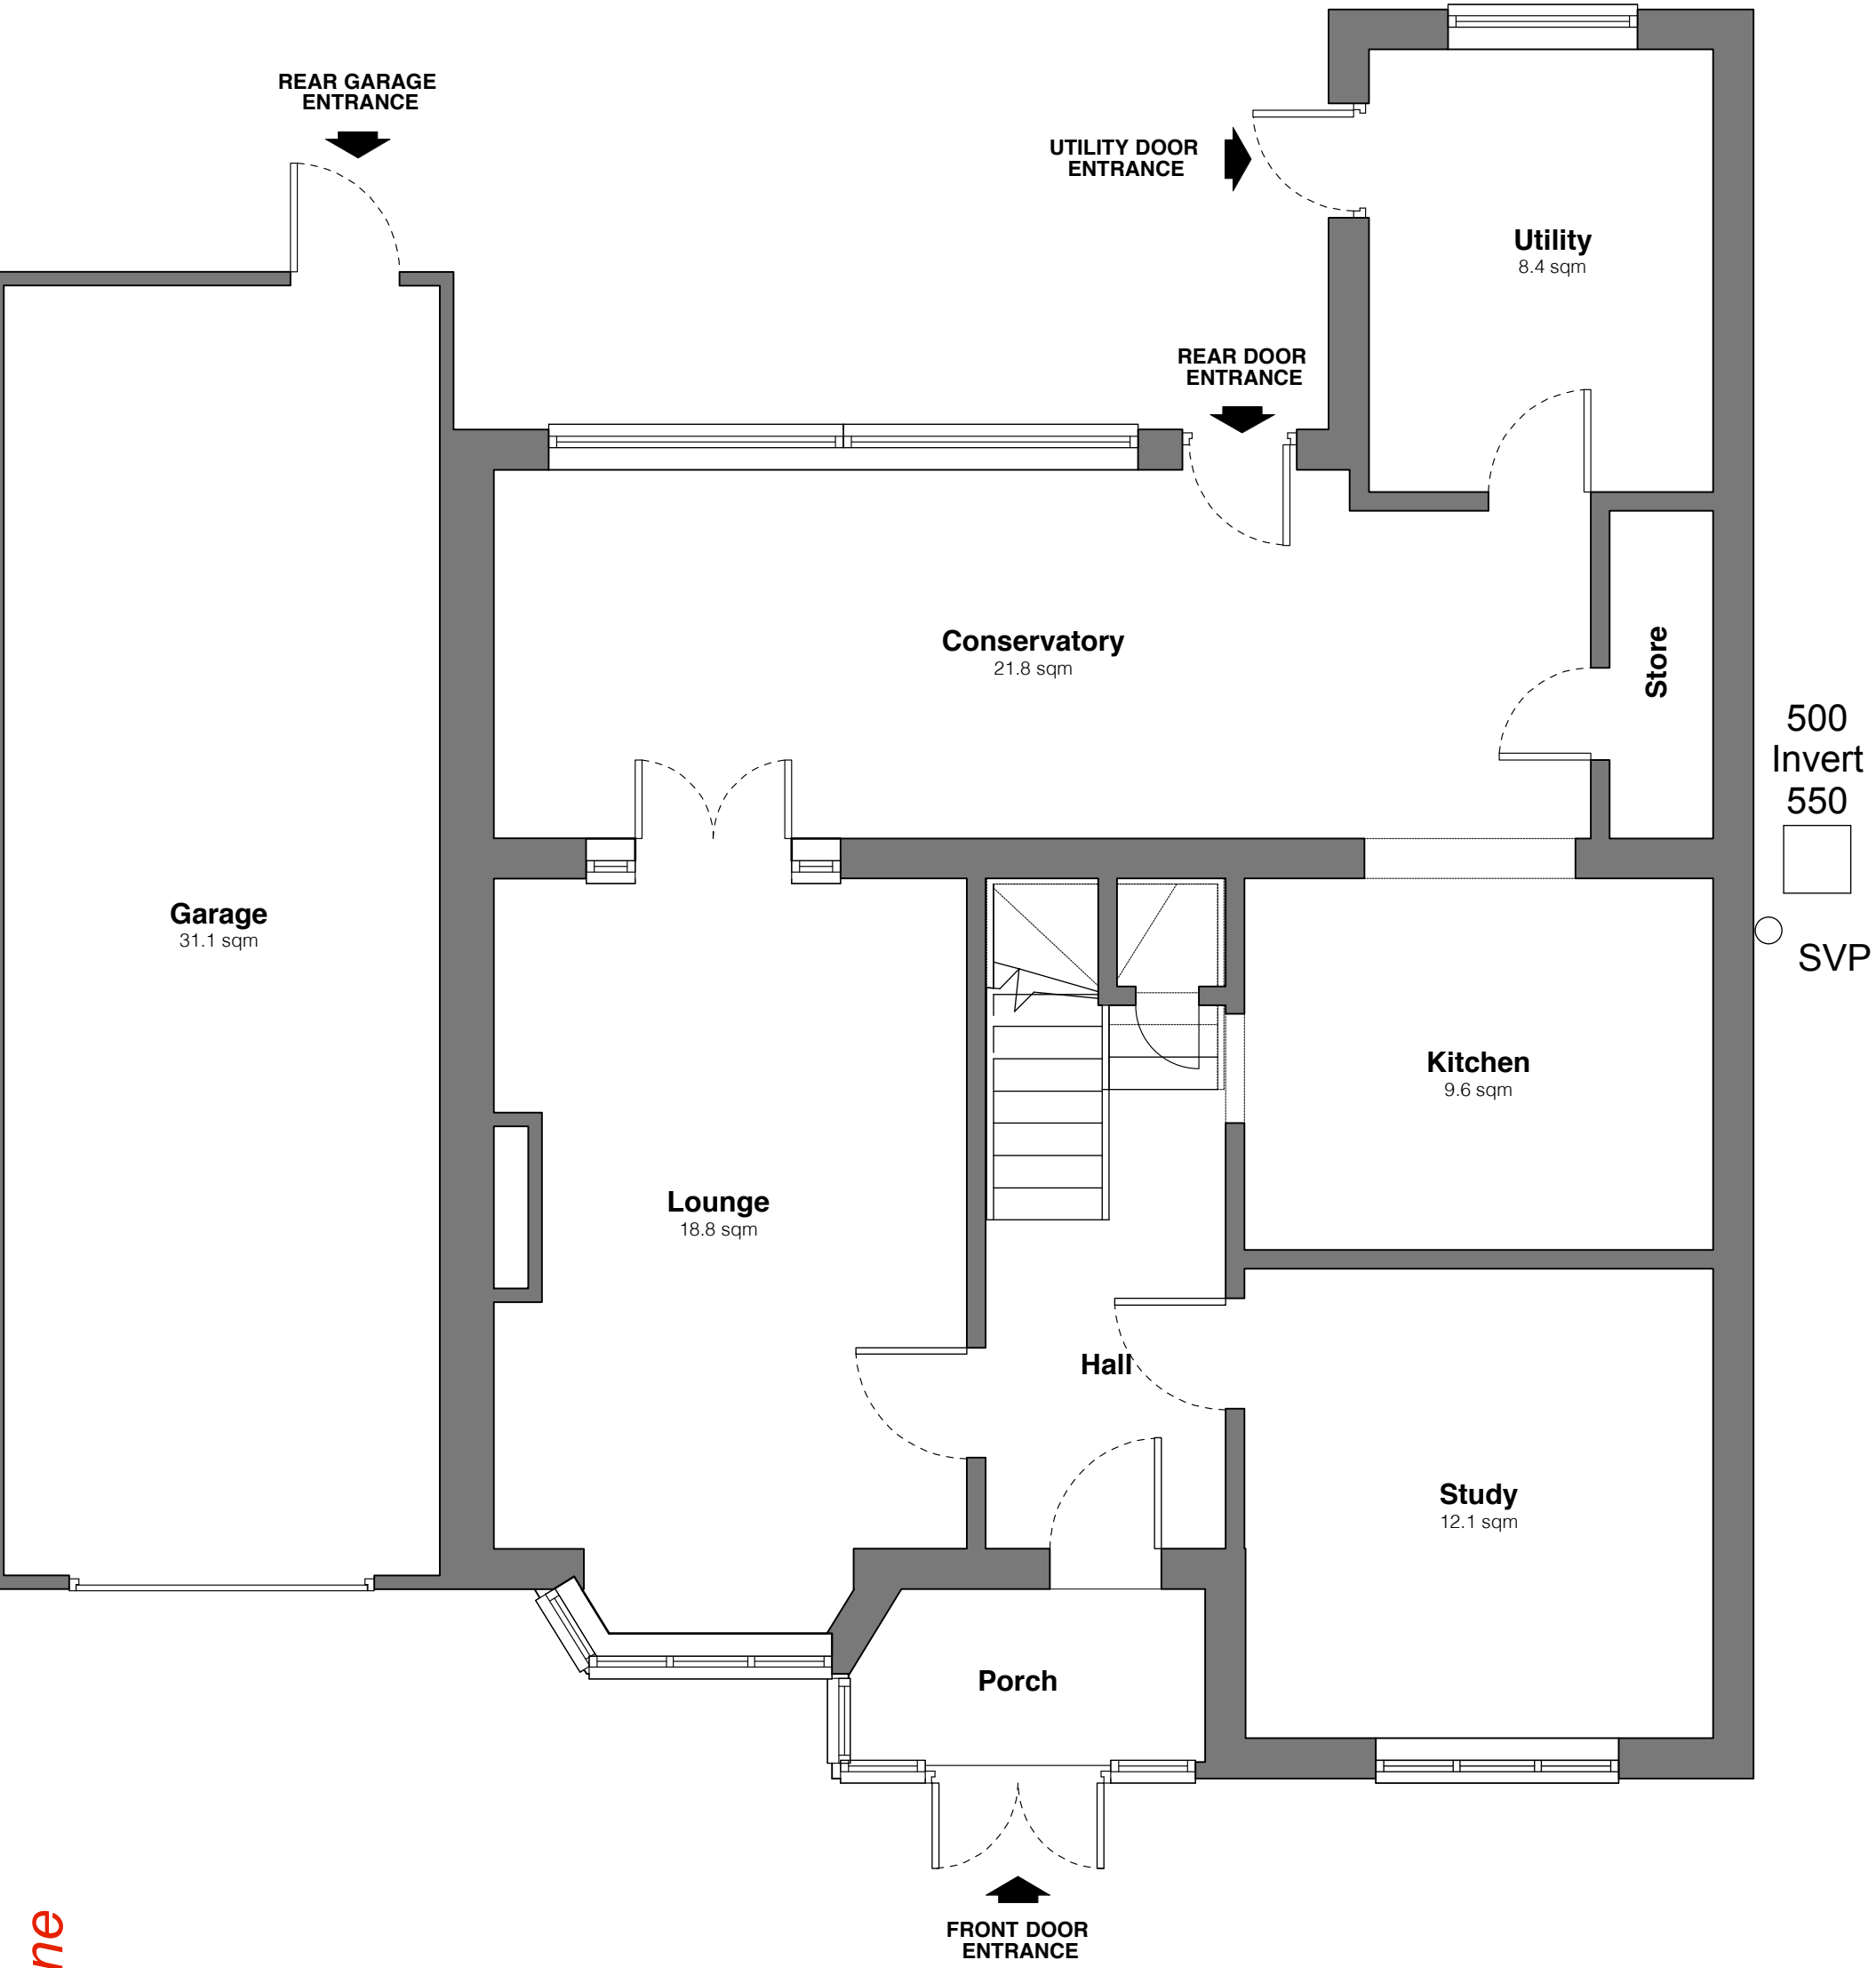

Boundary Line


Boundary Line

APPLICATION SITE

239 PARK ROAD

241 PARK ROAD

243 PARK ROAD

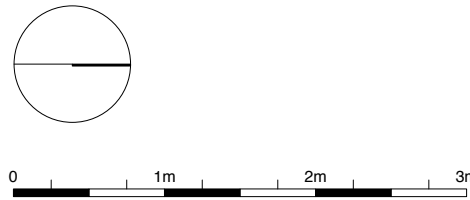

EXISTING GROUND PLAN

PLANNING

			PROJECT 241 PARK ROAD UXBRIDGE MIDDLESEX, UB8 1NS.				DRAWING TITLE EXISTING GROUND PLAN			
			CLIENT MR & MRS S JOSHI				SKETCH STUDIO ARCHITECTS 45 Drysdale Avenue Chingford London E4 7NL T: 07940 007838 E: simon.fancourt@gmail.com			
			SCALE 1 : 50 @ A1							
			DATE 24/05/19		DWG BY SF				REV.	
			CHKD. -		DWG NO. 004-EX-100				- -	
- -	24/05/19	First Issue for Information	This drawing is the copyright of Sketch Studio Architects. Not to be reproduced, related or disclosed to any unauthorised person either wholly or in part without written permission. Do not scale off this drawing. All indicated dimensions to be checked and verified on site by the contractor before commencement of any fabrication drawings or work whatsoever on site. Report any discrepancies to the Architect immediately. Drawings to be read in conjunction with relevant drawings and specification. © Sketch Studio Architects 2019							

No.239
PARK ROAD

No.243
PARK ROAD

Boundary Line

Boundary Line


APPLICATION SITE

241 PARK ROAD

243 PARK ROAD

239 PARK ROAD

PLANNING

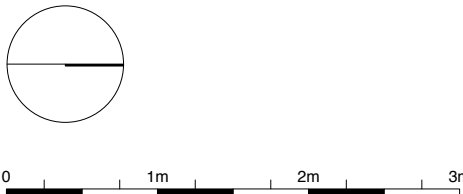

EXISTING FIRST PLAN

			PROJECT 241 PARK ROAD UXBRIDGE MIDDLESEX, UB8 1NS.				DRAWING TITLE EXISTING FIRST PLAN			
			CLIENT MR & MRS S JOSHI				SKETCH STUDIO ARCHITECTS 45 Drysdale Avenue Chingford London E4 7NL T: 07940 007838 E: simon.fancourt@gmail.com			
			SCALE 1 : 50 @ A1							
			DATE 24/05/19		DWG BY SF				REV.	
			CHKD. -		DWG NO. 004-EX-101				-	
--	24/05/19	First Issue for Information								
This drawing is the copyright of Sketch Studio Architects. Not to be reproduced, retained or disclosed to any unauthorised person either wholly or in part without written permission. Do not scale off this drawing. All indicated dimensions to be checked and verified on site by the contractor before commencement of any fabrication drawings or work whatsoever on site. Report any discrepancies to the Architect immediately. Drawings to be read in conjunction with relevant drawings and specification. © Sketch Studio Architects 2019										

No.239
PARK ROAD

Roof
(Below)

Roof
(Below)

Roof
(Below)

No.243
PARK ROAD

Boundary Line


Boundary Line

APPLICATION SITE

239 PARK ROAD

241 PARK ROAD

243 PARK ROAD

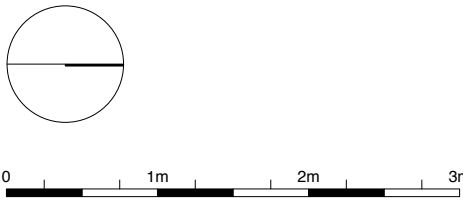

EXISTING ROOF PLAN

PLANNING

			PROJECT 241 PARK ROAD UXBRIDGE MIDDLESEX, UB8 1NS.				DRAWING TITLE EXISTING ROOF PLAN	
			CLIENT MR & MRS S JOSHI				SKETCH STUDIO ARCHITECTS 45 Drysdale Avenue Chingford London E4 7NL T: 07940 007838 E: simon.fancourt@gmail.com	
			SCALE 1 : 50 @ A1					
			DATE 24/05/19		DWG BY SF		REV.	
--	24/05/19	First Issue for Information	CHKD. -		DWG NO. 004-EX-103		- -	
This drawing is the copyright of Sketch Studio Architects. Not to be reproduced, retained or disclosed to any unauthorised person either wholly or in part without written permission. Do not scale off this drawing. All indicated dimensions to be checked and verified on site by the contractor before commencement of any fabrication drawings or work whatsoever on site. Report any discrepancies to the Architect immediately. Drawings to be read in conjunction with relevant drawings and specification. © Sketch Studio Architects 2019								