


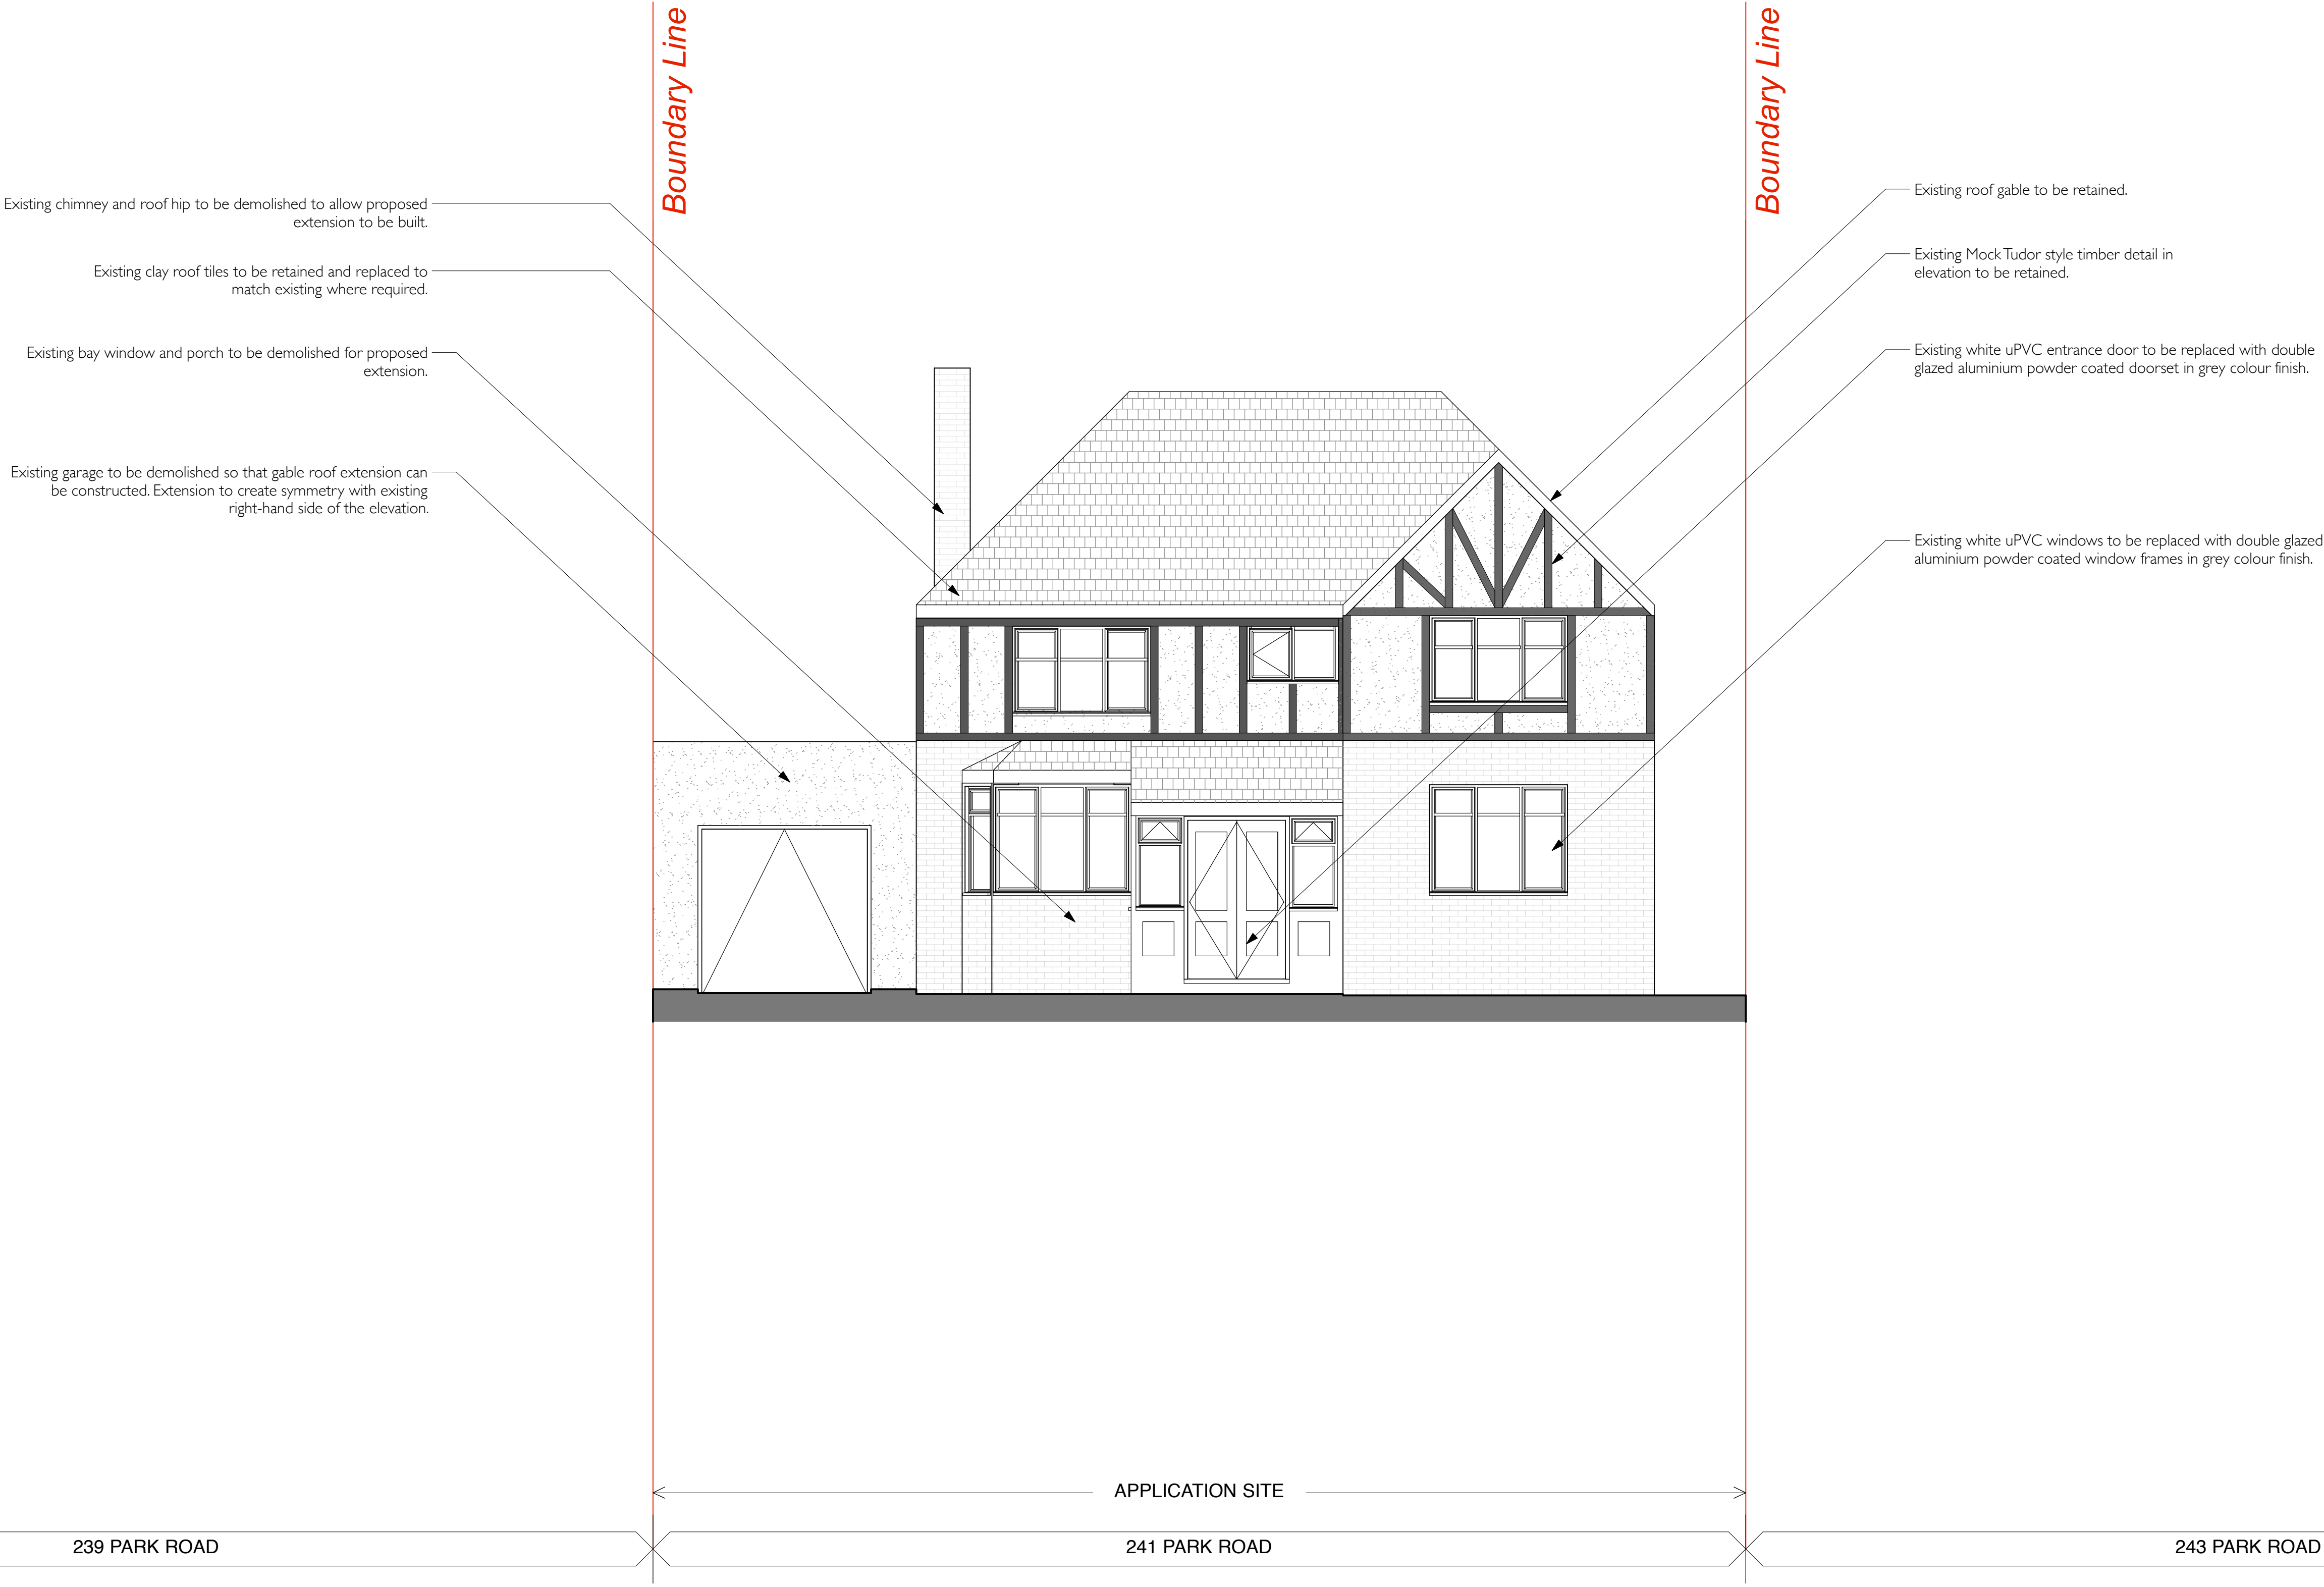


01m2m3m


EXISTING EAST ELEVATION

PLANNING

			PROJECT241 PARK ROAD UXBRIDGE MIDDLESEX, UB8 1NS.				DRAWING TITLEEXISTING EAST ELEVATION	
			CLIENTMR & MRS S JOSHI				SKETCH STUDIO ARCHITECTS 45 Drysdale Avenue Chingford London E4 7NL T: 07940 007838 E: simon.fancourt@gmail.com	
--	24/05/19	First Issue for Information						
This drawing is the copyright of Sketch Studio Architects. Not to be reproduced, retained or disclosed to any unauthorized person either wholly or in part without written permission. Do not scale off this drawing. All indicated dimensions to be checked and verified on site by the contractor before commencement of any foundation drawings or work whatsoever on site. Report any discrepancies to the Architect immediately. Drawings to be read in conjunction with relevant drawings and specification. © Sketch Studio Architects 2019			SCALE1 : 50 @ A1	DATE24/05/19	DWG BYSF	REV.		
CHCKD.-		DWG NO.004-EX-300				- -		

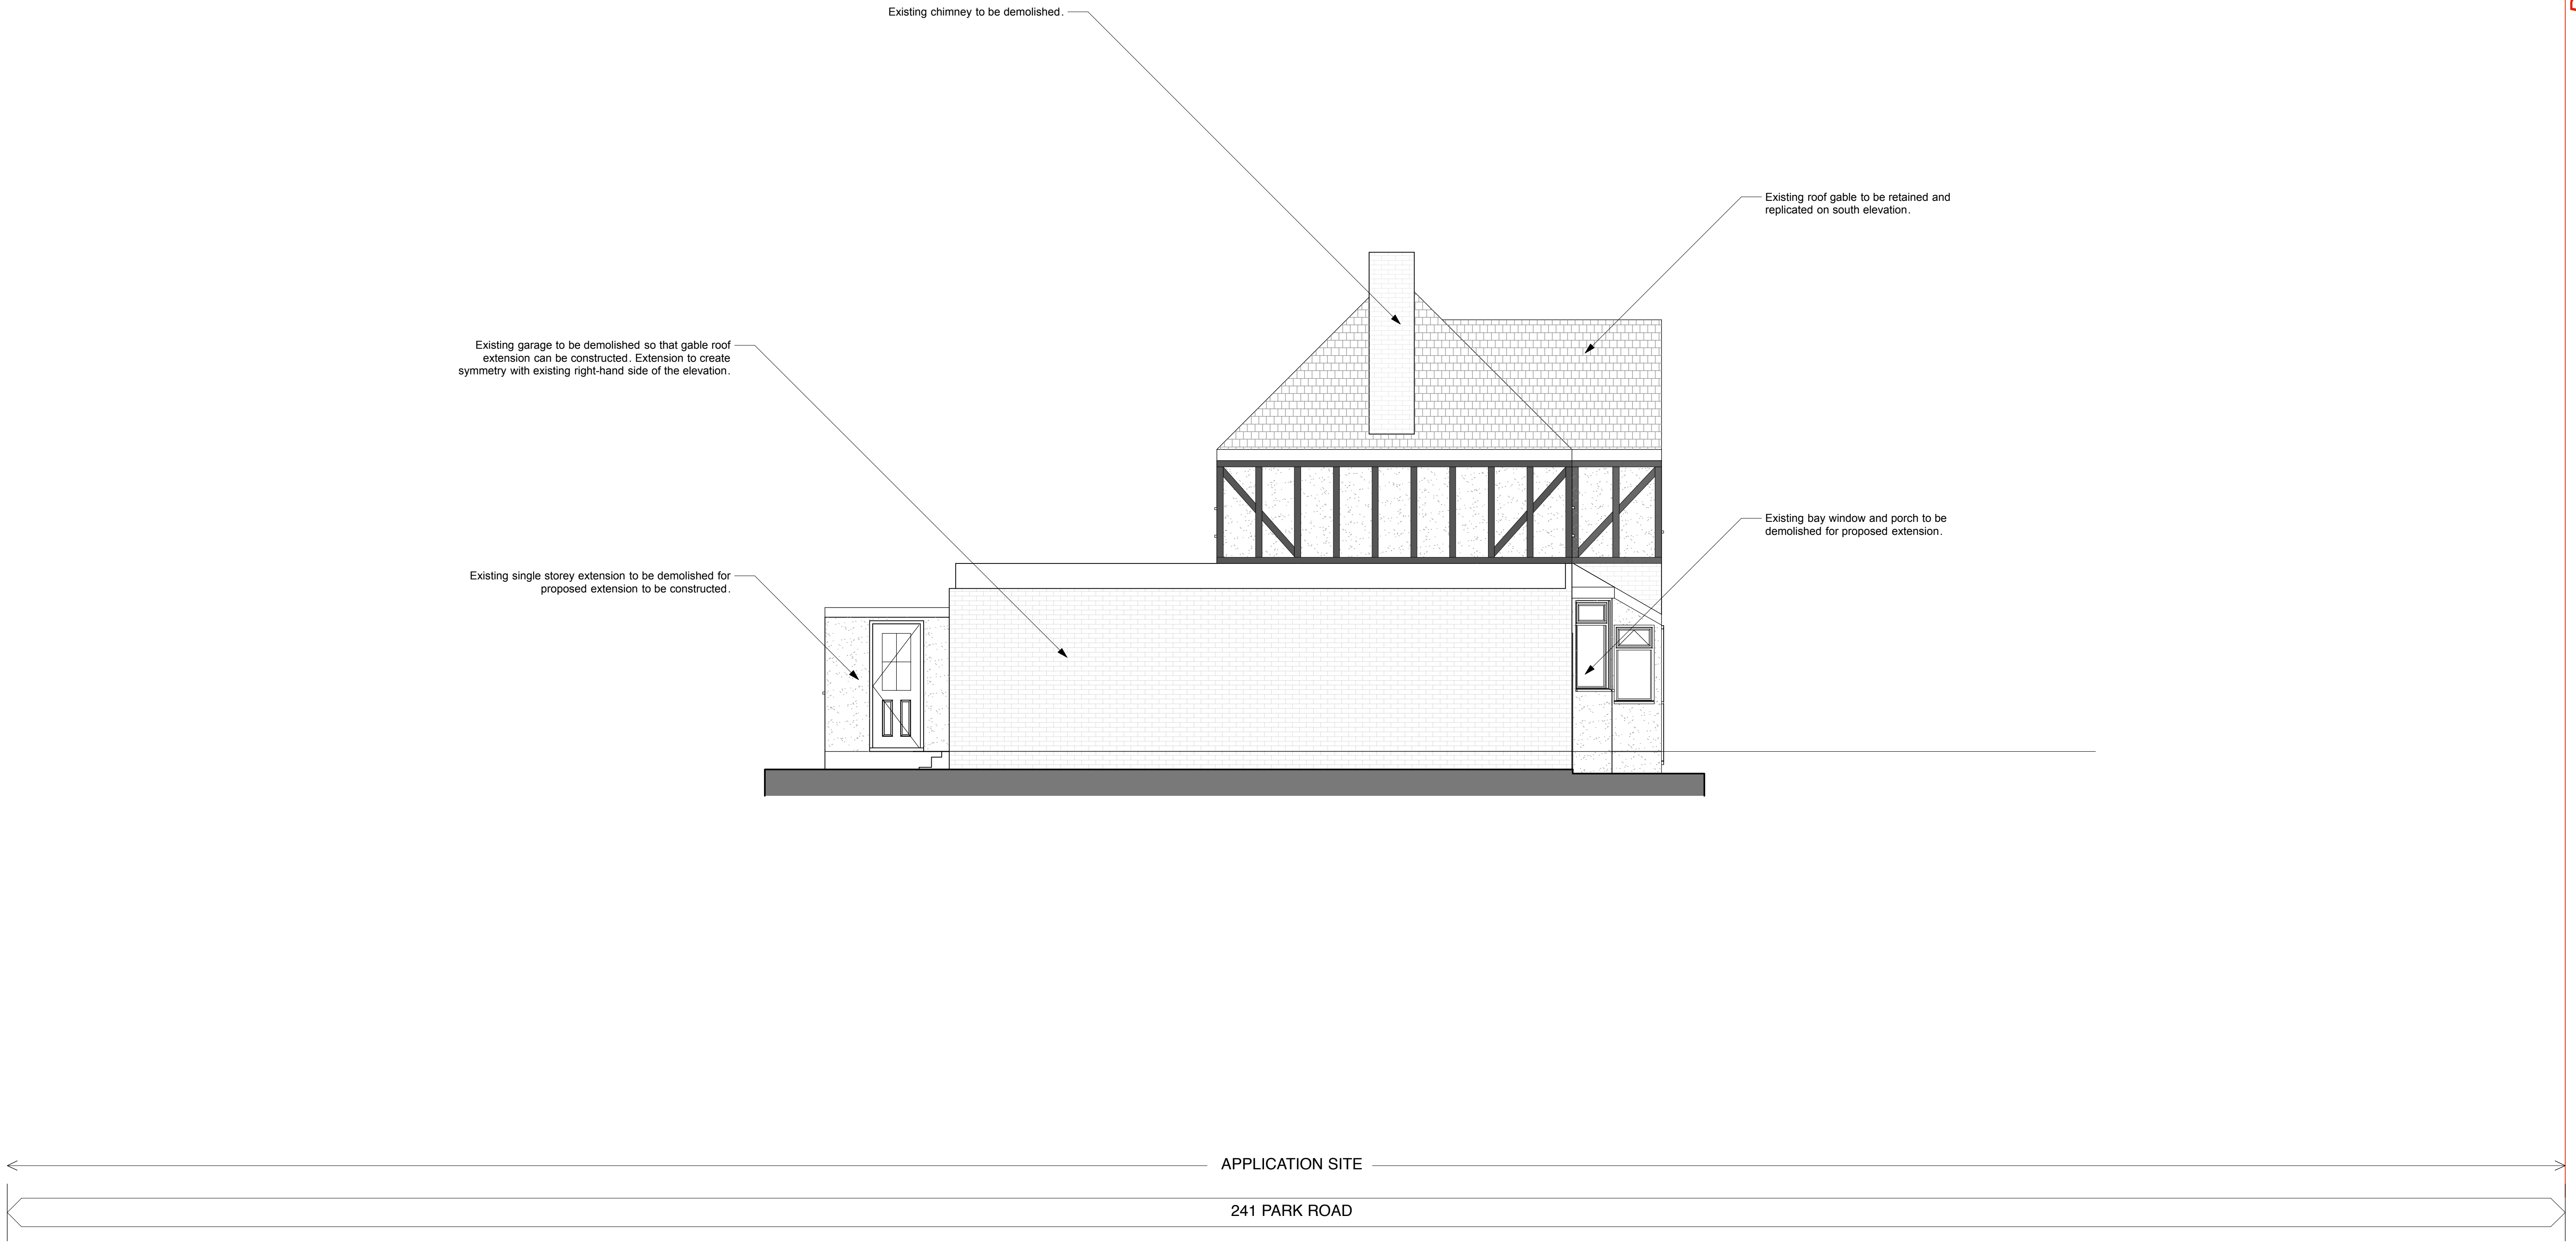

01m2m3m EXISTING SOUTH ELEVATION	PLANNING						PROJECT241 PARK ROAD UXBRIDGE MIDDLESEX, UB8 1NS.			DRAWING TITLEEXISTING SOUTH ELEVATION		
							CLIENTMR & MRS S JOSHI			SKETCH STUDIO ARCHITECTS 45 Drysdale Avenue Chingford London E4 7NL T: 07940 007838 E: simon.fancourt@gmail.com		
	--	24/05/19	First Issue for Information	SCALE1 : 50 @ A1	DATE24/05/19	DWG BYSF	REV.					
	This drawing is the copyright of Sketch Studio Architects. Not to be reproduced, retained or disclosed to any unauthorised person either wholly or in part without written permission. Do not scale off this drawing. All indicated dimensions to be checked and verified on site by the contractor before commencement of any fabrication drawings or work whatsoever on site. Report any discrepancies to the Architect immediately. Drawings to be read in conjunction with relevant drawings and specification. © Sketch Studio Architects 2019			CHKD.-	DWG NO.004-EX-303		--					


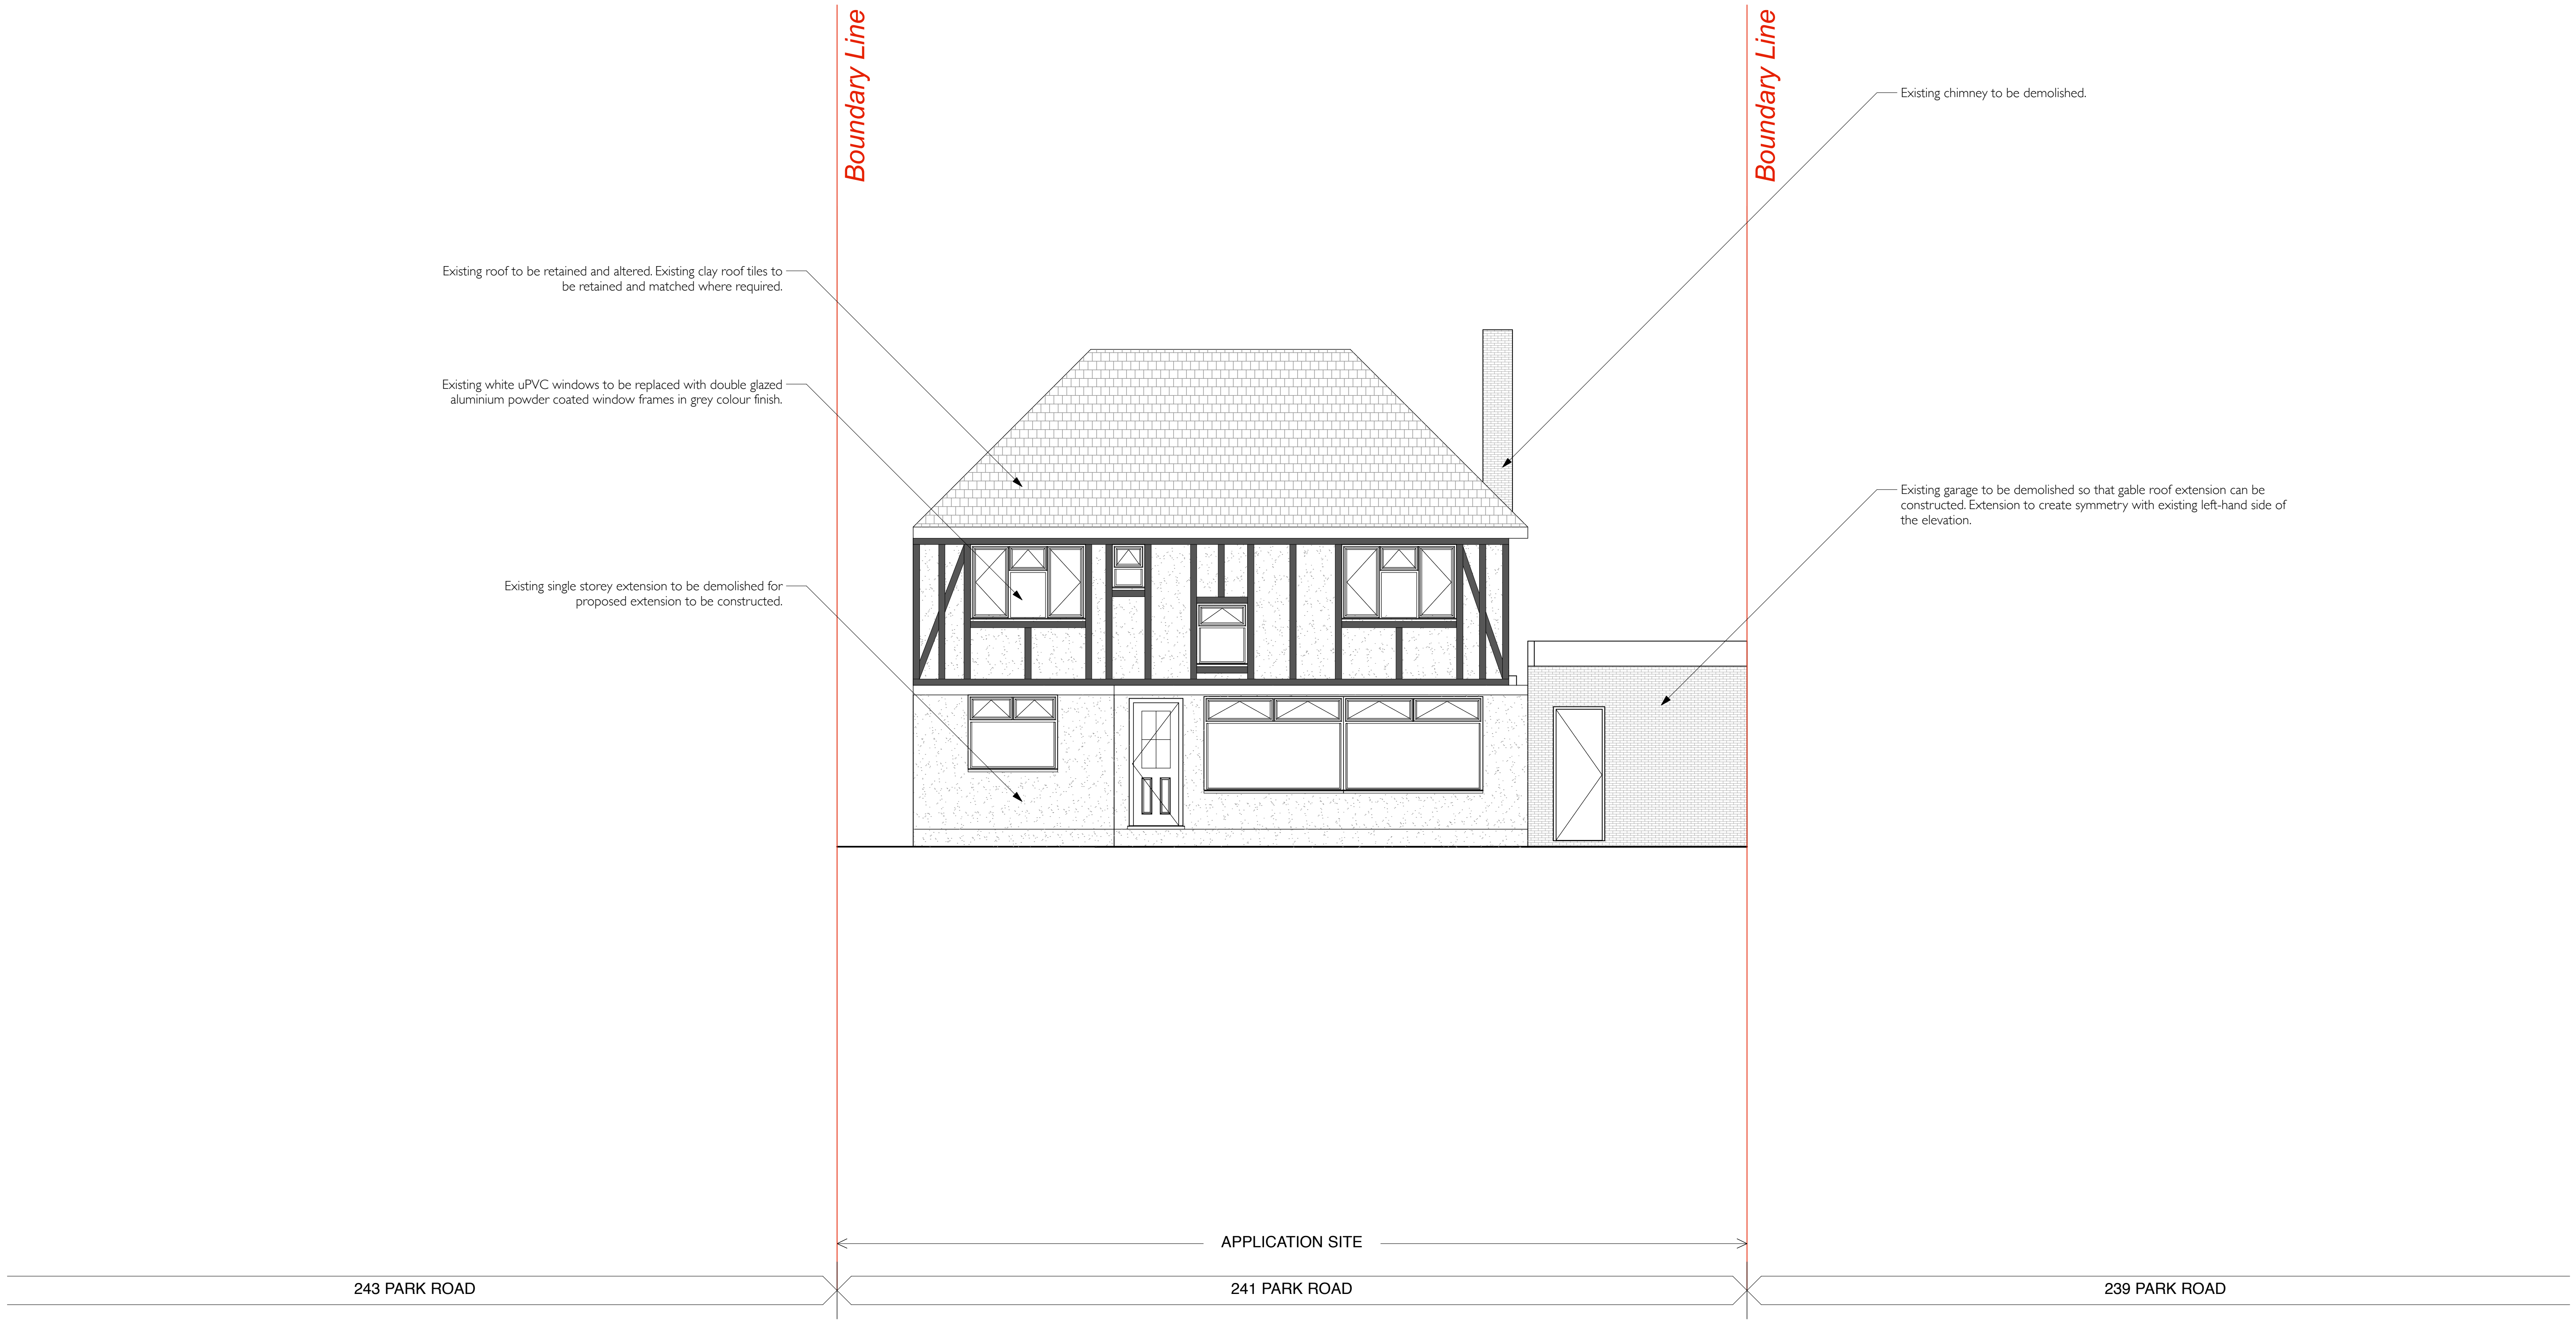


01m2m3m

EXISTING WEST ELEVATION

PLANNING

			PROJECT241 PARK ROAD UXBRIDGE MIDDLESEX, UB8 1NS.				DRAWING TITLEEXISTING WEST ELEVATION	
			CLIENTMR & MRS S JOSHI				SKETCH STUDIO ARCHITECTS 45 Drysdale Avenue Chingford London E4 7NL T: 07940 007838 E: simon.fancourt@gmail.com	
			24/05/19First Issue for Information					
This drawing is the copyright of Sketch Studio Architects. Not to be reproduced, retained or disclosed to any unauthorized person either wholly or in part without written permission. Do not scale off this drawing. All indicated dimensions to be checked and verified on site by the contractor before commencement of any foundation drawings or work whatsoever on site. Report any discrepancies to the Architect immediately. Drawings to be read in conjunction with relevant drawings and specification.			SCALE1 : 50 @ A1	DATE24/05/19	DWG BYSF	REV.- -		
			CHKD.-	DWG NO.004-EX-302				
			© Sketch Studio Architects 2019					

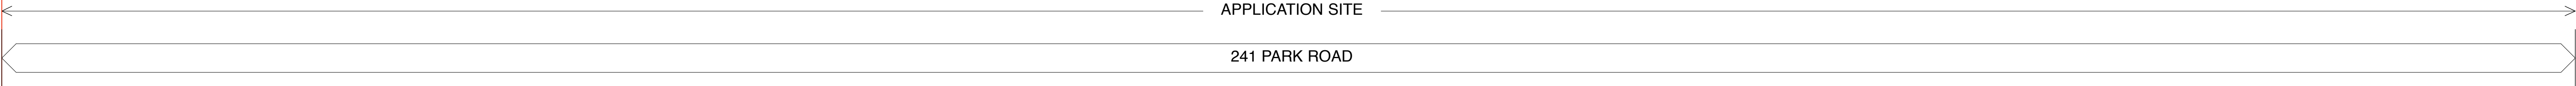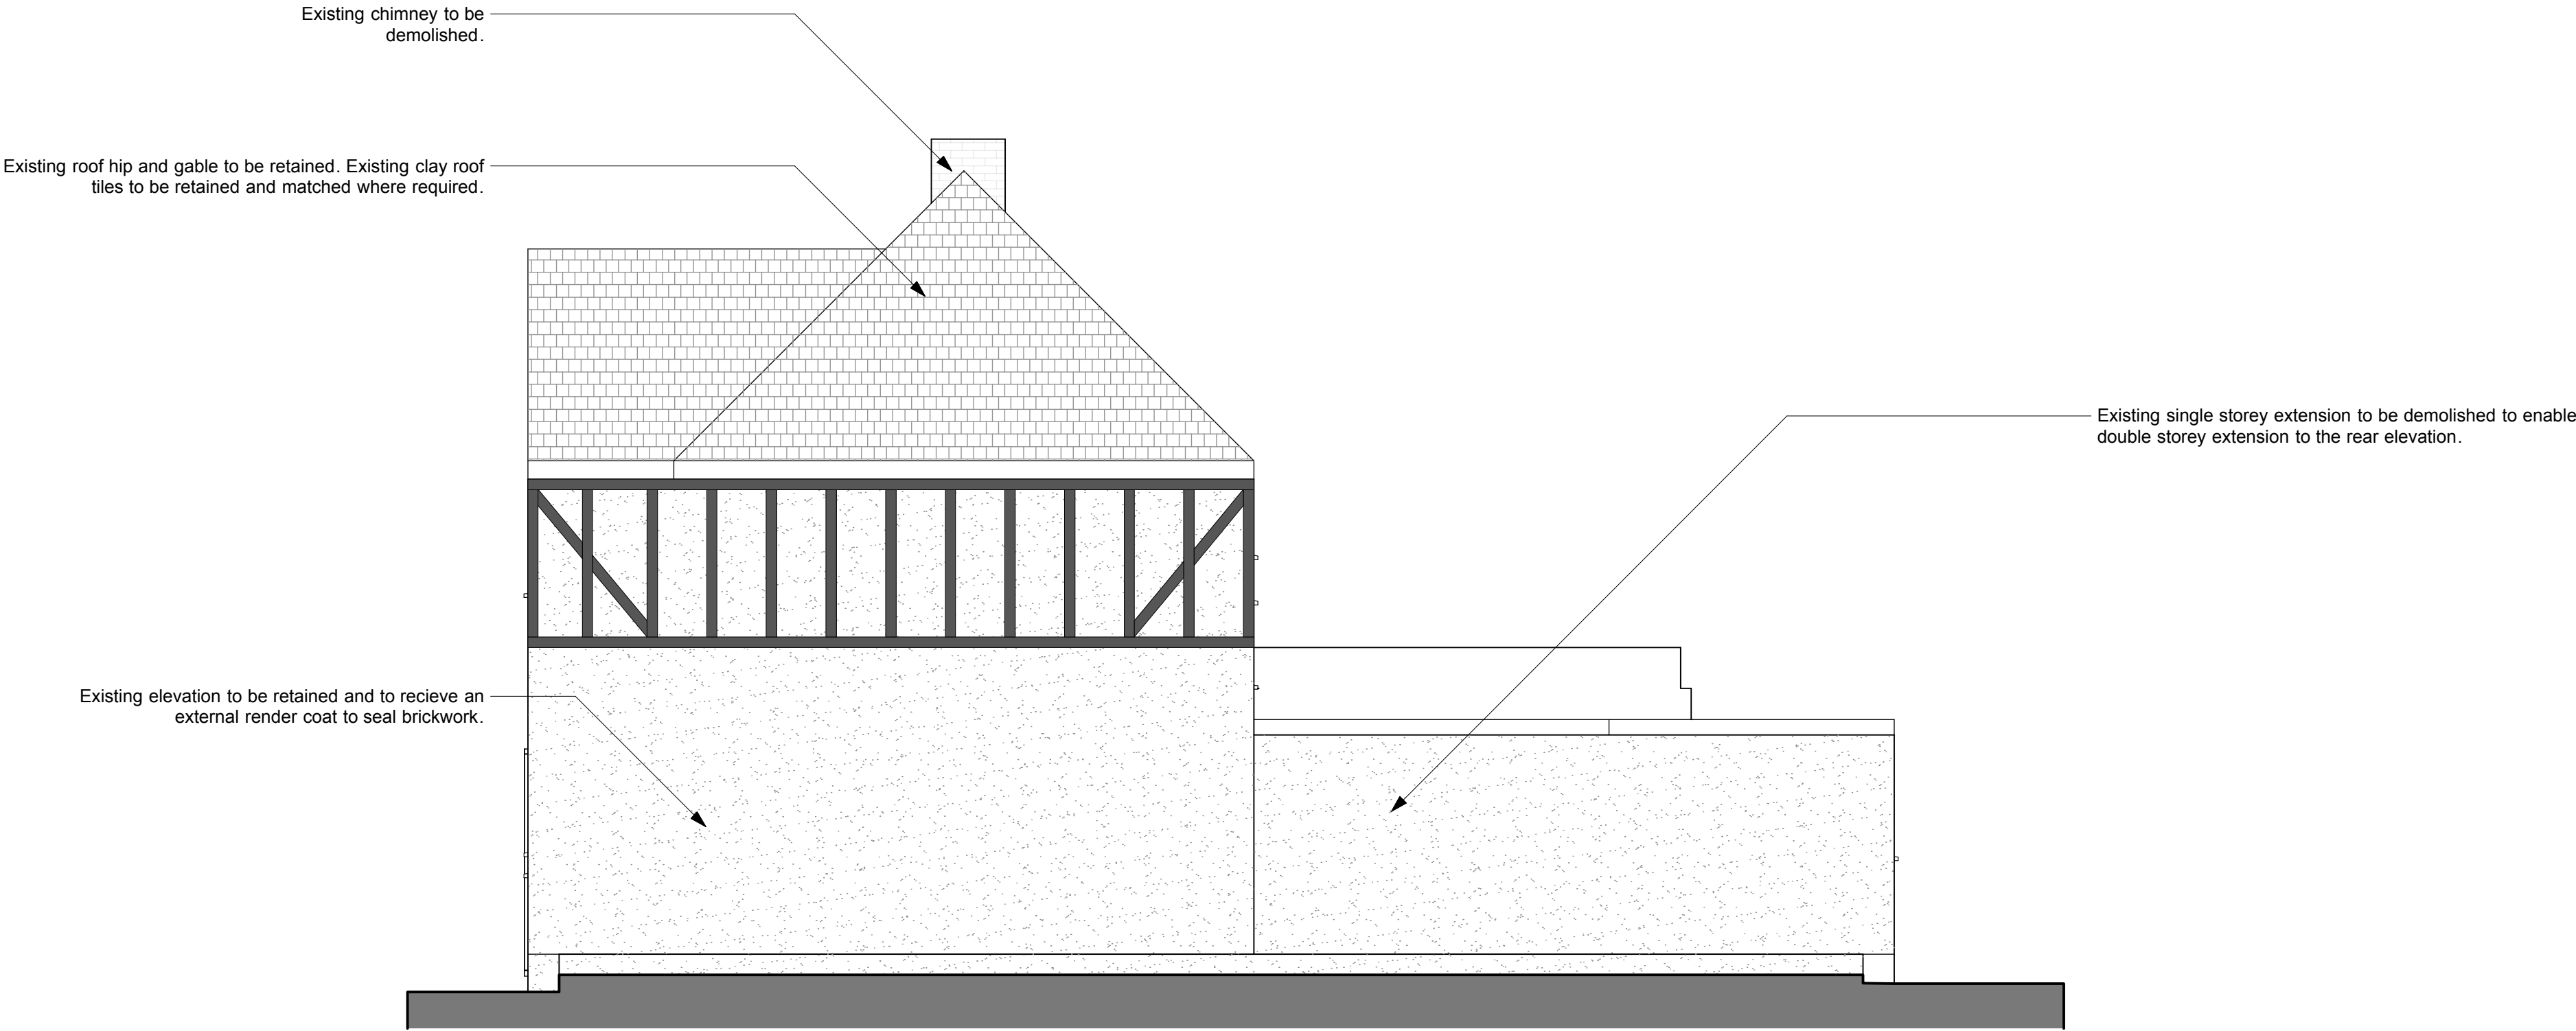

01m2m3m

EXISTING NORTH ELEVATION

PLANNING

			PROJECT241 PARK ROAD UXBRIDGE MIDDLESEX, UB8 1NS.				DRAWING TITLEEXISTING NORTH ELEVATION		
			CLIENTMR & MRS S JOSHI				SKETCH STUDIO ARCHITECTS 45 Drysdale Avenue Chingford London E4 7NL T: 07940 007838 E: simon.fancourt@gmail.com		
--	24/05/19	First Issue for Information	SCALE1 : 50 @ A1		DATE24/05/19	DWG BYSF			REV.
This drawing is the copyright of Sketch Studio Architects. Not to be reproduced, retained or disclosed to any unauthorized person either wholly or in part without written permission. Do not scale off this drawing. All indicated dimensions to be checked and verified on site by the contractor before commencement of any indication drawings or work whatsoever on site. Report any discrepancies to the Architect immediately. Drawings to be read in conjunction with relevant drawings and specification.			CHKD.-	DWG NO.004-EX-301		- -			
			© Sketch Studio Architects 2019						