

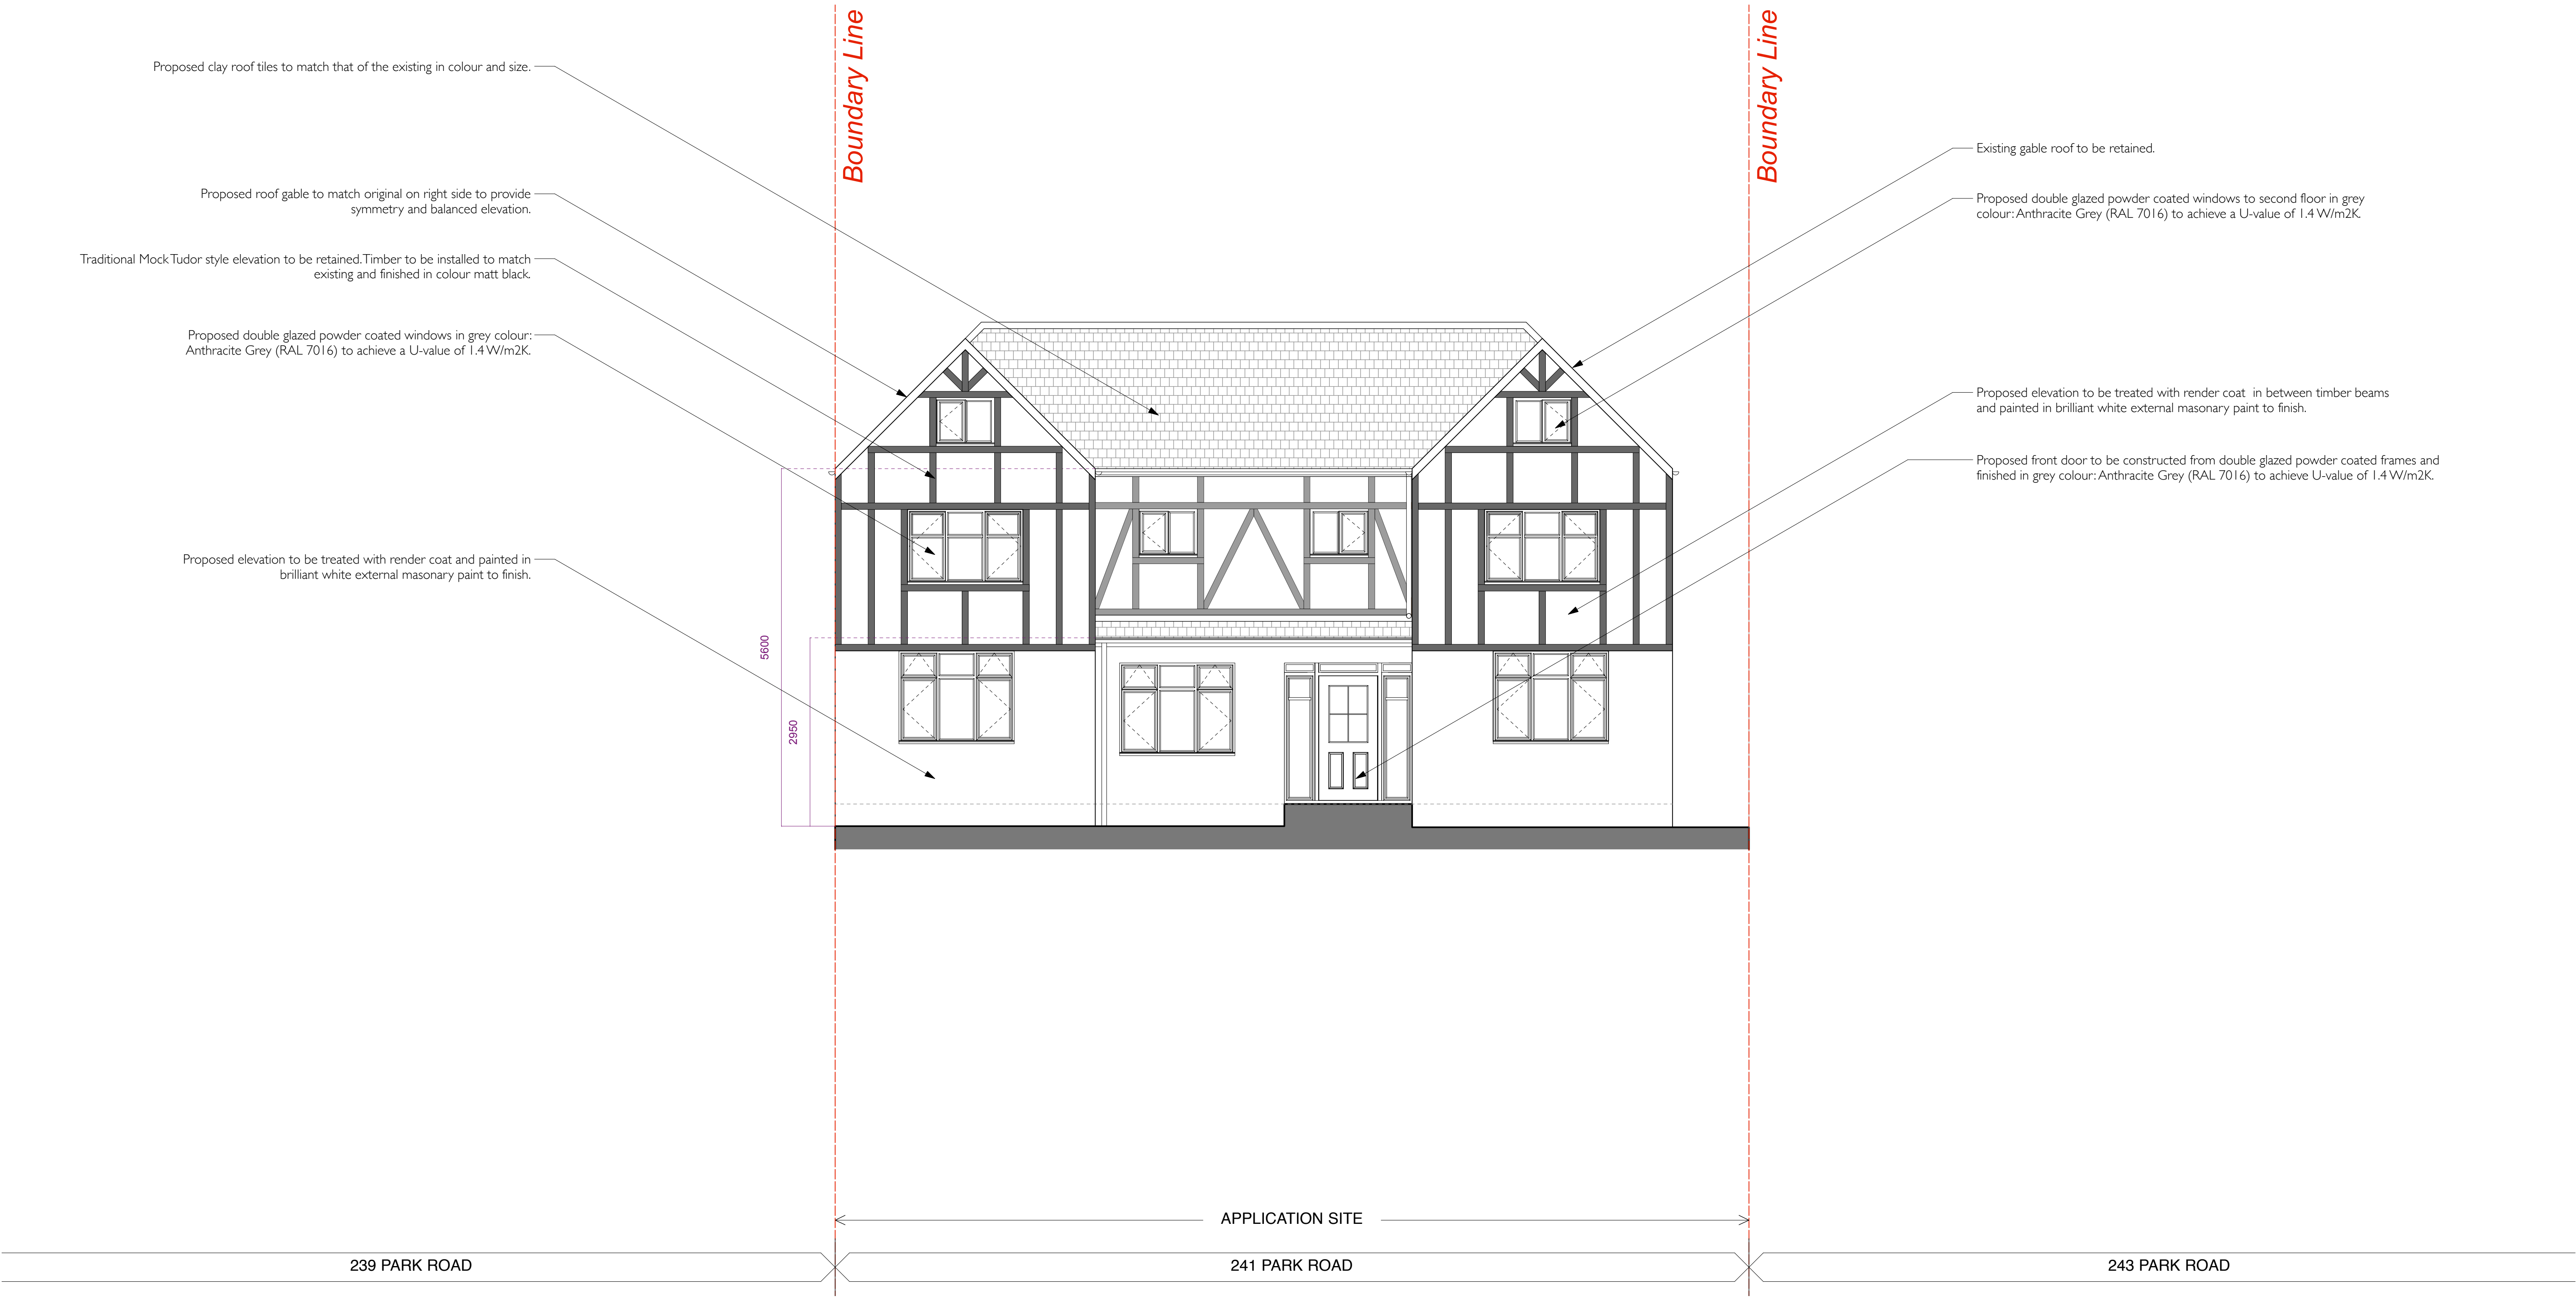


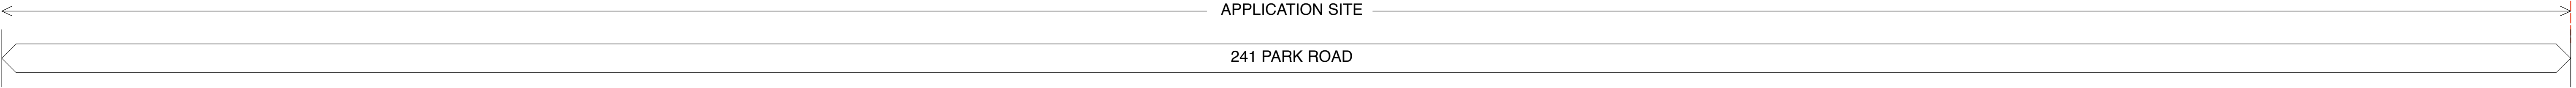

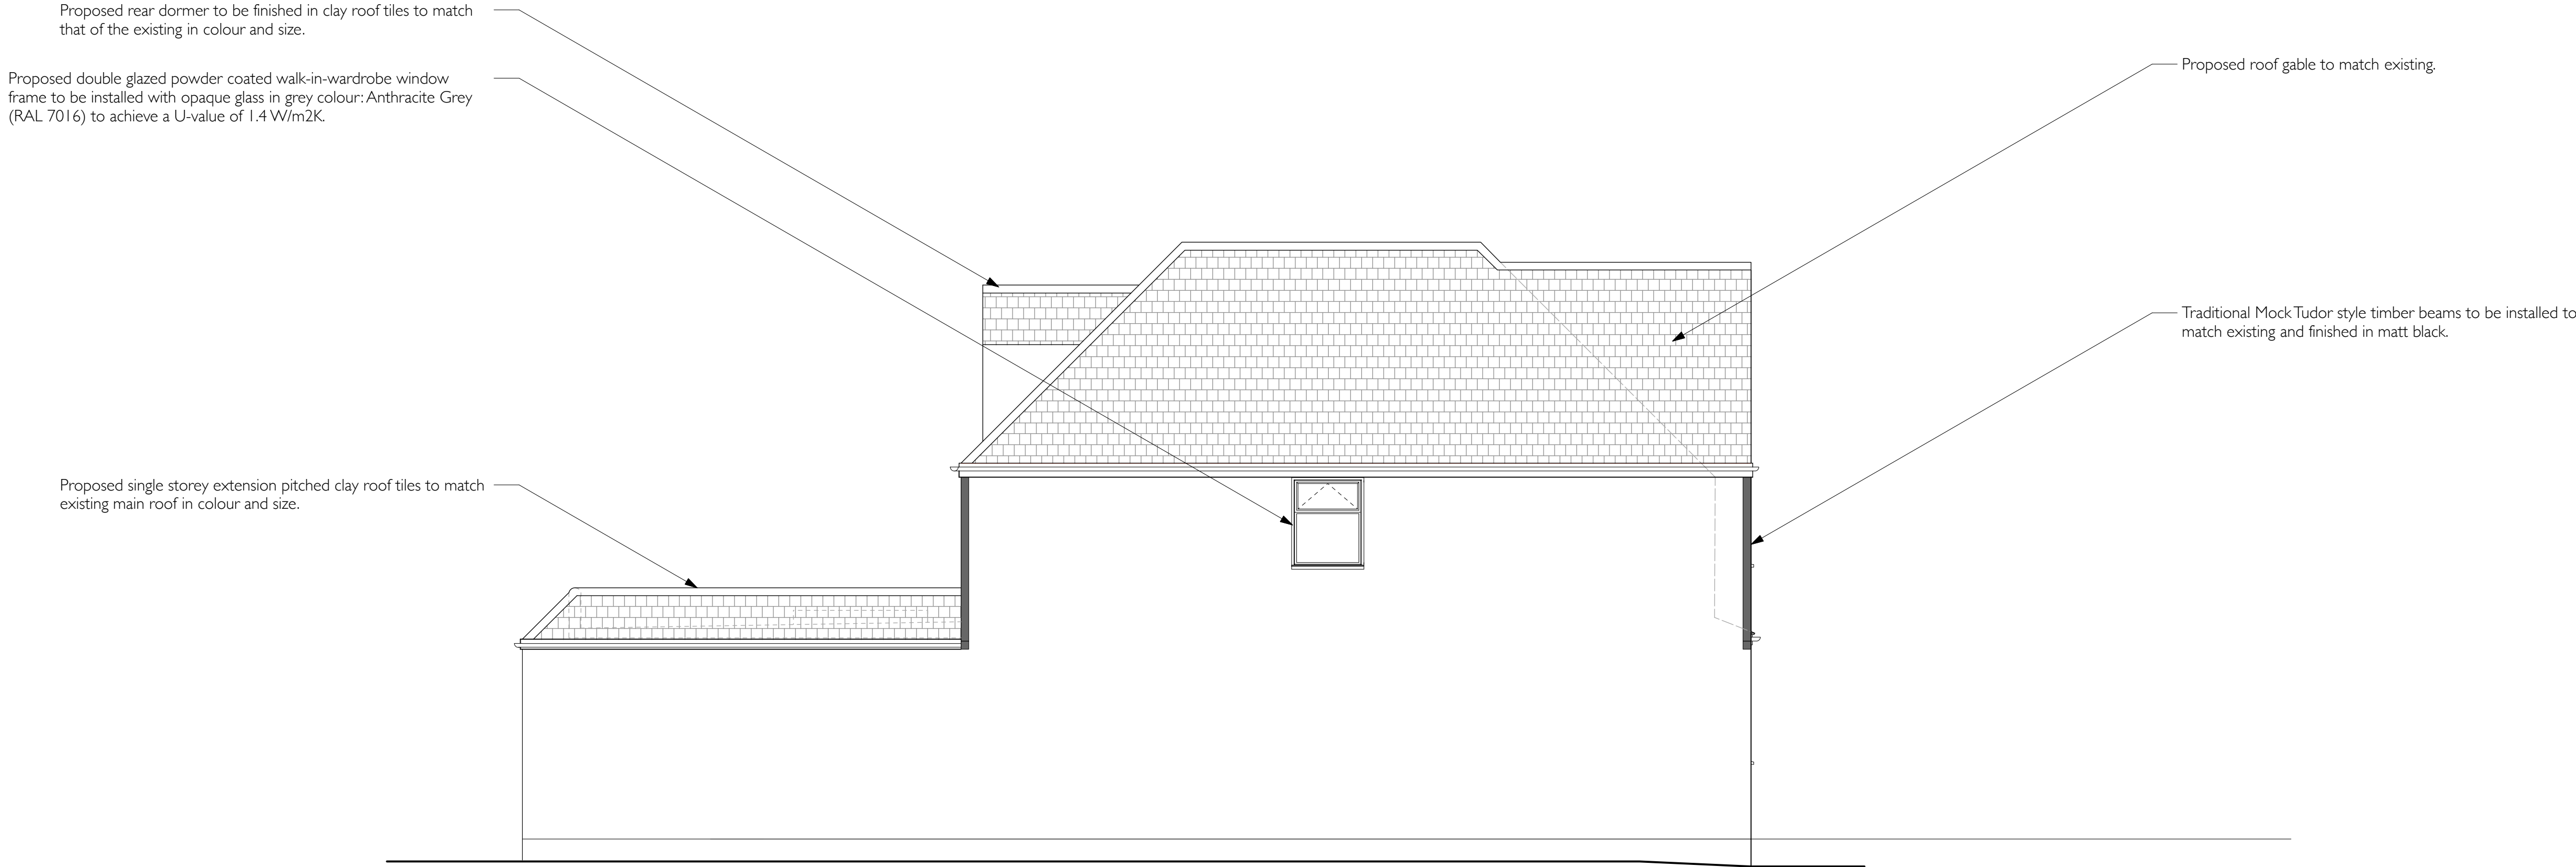

01m2m3m

PROPOSED SOUTH ELEVATION

PLANNING

			PROJECT241 PARK ROAD UXBRIDGE MIDDLESEX, UB8 1NS.				DRAWING TITLEPROPOSED SOUTH ELEVATION	
			CLIENTMR & MRS S JOSHI				SKETCH STUDIO ARCHITECTS 45 Drysdale Avenue Chingford London E4 7NL T: 07940 007838 E: simon.fancourt@gmail.com	
--	24/05/19	First Issue for Information						
This drawing is the copyright of Sketch Studio Architects. Not to be reproduced, retained or disclosed to any unauthorized person either wholly or in part without written permission. Do not scale off this drawing. All indicated dimensions to be checked and verified on site by the contractor before commencement of any foundation drawings or work whatsoever on site. Report any discrepancies to the Architect immediately. Drawings to be read in conjunction with relevant drawings and specification. © Sketch Studio Architects 2019			SCALE1 : 50 @ A1	DATE24/05/19	DWG BYSF	REV.		
CHKD.-		DWG NO.004-10-303				- -		

Proposed double glazed powder coated windows in grey colour: Anthracite Grey (RAL 7016) to achieve a U-value of 1.4 W/m2K.

Proposed clay roof tiles to match existing in colour and size.

Traditional Mock Tudor style elevation to be retained. Timber to be installed and finished in colour matt black.

Proposed pitched single storey extension clay roof tiles to be installed to match existing in colour and size.


Proposed single storey extension elevation to be treated with render coat and painted in brilliant white external masonry paint to finish.

Proposed elevation to be treated with render coat in between timber beams and painted in brilliant white external masonry paint to finish.

Proposed bi-fold rear doors to garden to be constructed from double glazed aluminium powder coated frames and finished in grey colour: Anthracite Grey (RAL 7016) to achieve U-value of 1.4 W/m2K.

Boundary Line

Boundary Line

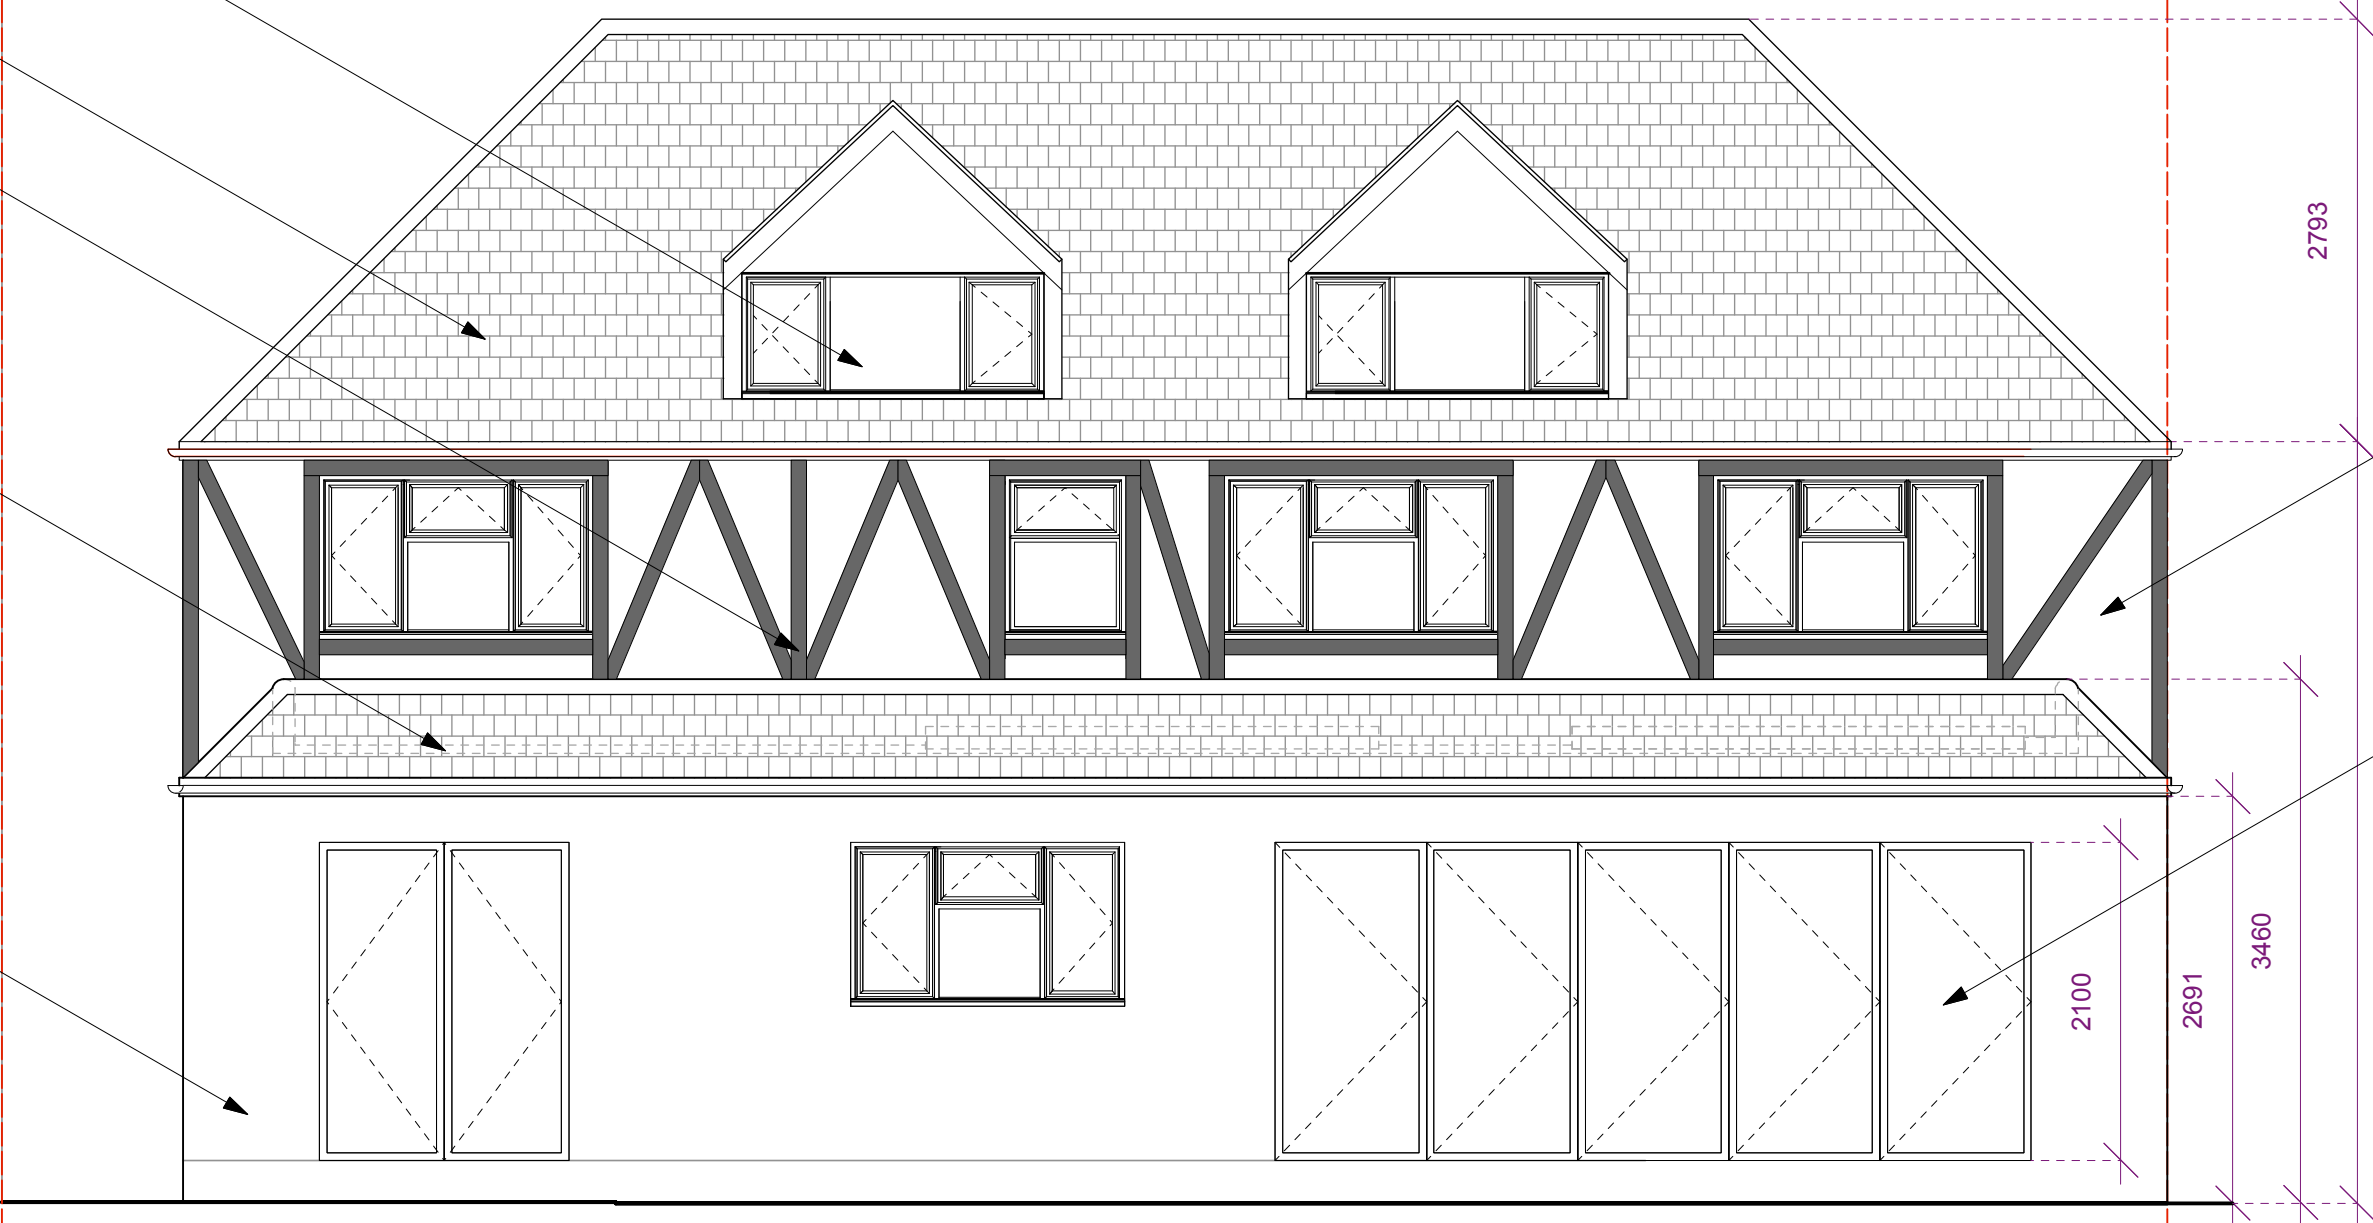

APPLICATION SITE

243 PARK ROAD

241 PARK ROAD


239 PARK ROAD

PLANNING

0 1m 2m 3m

PROPOSED WEST ELEVATION

			PROJECT 241 PARK ROAD UXBRIDGE MIDDLESEX, UB8 1NS.				DRAWING TITLE PROPOSED WEST ELEVATION	
			CLIENT MR & MRS S JOSHI				SKETCH STUDIO ARCHITECTS 45 Drysdale Avenue Chingford London E4 7NL T: 07940 007838 E: simon.fancourt@gmail.com	
			SCALE 1 : 50 @ A1					
			DATE 24/05/19					
			DWG BY SF				REV.	
			CHKD. -				- -	
			DWG NO. 004-10-302					
			24/05/19				First Issue for Information	
			This drawing is the copyright of Sketch Studio Architects. Not to be reproduced, retained or disclosed to any unauthorised person either wholly or in part without written permission. Do not scale off this drawing. All indicated dimensions to be checked and verified on site by the contractor before commencement of any fabrication drawings or work whatsoever on site. Report any discrepancies to the Architect immediately. Drawings to be read in conjunction with relevant drawings and specification.				© Sketch Studio Architects 2019	

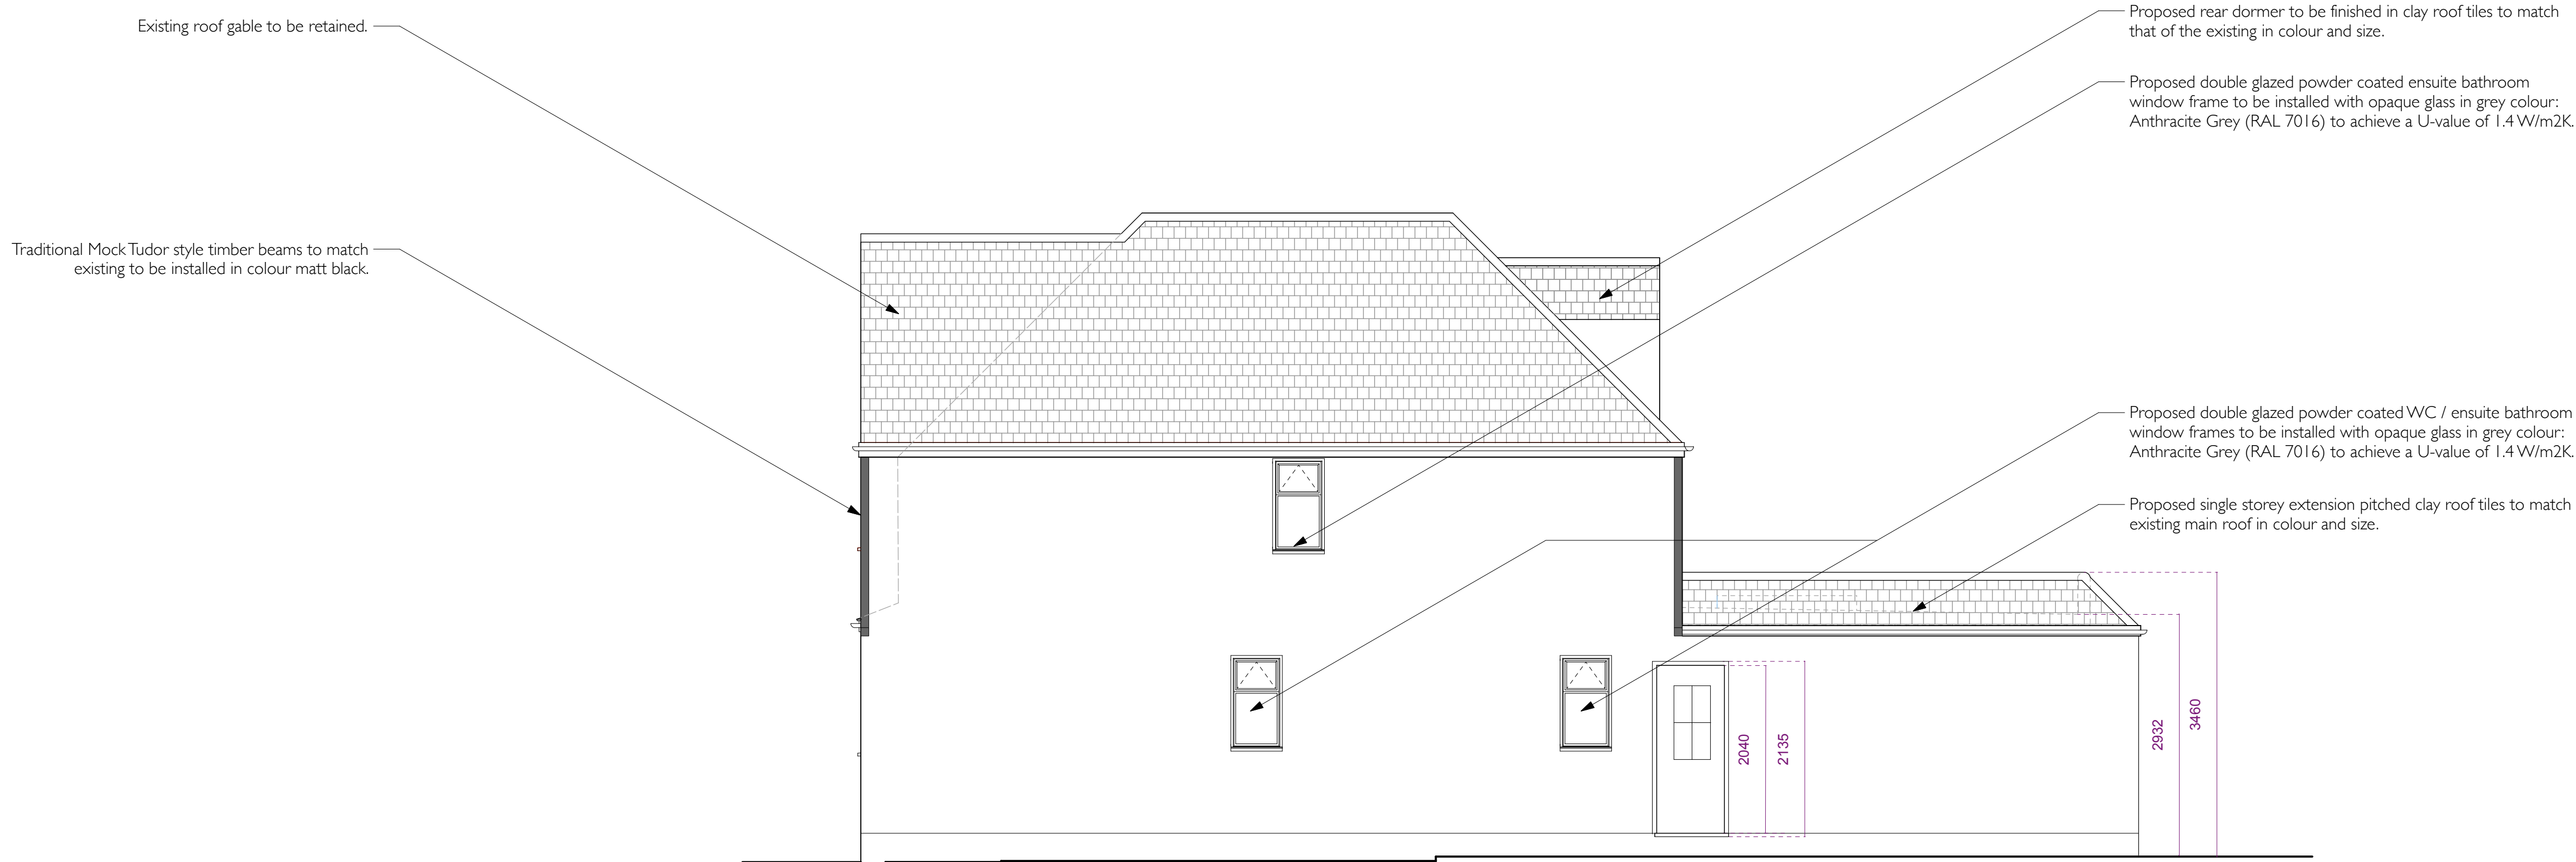

APPLICATION SITE

241 PARK ROAD

PLANNING

0 1m 2m 3m

PROPOSED NORTH ELEVATION

			PROJECT 241 PARK ROAD UXBRIDGE MIDDLESEX, UB8 1NS.				DRAWING TITLE PROPOSED NORTH ELEVATION	
			CLIENT MR & MRS S JOSHI				SKETCH STUDIO ARCHITECTS 45 Drysdale Avenue Chingford London E4 7NL T: 07940 007838 E: simon.fancourt@gmail.com	
			SCALE 1 : 50 @ A1					
			DATE 24/05/19		DWG BY SF		REV.	
--	24/05/19	First Issue for Information	CHKD. -		DWG NO. 004-10-301		- -	
This drawing is the copyright of Sketch Studio Architects. Not to be reproduced, related or disclosed to any unauthorised person either wholly or in part without written permission. Do not scale off this drawing. All indicated dimensions to be checked and verified on site by the contractor before commencement of any fabrication drawings or work whatsoever on site. Report any discrepancies to the Architect immediately. Drawings to be read in conjunction with relevant drawings and specification. © Sketch Studio Architects 2019								