

No. 239
PARK ROAD

Proposed double glazed powder coated roof lights to kitchen / living space in grey colour: Anthracite Grey (RAL 7016) to achieve a U-value of 1.4 W/m2K.


Proposed set-back within elevation to be covered with clay roof tiles to match that of the existing.

Boundary Line

Boundary Line

No. 243
PARK ROAD

Proposed stair from first to second floor bedroom and ensuite.

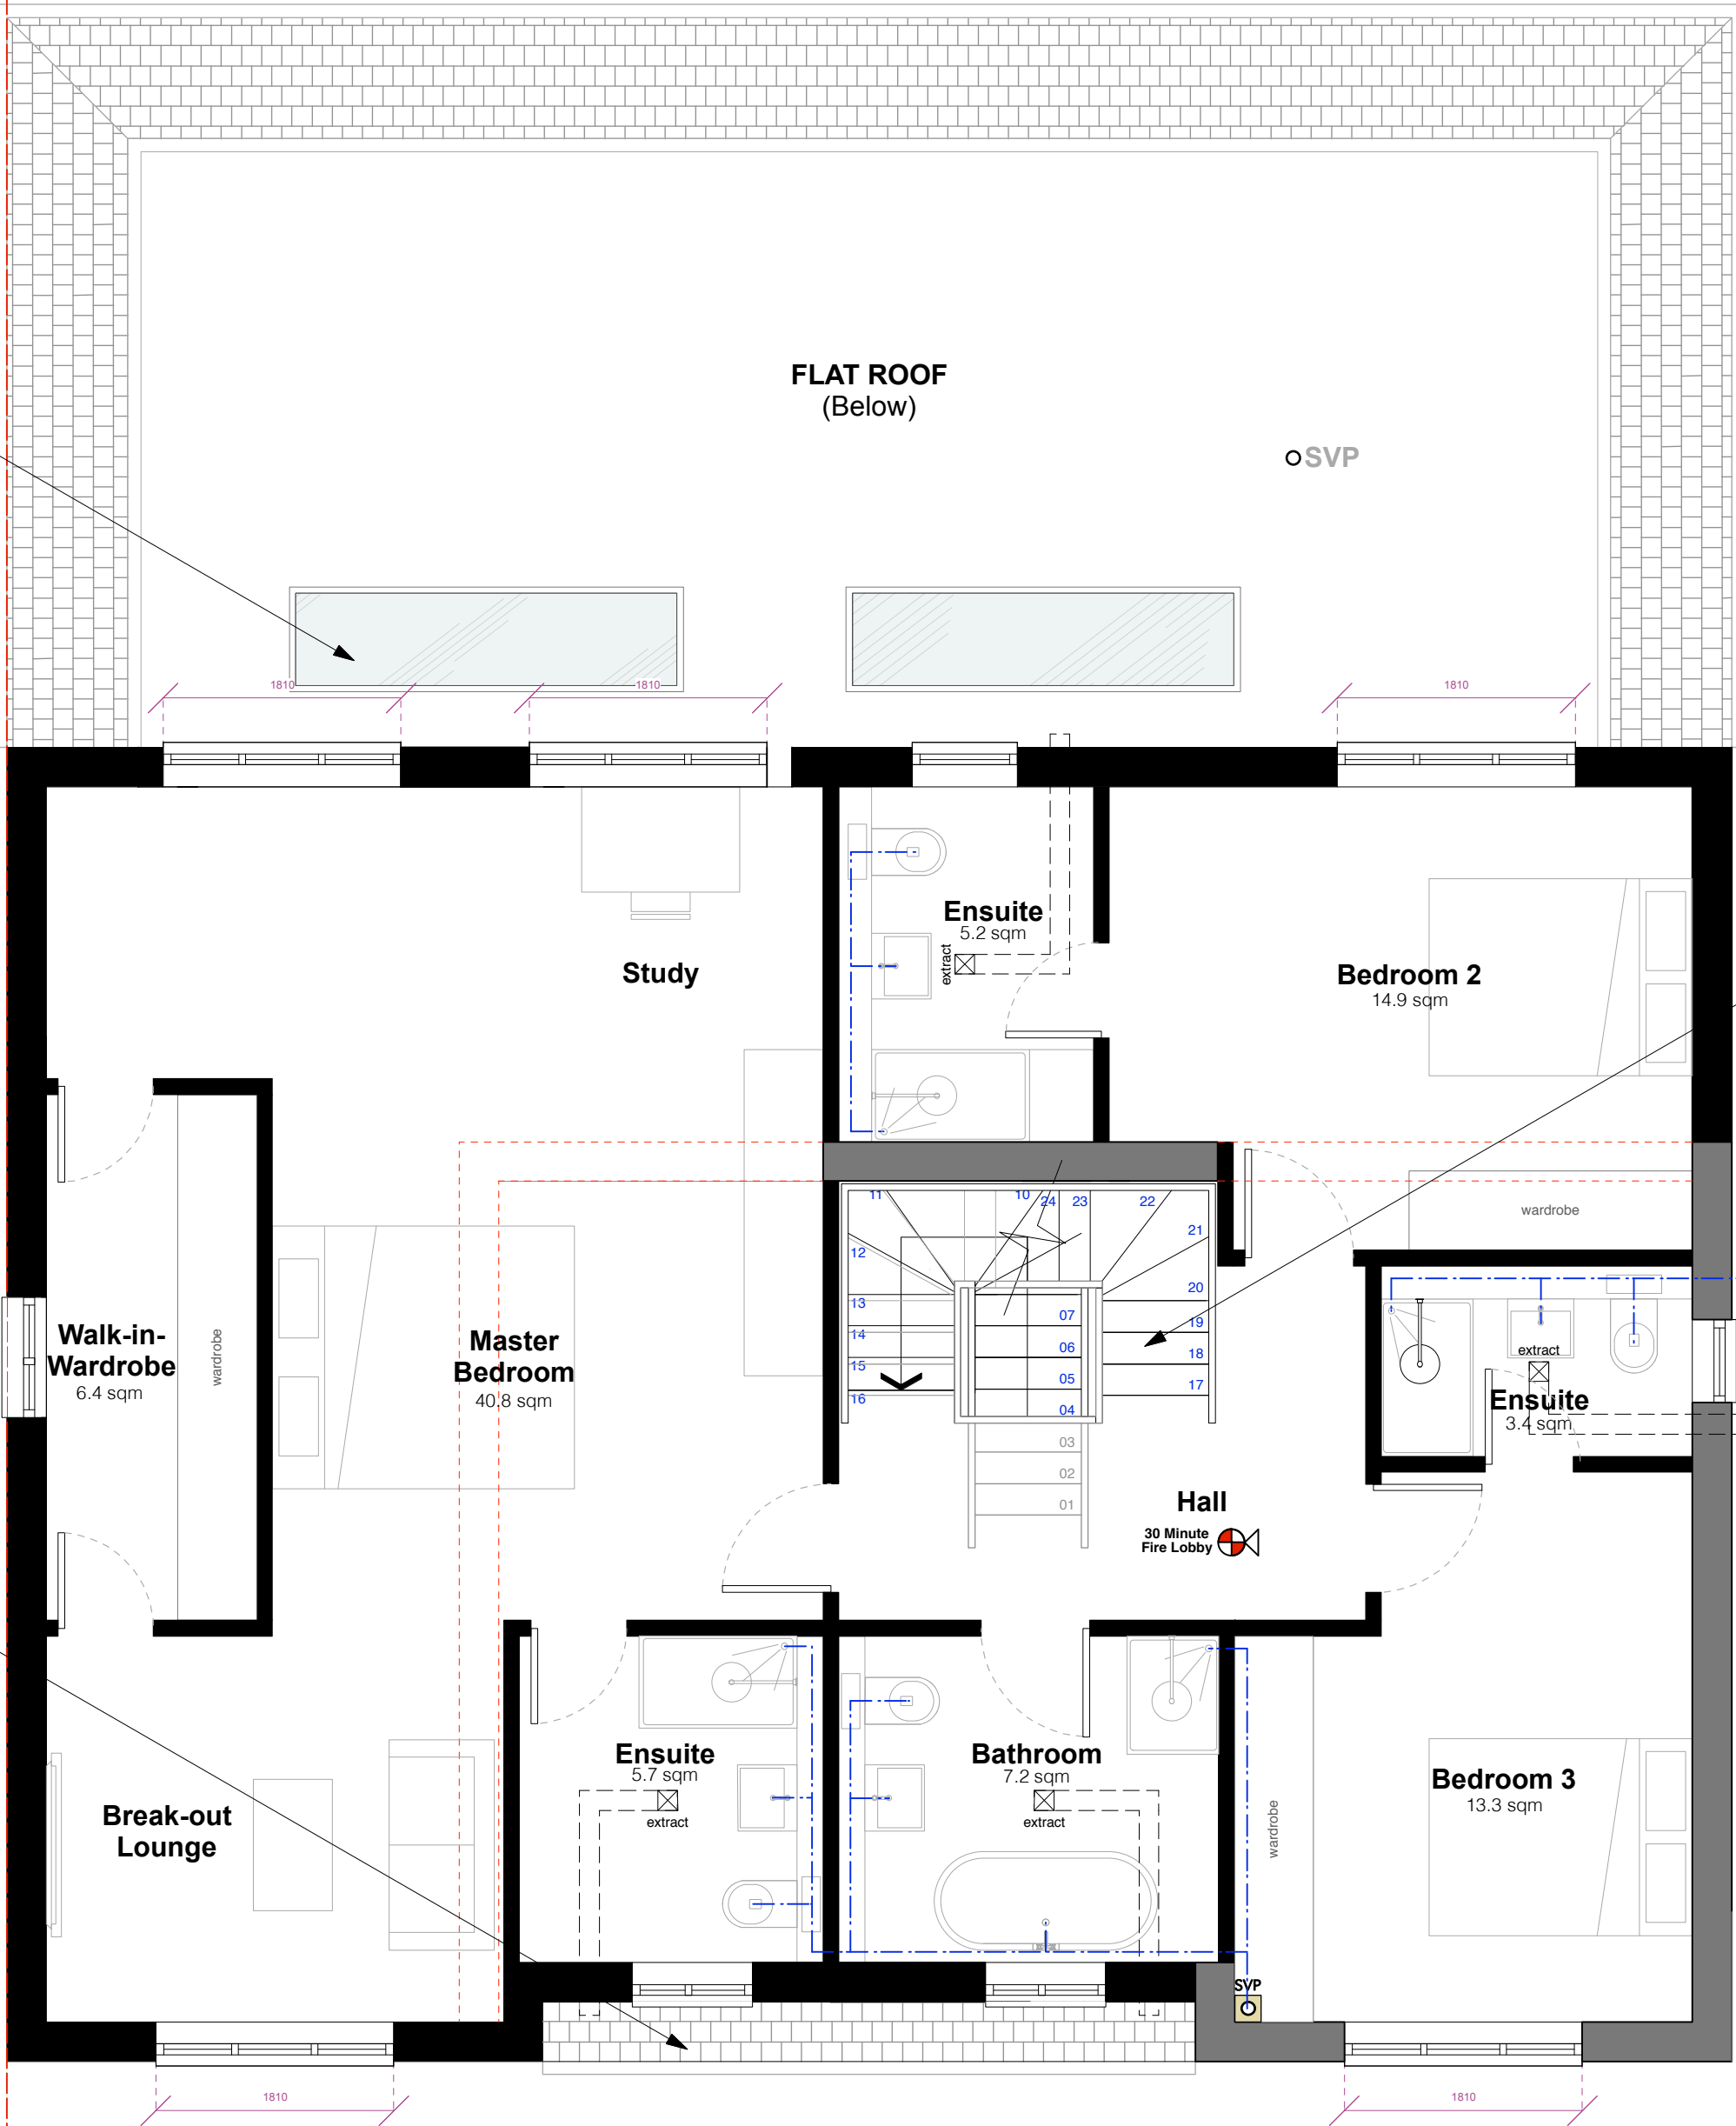


APPLICATION SITE

239 PARK ROAD

241 PARK ROAD

243 PARK ROAD

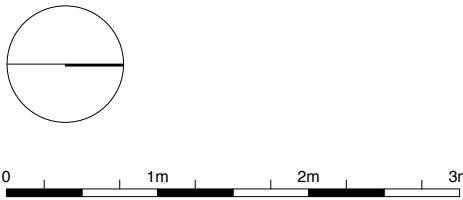

PROPOSED FIRST PLAN

PLANNING

			PROJECT 241 PARK ROAD UXBRIDGE MIDDLESEX, UB8 1NS.				DRAWING TITLE PROPOSED FIRST PLAN		
			CLIENT MR & MRS S JOSHI				SKETCH STUDIO ARCHITECTS 45 Drysdale Avenue Chingford London E4 7NL T: 07940 007838 E: simon.fancourt@gmail.com		
--	24/05/19	First Issue for Information	SCALE 1 : 50 @ A1						DATE 24/05/19
This drawing is the copyright of Sketch Studio Architects. Not to be reproduced, retained or disclosed to any unauthorised person either wholly or in part without written permission. Do not scale off this drawing. All indicated dimensions to be checked and verified on site by the contractor before commencement of any fabrication drawings or work whatsoever on site. Report any discrepancies to the Architect immediately. Drawings to be read in conjunction with relevant drawings and specification.			CHKD. -	DWG NO. 004-10-101					
© Sketch Studio Architects 2019									

No.239
PARK ROAD

Proposed clay roof tiles to match that of the existing roof in colour and size.

FLAT ROOF
(Below)

FLAT ROOF



Roof Light

No.243
PARK ROAD

Boundary Line

Boundary Line

APPLICATION SITE

241 PARK ROAD

239 PARK ROAD

243 PARK ROAD



PROPOSED ROOF PLAN

PLANNING

			PROJECT				241 PARK ROAD UXBRIDGE MIDDLESEX, UB8 1NS.				DRAWING TITLE				PROPOSED ROOF PLAN					
			CLIENT				MR & MRS S JOSHI				SKETCH STUDIO ARCHITECTS									
											45 Drysdale Avenue Chingford London E4 7NL									
- -		24/05/19	First Issue for Information																	
This drawing is the copyright of Sketch Studio Architects. Not to be reproduced, altered or disclosed to any unauthorised person either wholly or in part without written permission.							SCALE		1 : 50 @ A1		DATE		24/05/19		DWG BY		SF		REV.	
Do not scale off this drawing. All indicated dimensions to be checked and verified on site by the contractor before commencement of any fabrication drawings or work whatsoever on site. Report any discrepancies to the Architect immediately. Drawings to be read in conjunction with relevant drawings and specification.							CHKD.		-		DWG NO.		004-10-103		-		-		T: 07940 007838 E: simon.fancourt@gmail.com	