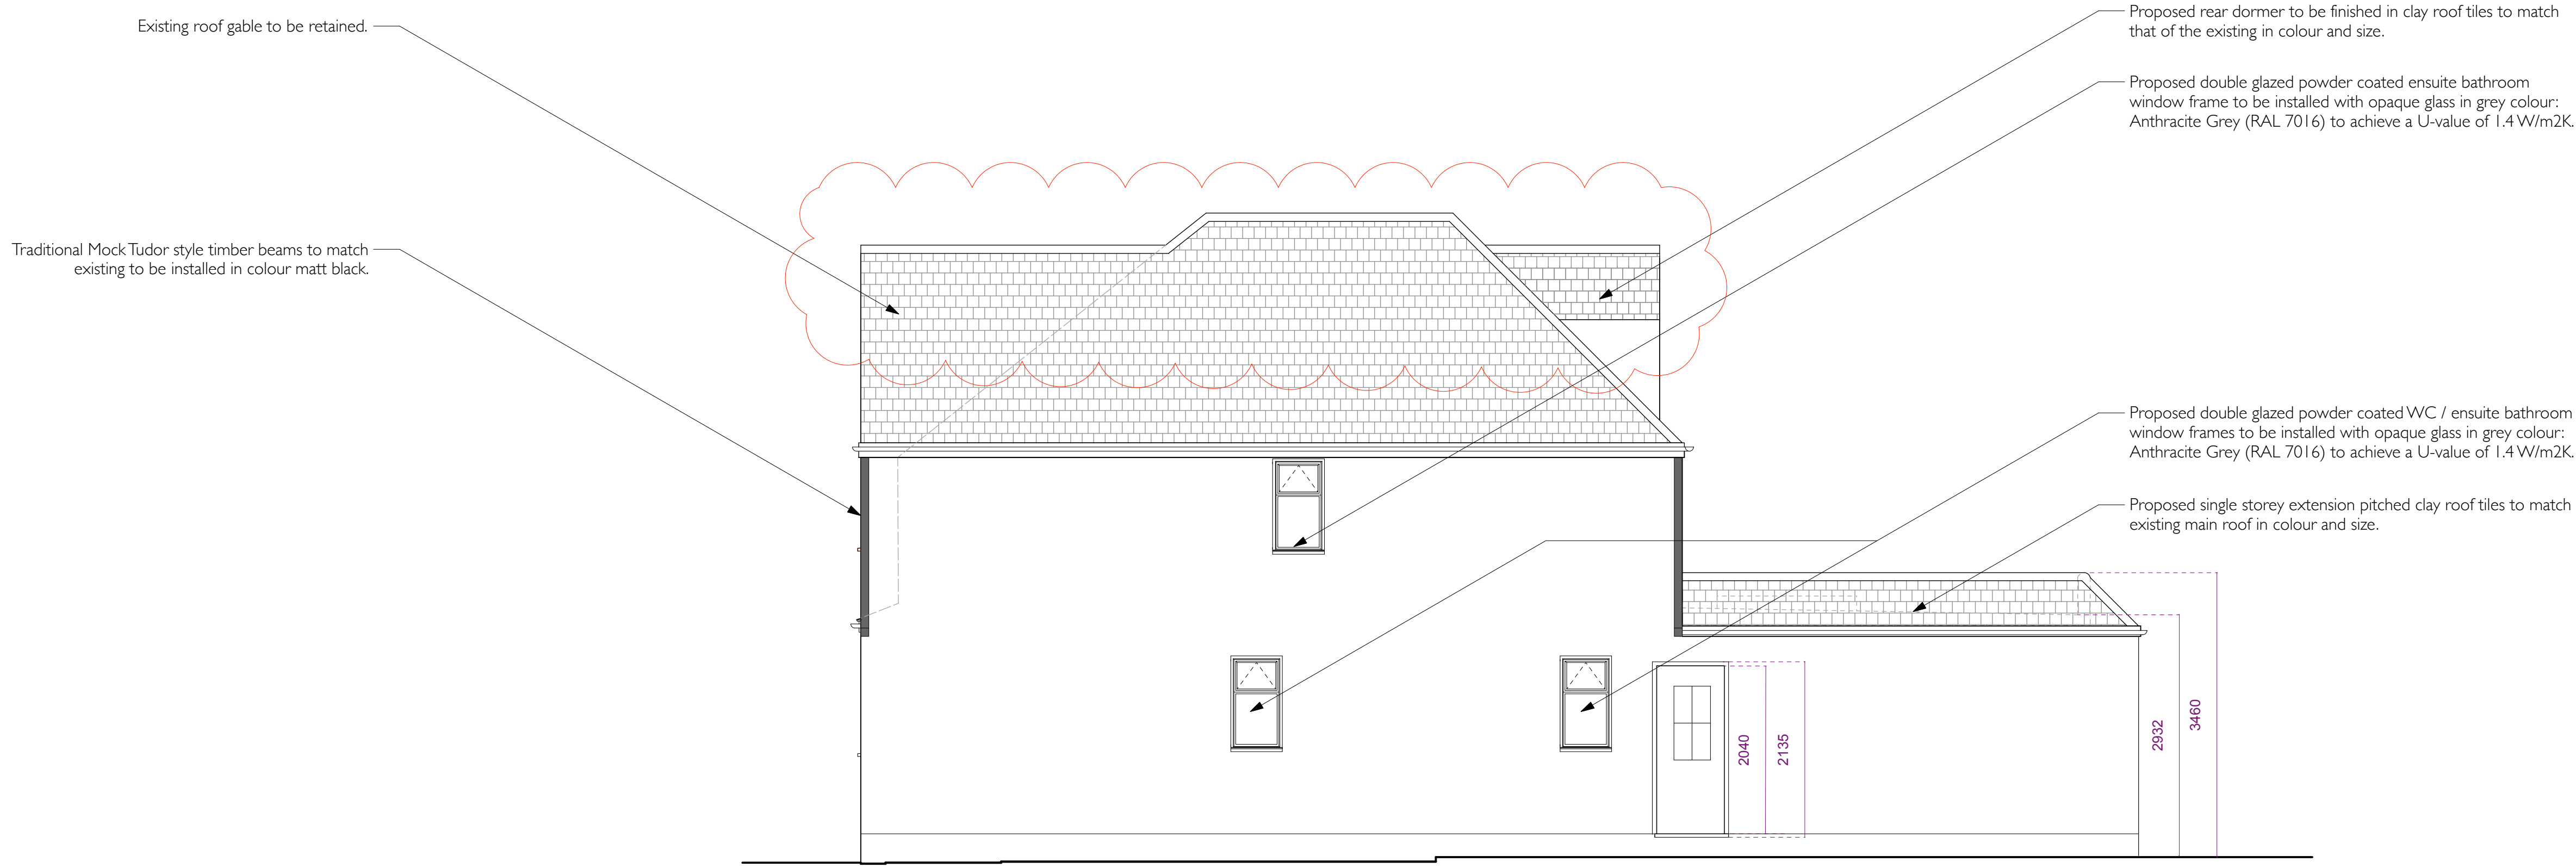


01m2m3m

PROPOSED NORTH ELEVATION

PLANNING

			PROJECT	241 PARK ROAD UXBRIDGE MIDDLESEX, UB8 1NS.				DRAWING TITLE		PROPOSED NORTH ELEVATION	
			CLIENT	MR & MRS S JOSHI						SKETCH STUDIO ARCHITECTS	
A	03/10/19	kdkjkdjkjd								45 Drysdale Avenue Chingford London E4 7NL	
--	24/05/19	First Issue for Information								T: 07940 007838 E: simon.fancourt@gmail.com	
This drawing is the copyright of Sketch Studio Architects. Not to be reproduced, retained or disclosed to any unauthorized person either wholly or in part without written permission. Do not scale off this drawing. All indicated dimensions to be checked and verified on site by the contractor before commencement of any foundation drawings or work whatsoever on site. Report any discrepancies to the Architect immediately. Drawings to be read in conjunction with relevant drawings and specification.			SCALE	1 : 50 @ A1	DATE	24/05/19	DWG BY	SF	REV.	A	
			CHKD.	-	DWG NO.	004-10-301					
			© Sketch Studio Architects 2019								