



AERIAL VIEW

showing application property (No. 34) in red

Description of proposed works

- First floor
- Loft staircase
 - Internal alterations

- Loft floor
- Make habitable
 - Rear dormer
 - Rooflights

Drawing nos.	scale	Description
01	1:1250	Title Sheet & Location Plan

Existing

02		Aerial Photos
03	1:100	Ground Floor Plan
04	1:100	First Floor Plan
05	1:100	Roof Plan
06	1:100	Elevations Front and Rear
07	1:100	Elevations Side
08		Site Location Photos
09		Site Photos


Proposed

10	1:100	First floor Plan
11	1:100	Loft floor Plan
12	1:100	Roof Plan
13	1:100	Elevations - front and rear
14	1:100	Elevations - sides
15	1:100	Section

Approx. areas


Existing		
Site area	-	325 sq. meters.
Ground Floor	-	70 sq. meters.

Proposed:		
Loft floor	-	24 sq. meters.

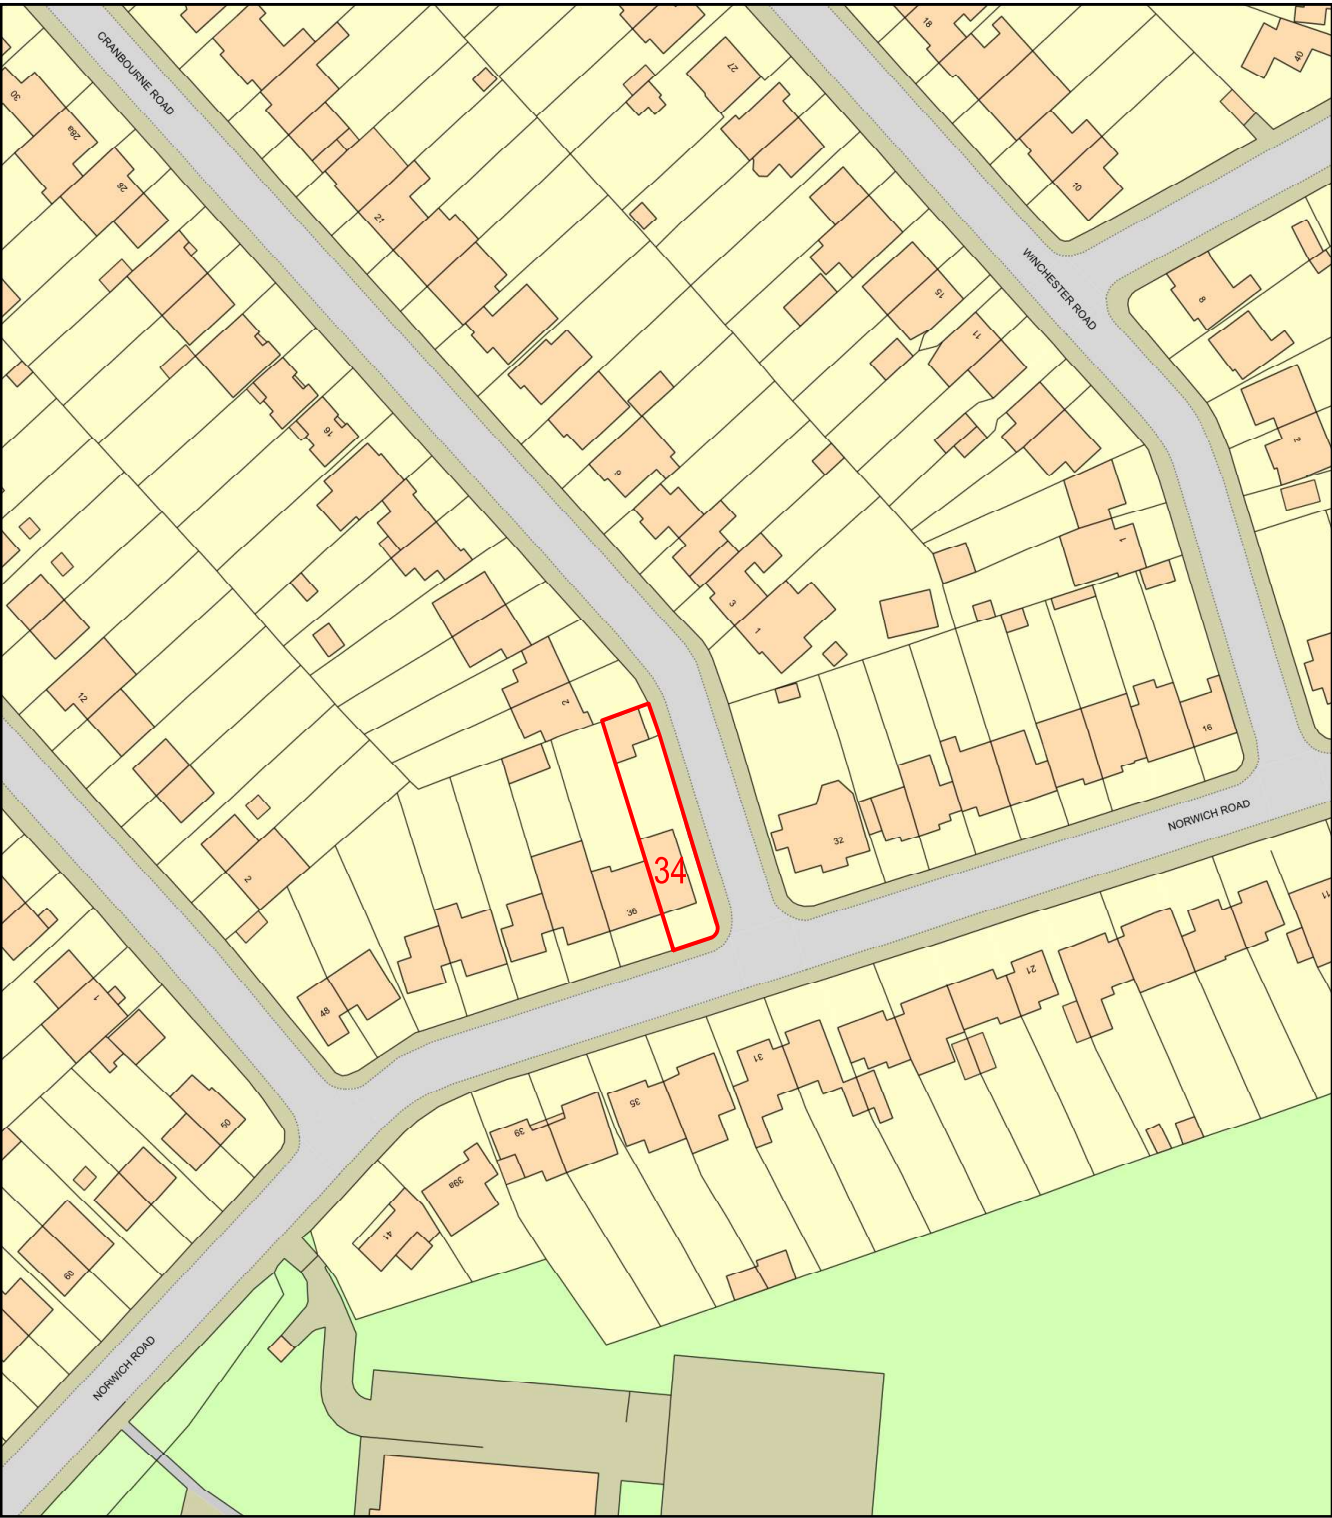

LOCATION PLAN


showing application property (No. 34) site boundary in red

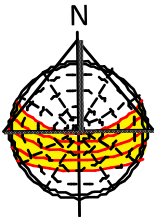

Purpose - Certificate of lawful development application



tel : 0796 222 3141
email : sandeep@sskarchitects.co.uk

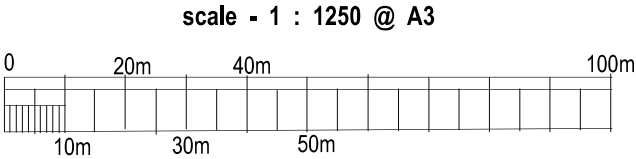

All dimensions to be checked on site. All omissions & discrepancies to be reported to the designer. SSK architects owns the copyright of this drawing which must not be reproduced in whole or part without the written permission. ©	PROJECT: 34 Norwich Road, Northwood, HA6 1NE	DATE: 10/12/2021
	DWG NO: 01 TITLE SHEET	REVISION: