



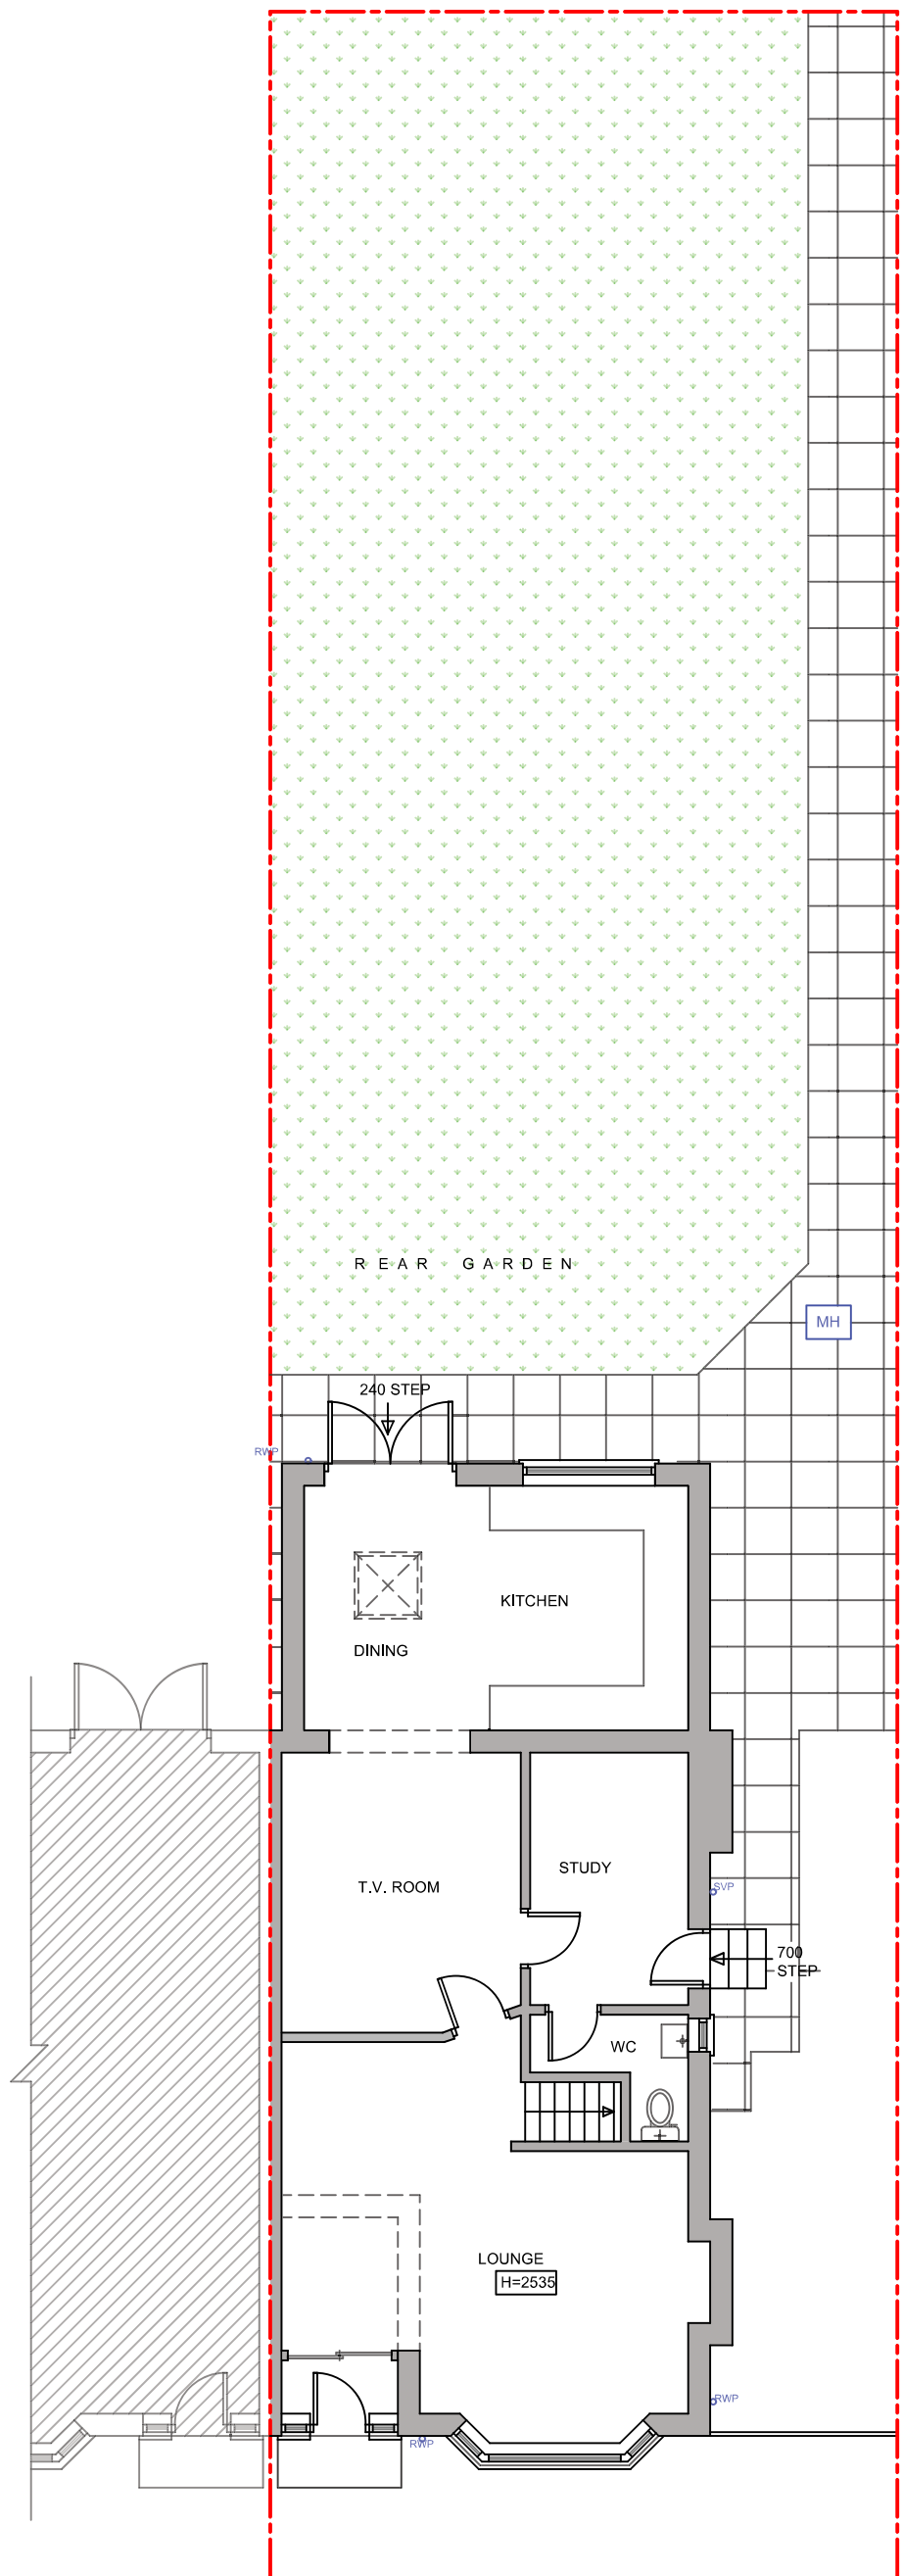


EXISTING GROUND FLOOR PLAN
NO CHANGE

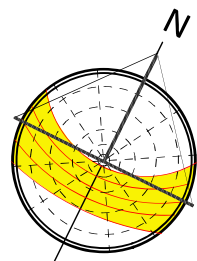

EXISTING



tel : 0796 222 3141
email : sandeep@sskarchitects.co.uk

 

scale - 1 : 100 @ A3

Purpose - Certificate of lawful development application

All dimensions to be checked on site. All omissions & discrepancies to be reported to the designer.	PROJECT: 34 Norwich Road, Northwood, HA6 1NE	DATE: 10/12/2021
	DWG NO: 03 EXG GF	REVISION: