



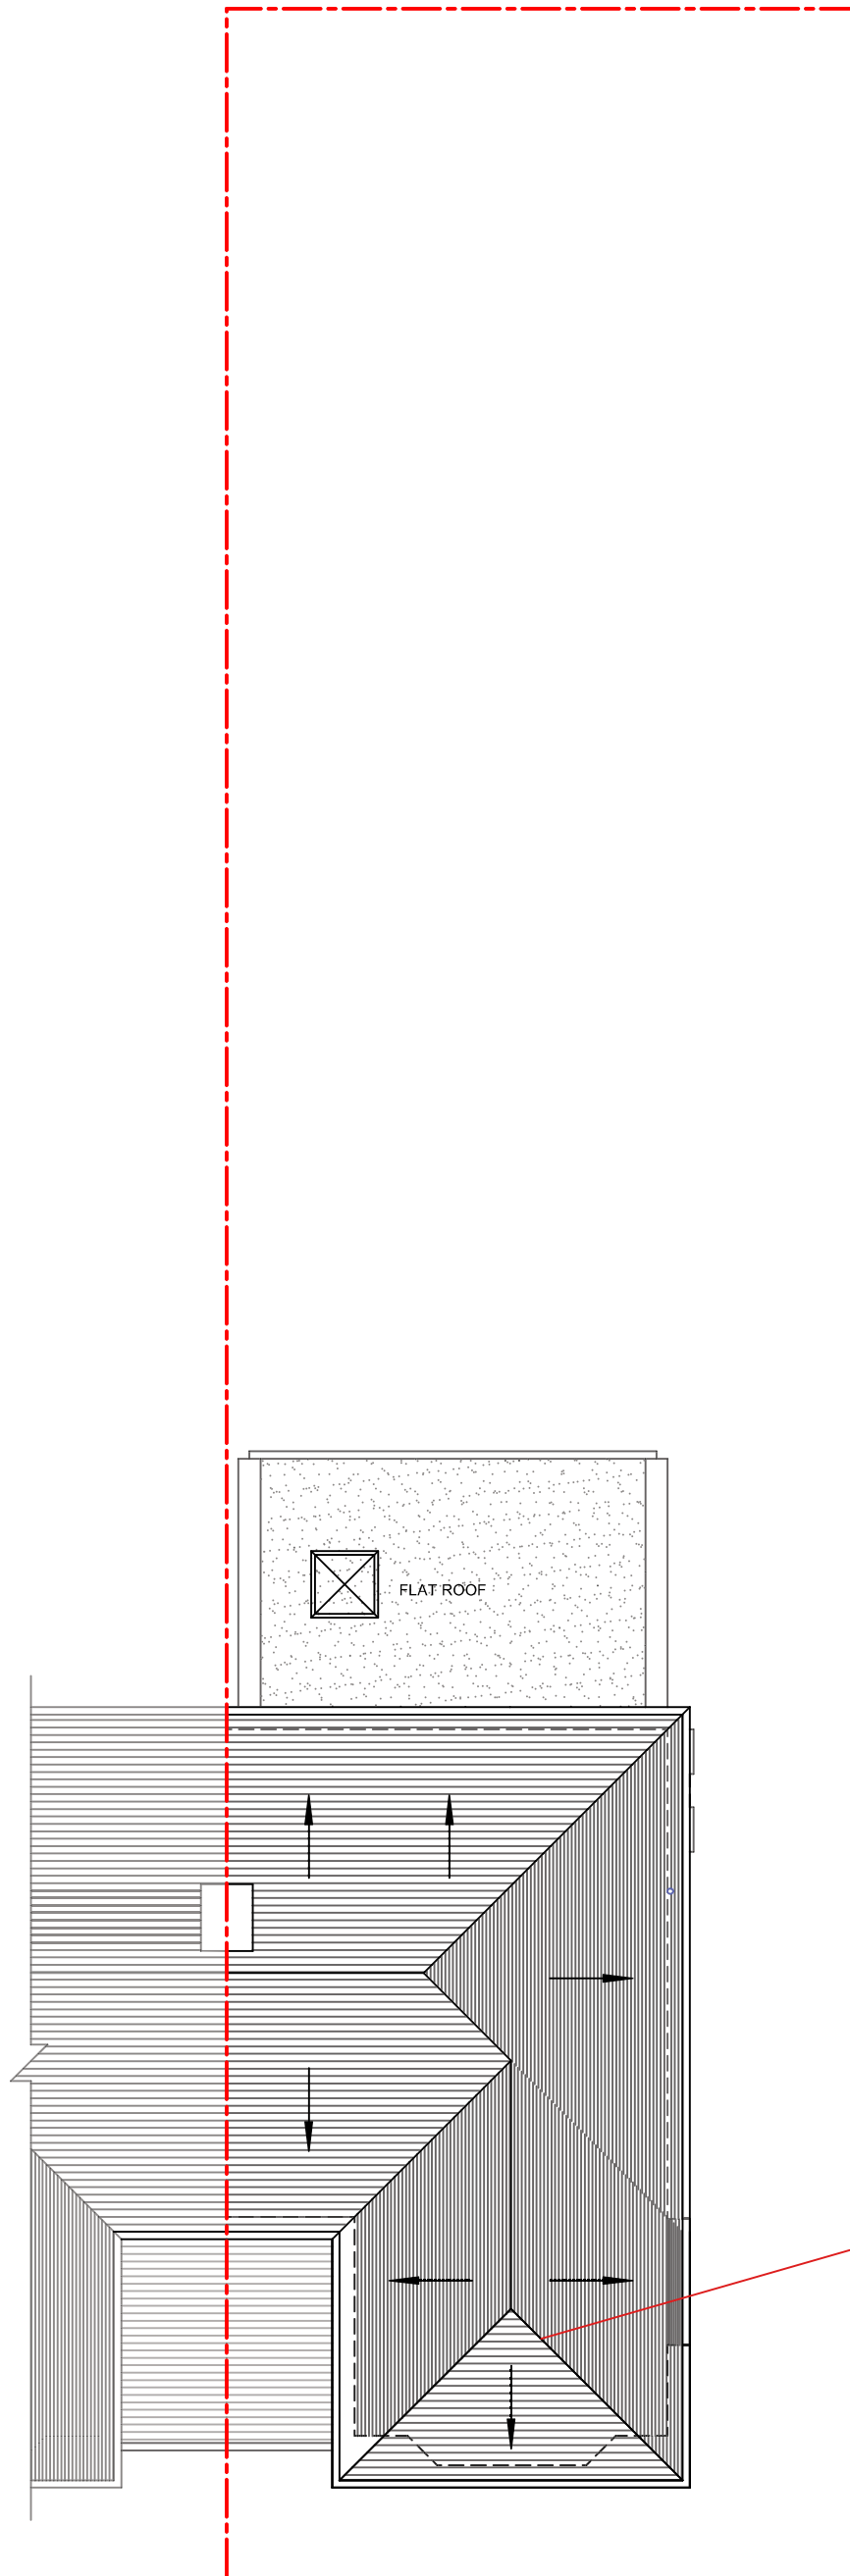

**EXISTING ROOF PLAN**

No change to existing front roof projection.  
This is now in line with existing elevations  
and proposed plans and elevations,  
which all show no change to front roof projection.


REV A - 25/01/2022  
Existing front roof amended.

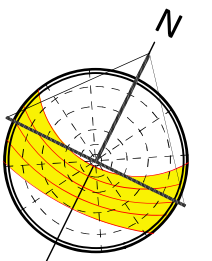

EXISTING



tel : 0796 222 3141  
email : [sandeep@sskarchitects.co.uk](mailto:sandeep@sskarchitects.co.uk)

 

scale - 1 : 100 @ A3

Purpose - Certificate of lawful development application

|   |                                              |                  |
|---|----------------------------------------------|------------------|
| © SSK architects owns the copyright of this drawing which must not be reproduced in whole or part without the written permission. | PROJECT: 34 Norwich Road, Northwood, HA6 1NE | DATE: 10/12/2021 |
|   | DWG NO: 05 EXG ROOF                          | REVISION: A      |