



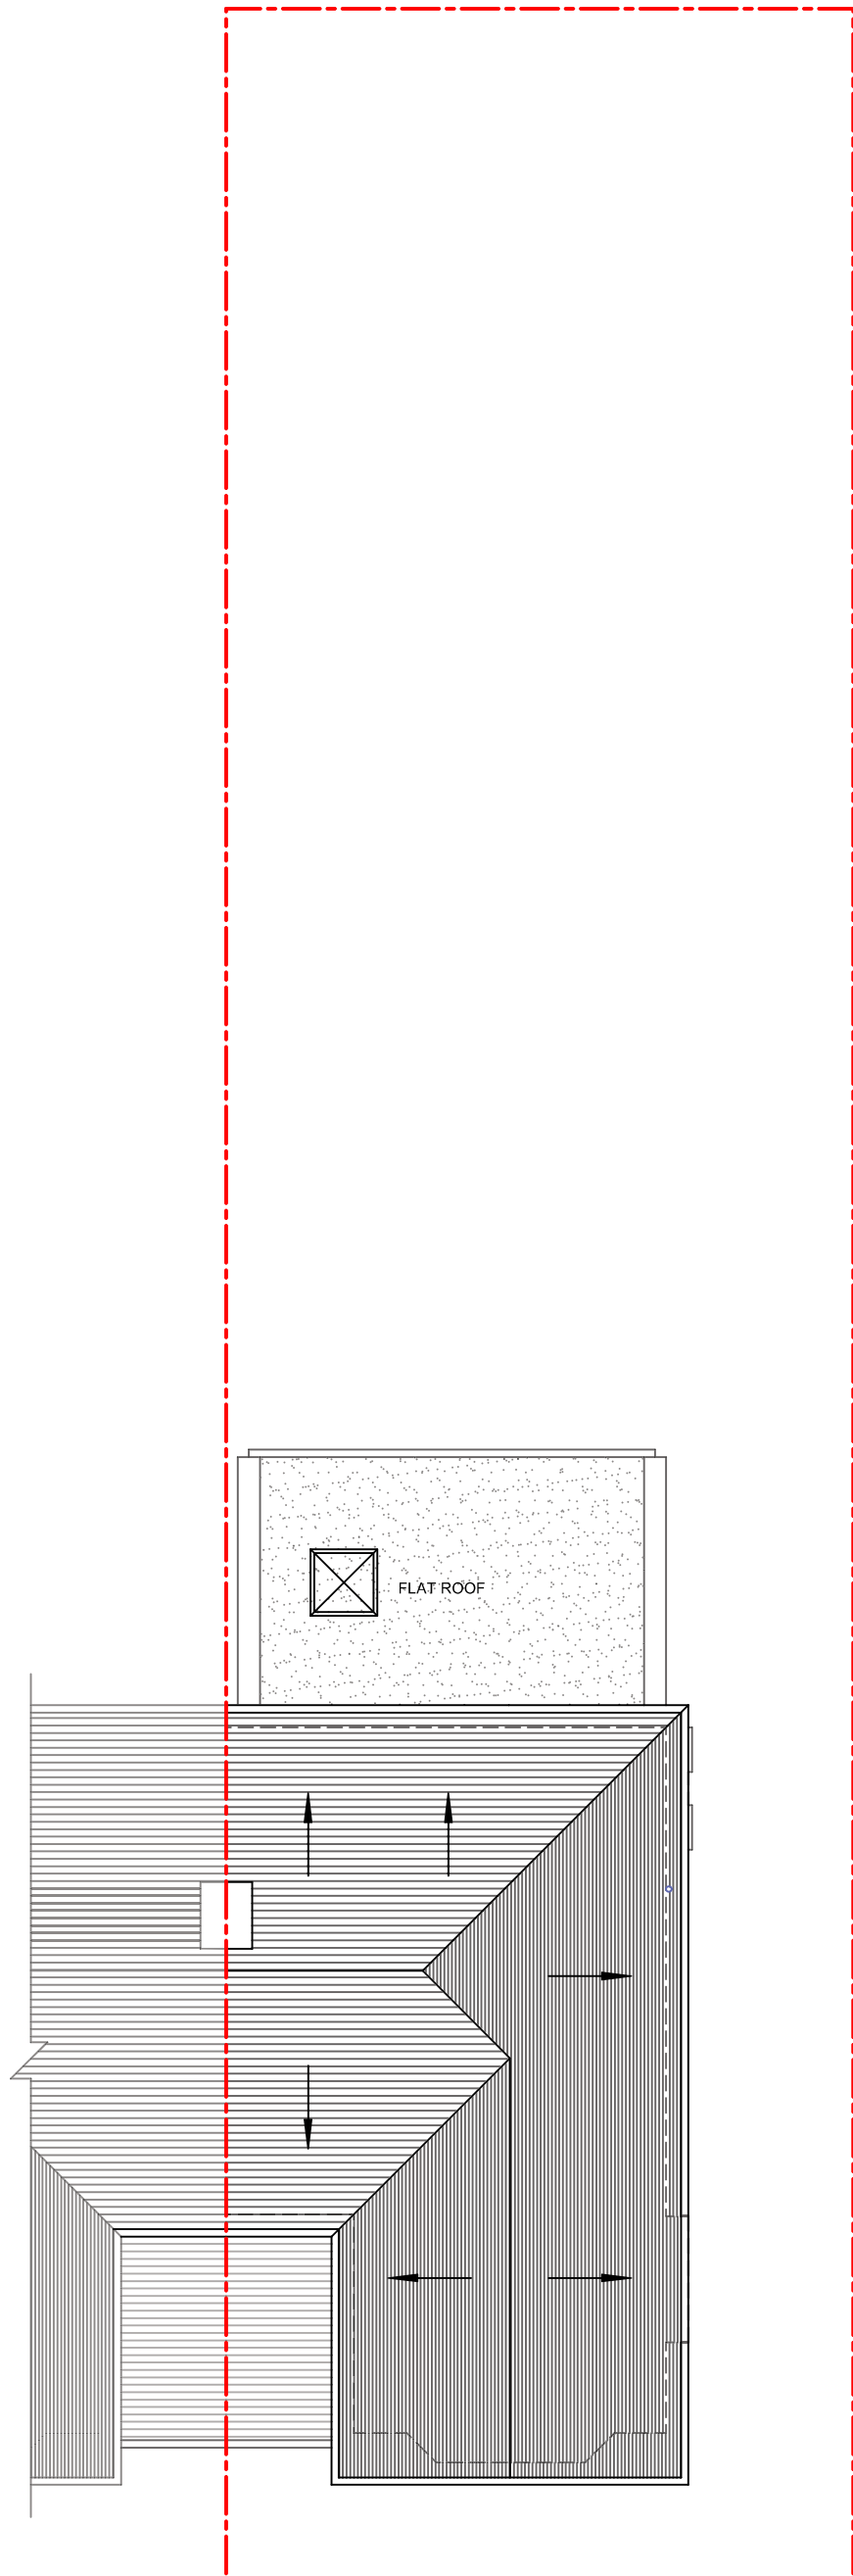


EXISTING ROOF PLAN

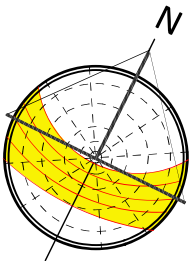

EXISTING



tel : 0796 222 3141
email : sandeep@sskarchitects.co.uk

 

scale - 1 : 100 @ A3

Purpose - Certificate of lawful development application

© SSK architects owns the copyright of this drawing which must not be reproduced in whole or part without the written permission.	PROJECT: 34 Norwich Road, Northwood, HA6 1NE	DATE: 10/12/2021
	DWG NO: 05 EXG ROOF	REVISION: