


- Ordnance Survey (c) Crown Copyright 2014. All rights reserved. Licence number 100022432

~~Oak tree retained~~

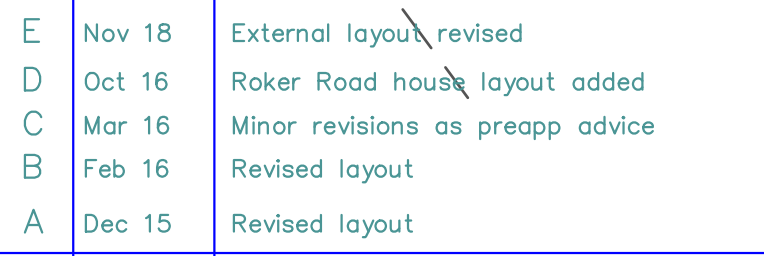

REV.	DATE	DESCRIPTION
JOB 219 Swakeleys Road, Ickenham		
TITLE Proposed Site plan		
DRG. No. 2902-03		REV. E
SCALE: 1:100	DRN. BY JTD	
	DATE Apr 15	
	CHECKED PDN	
	DATE Apr 15	
TOWERS ASSOCIATES		
Harefield Oil Terminal, Harvil Rd, Harefield, MIDDX. UB9 6JL.		
FAX:	01895 814664	
TEL.	01895 812822	