




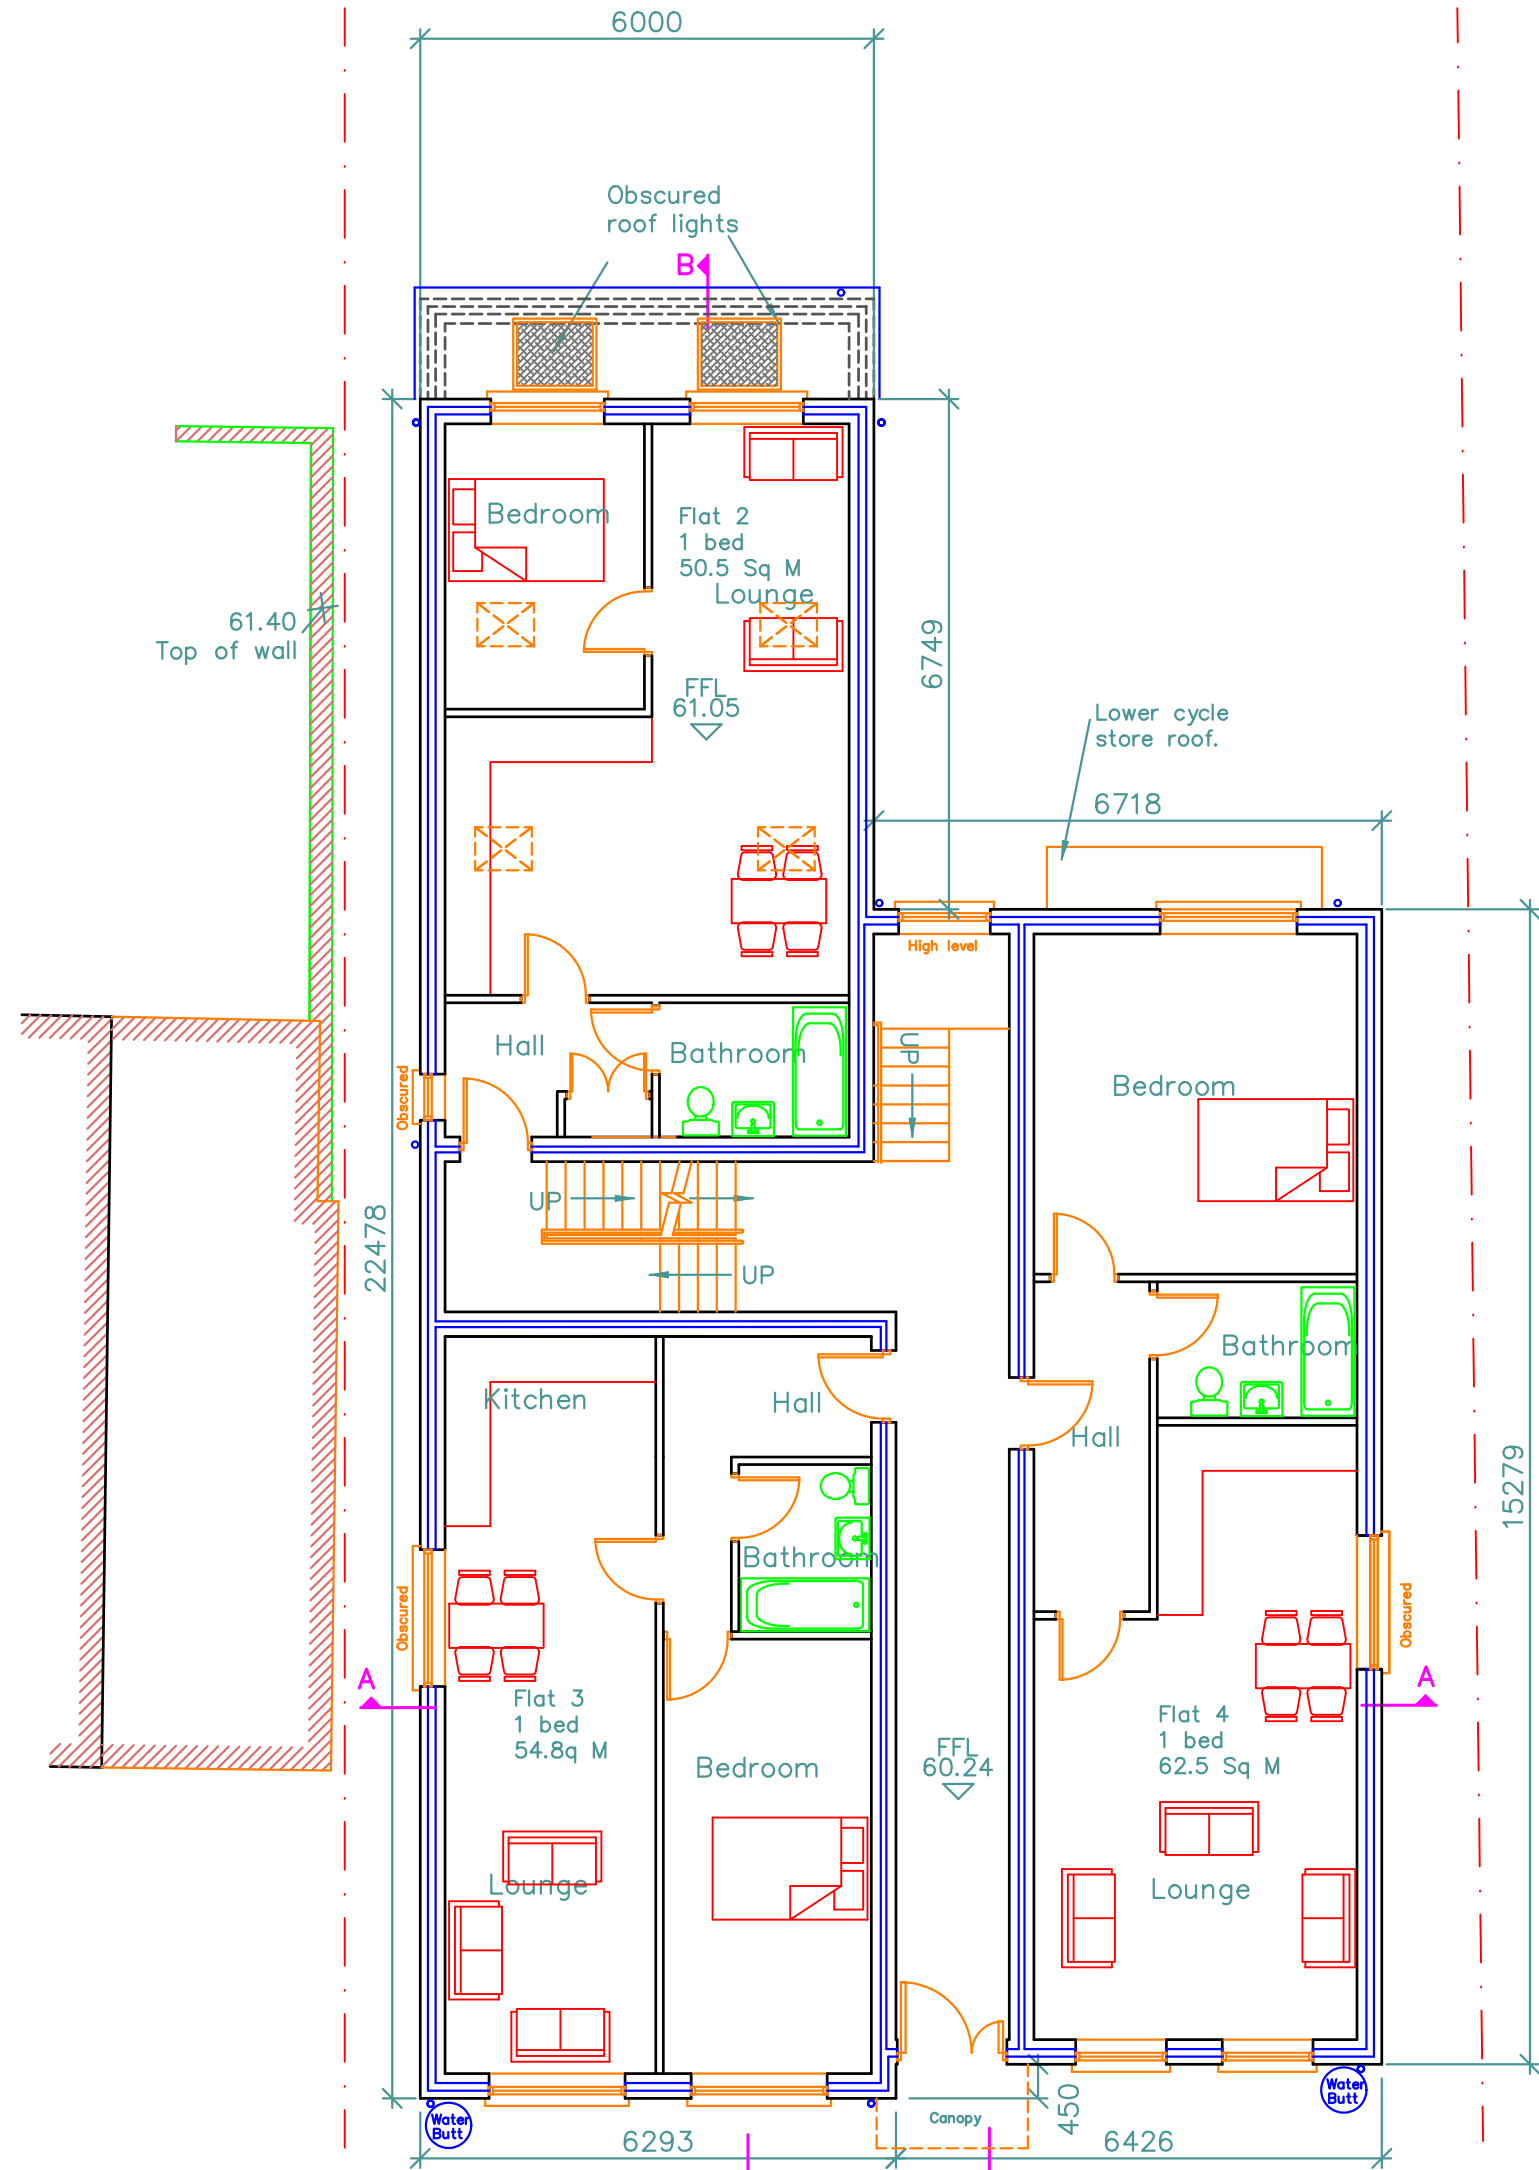


Ground Floor Plan

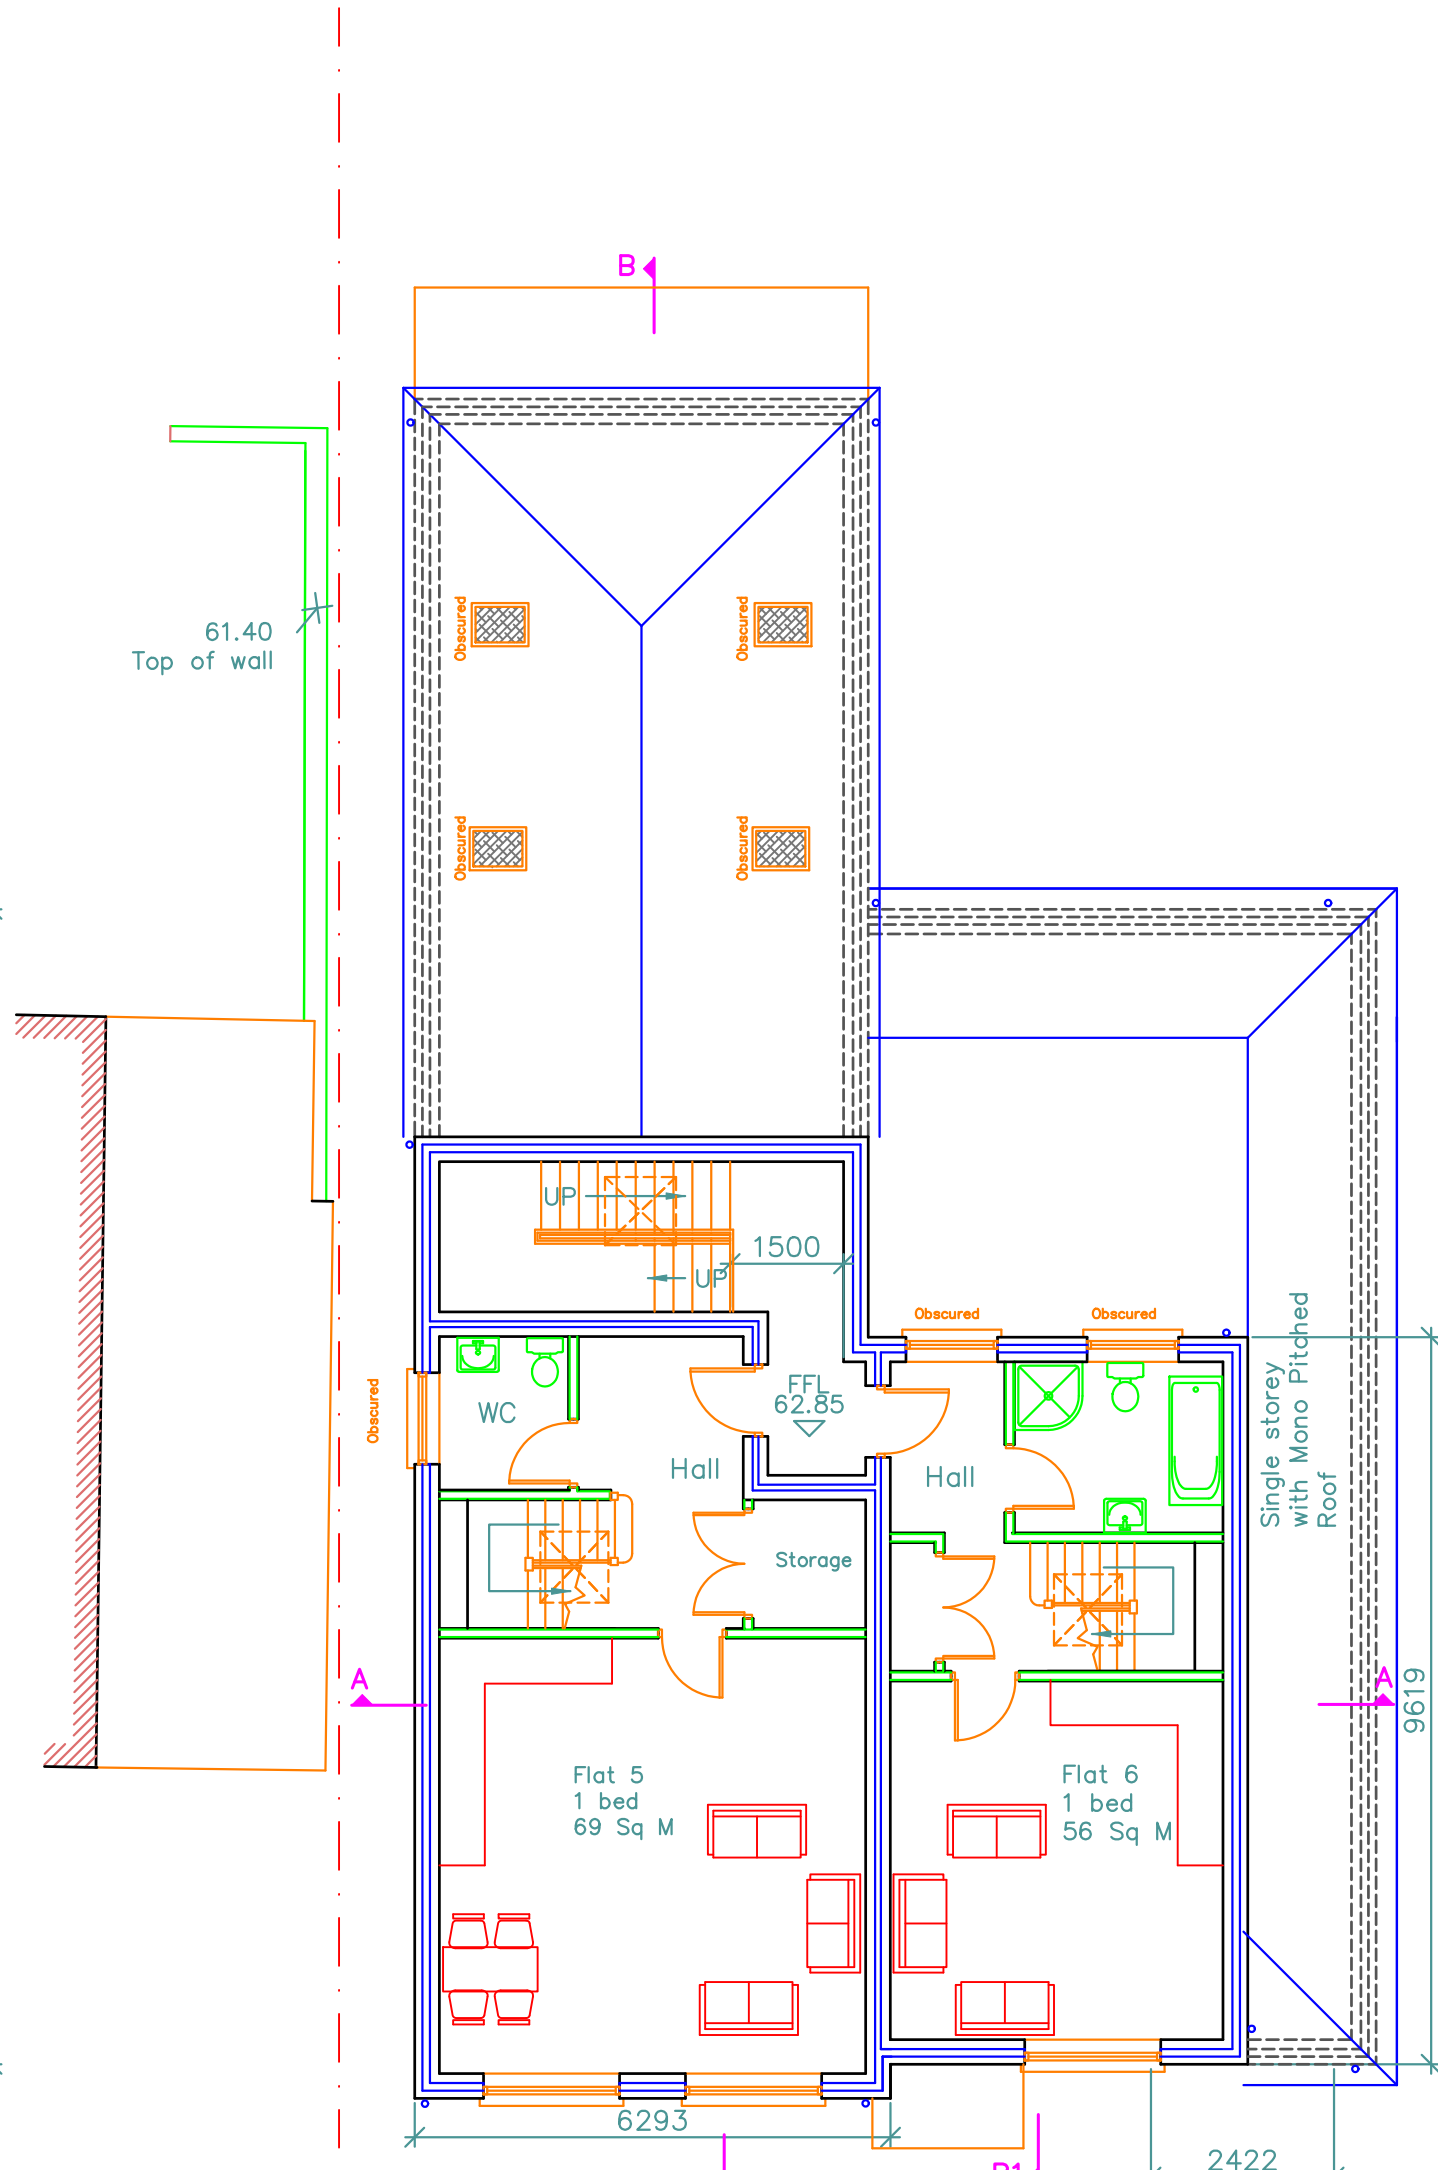

First Floor Plan


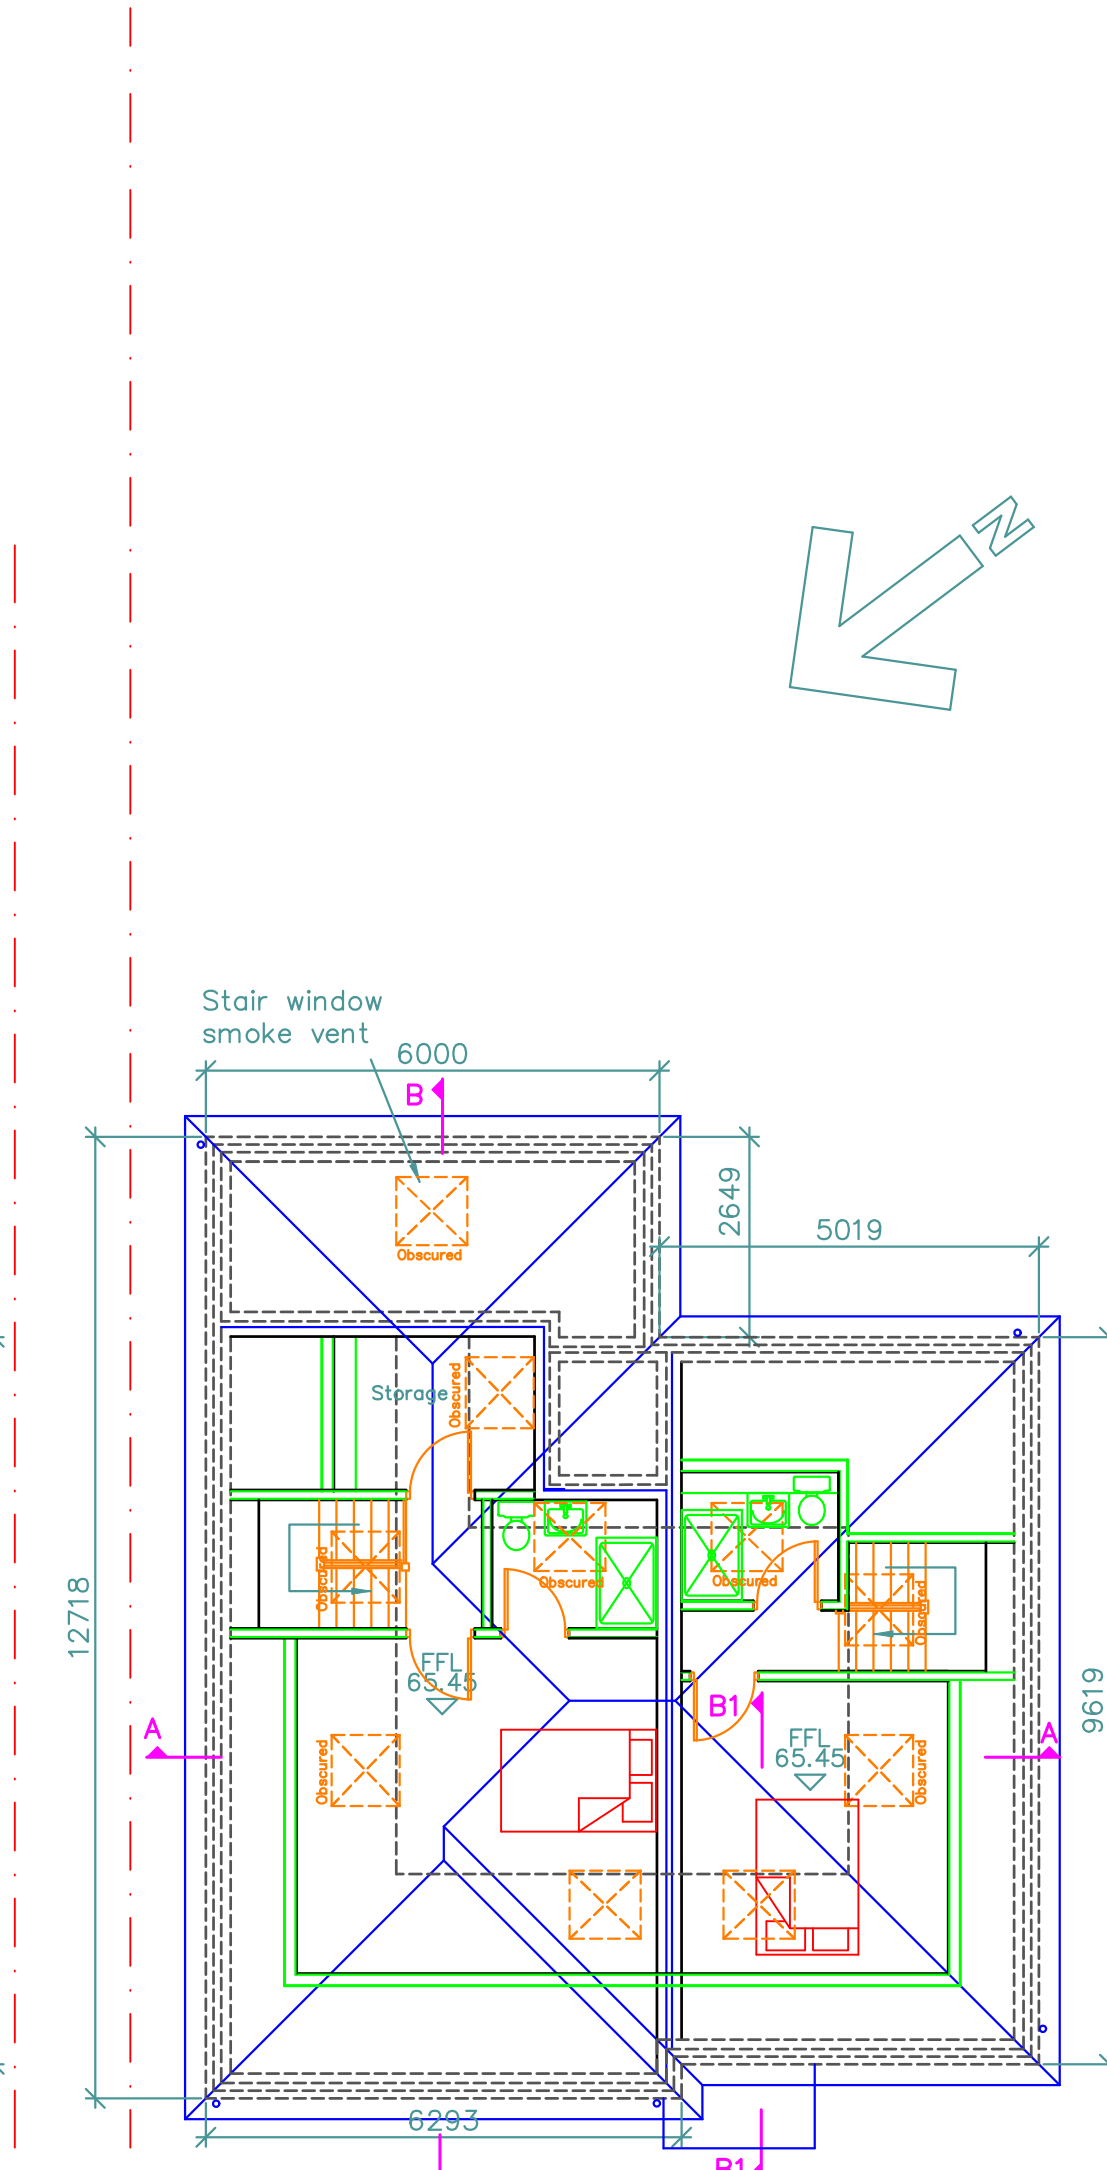


Attic Plan

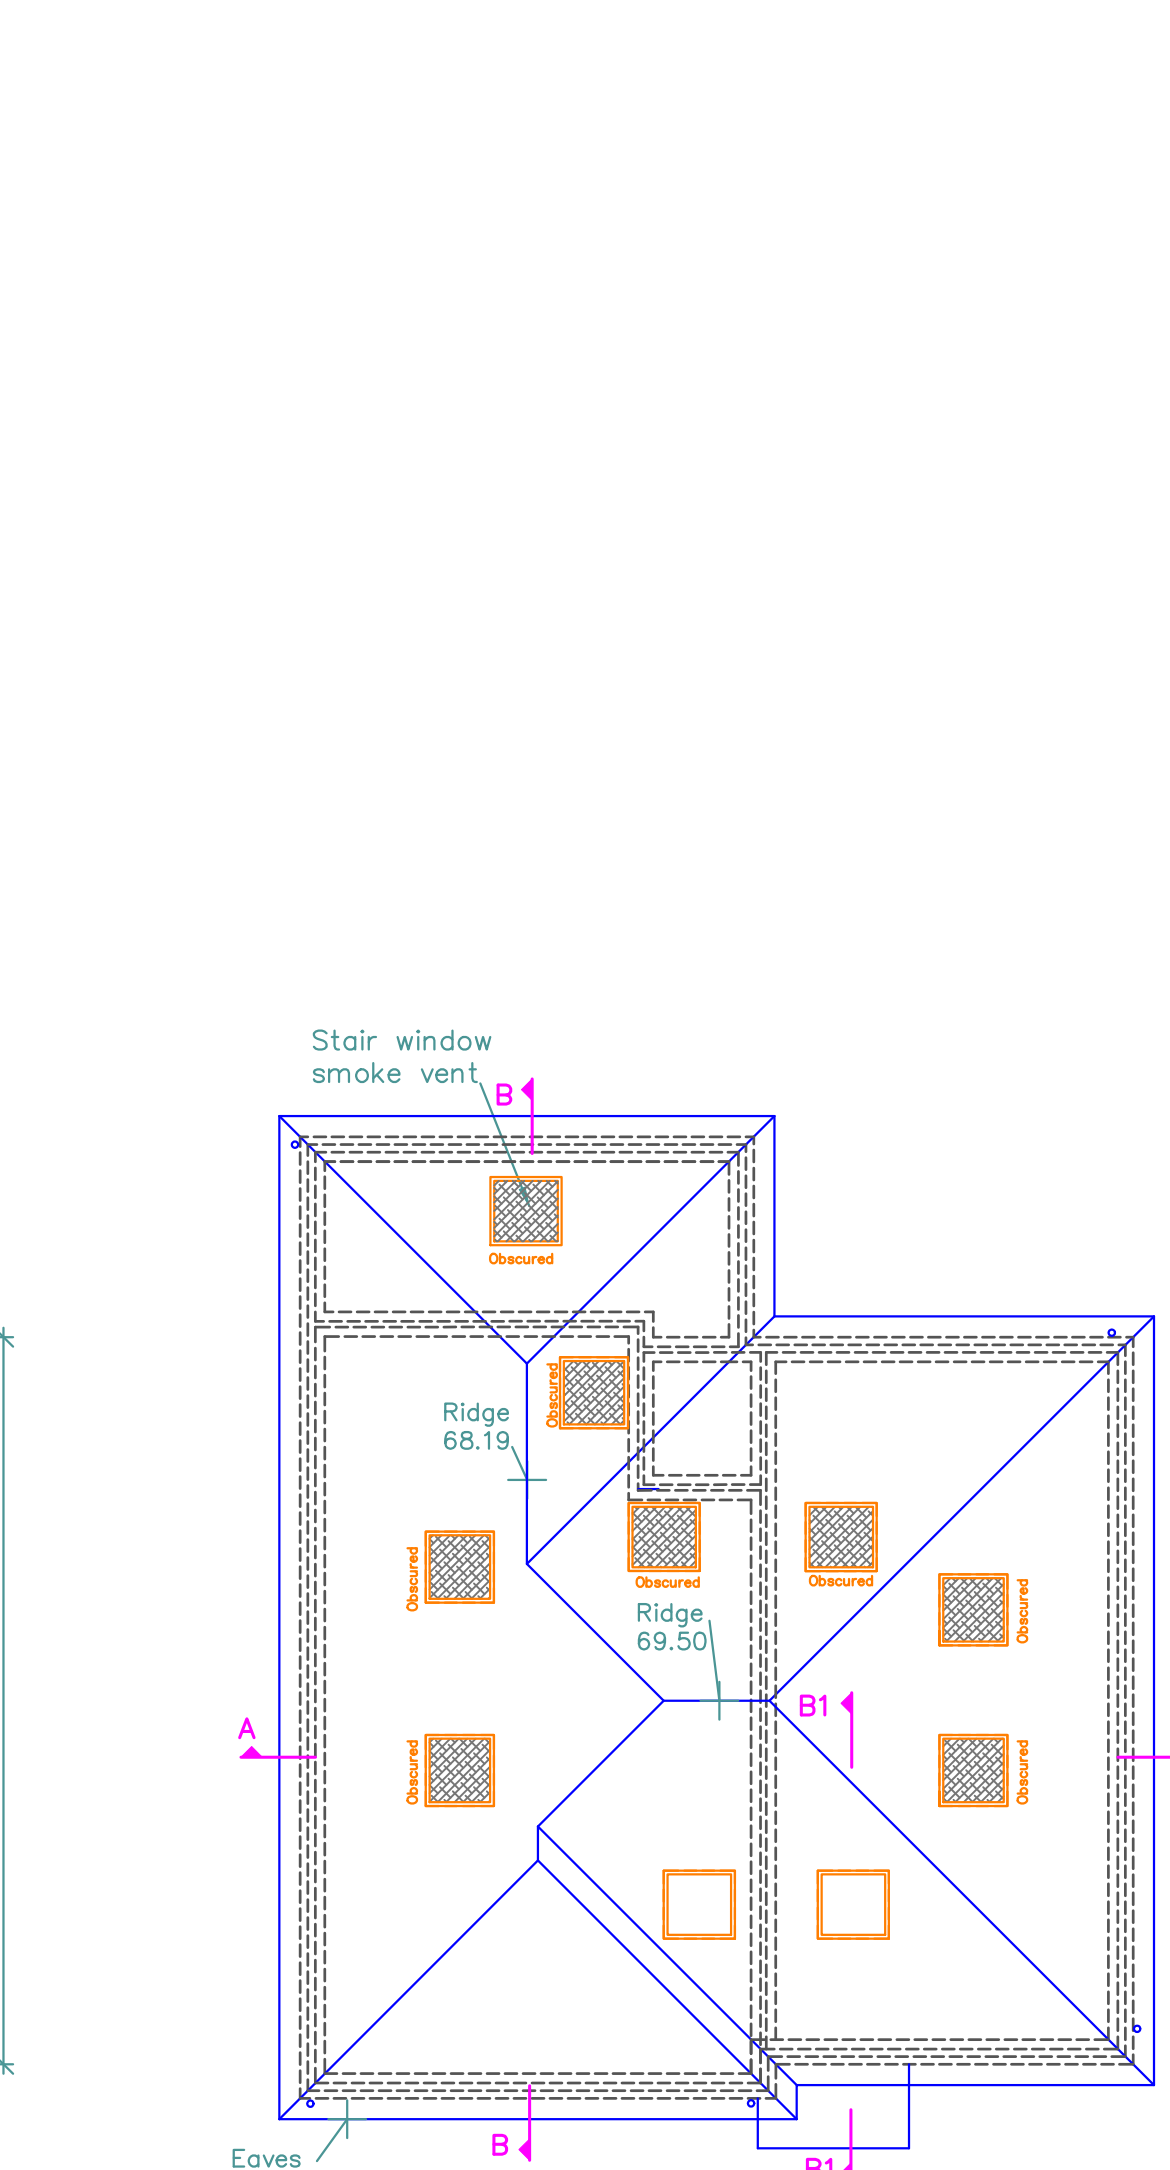


Roof Plan

1. Do not scale from this drawing.
 2. All dimensions to be checked on site before ordering materials or commencing work.
 3. In case of discrepancies in drawings, calculations or details refer to TOWERS ASSOCIATES, for clarification: Unilateral decisions by contractors will not be accepted.
 4. For any information not covered by these drawings refer to TOWERS ASSOCIATES, for clarification: Unilateral decisions by contractors will not be accepted.
 5. The contractor must ensure that work is being carried out to the latest revisions of all the working drawings.
 6. It is the contractors responsibility to inform the local authority before work commences on site, and at all prescribed stages of work. All to the District Surveyors satisfaction.
 7. If work commences on site before full plans approval has been given, TOWERS ASSOCIATES accept no responsibility for any additional work or materials that the District Surveyor may require.
 8. This drawing and all copies produced there from remain the copyright and property of TOWERS ASSOCIATES. It may only be reproduced by TOWERS ASSOCIATES and all copies must be returned to TOWERS ASSOCIATES if demanded.
- By using this drawing the user and his or her employer signify their agreement of the above terms and conditions.

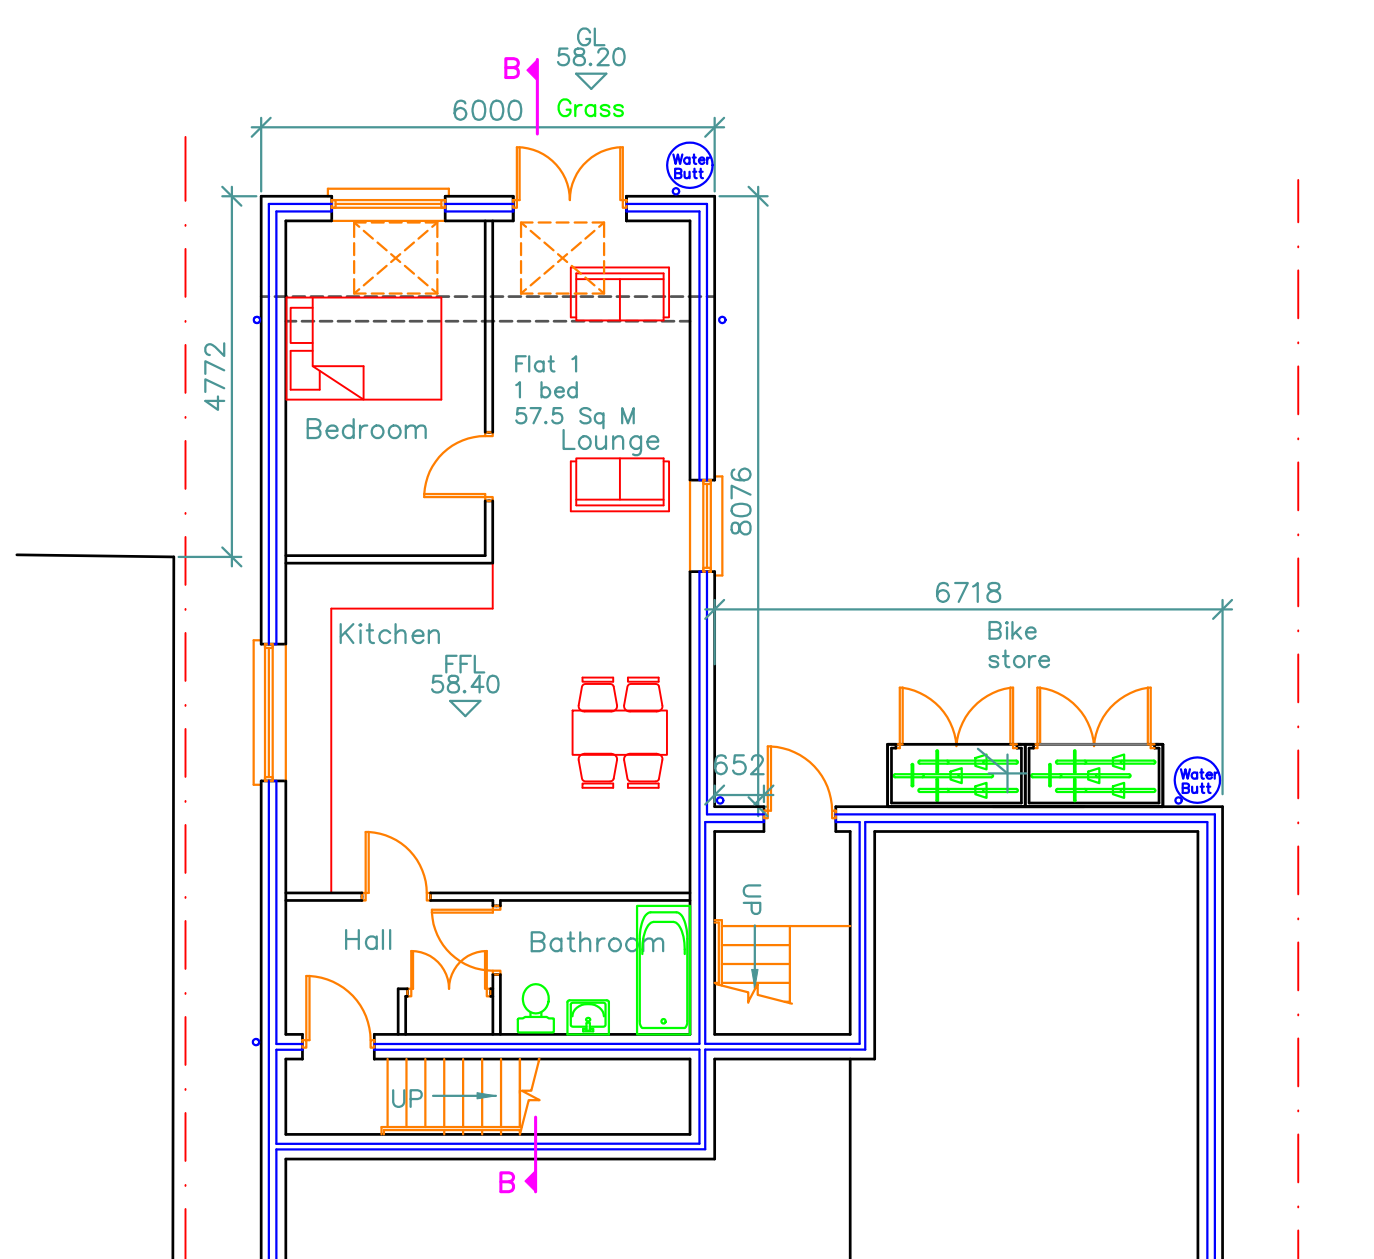
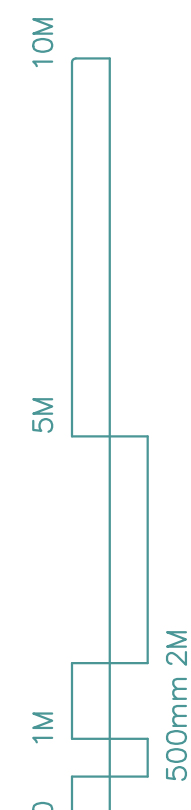


Lower Ground Floor Plan

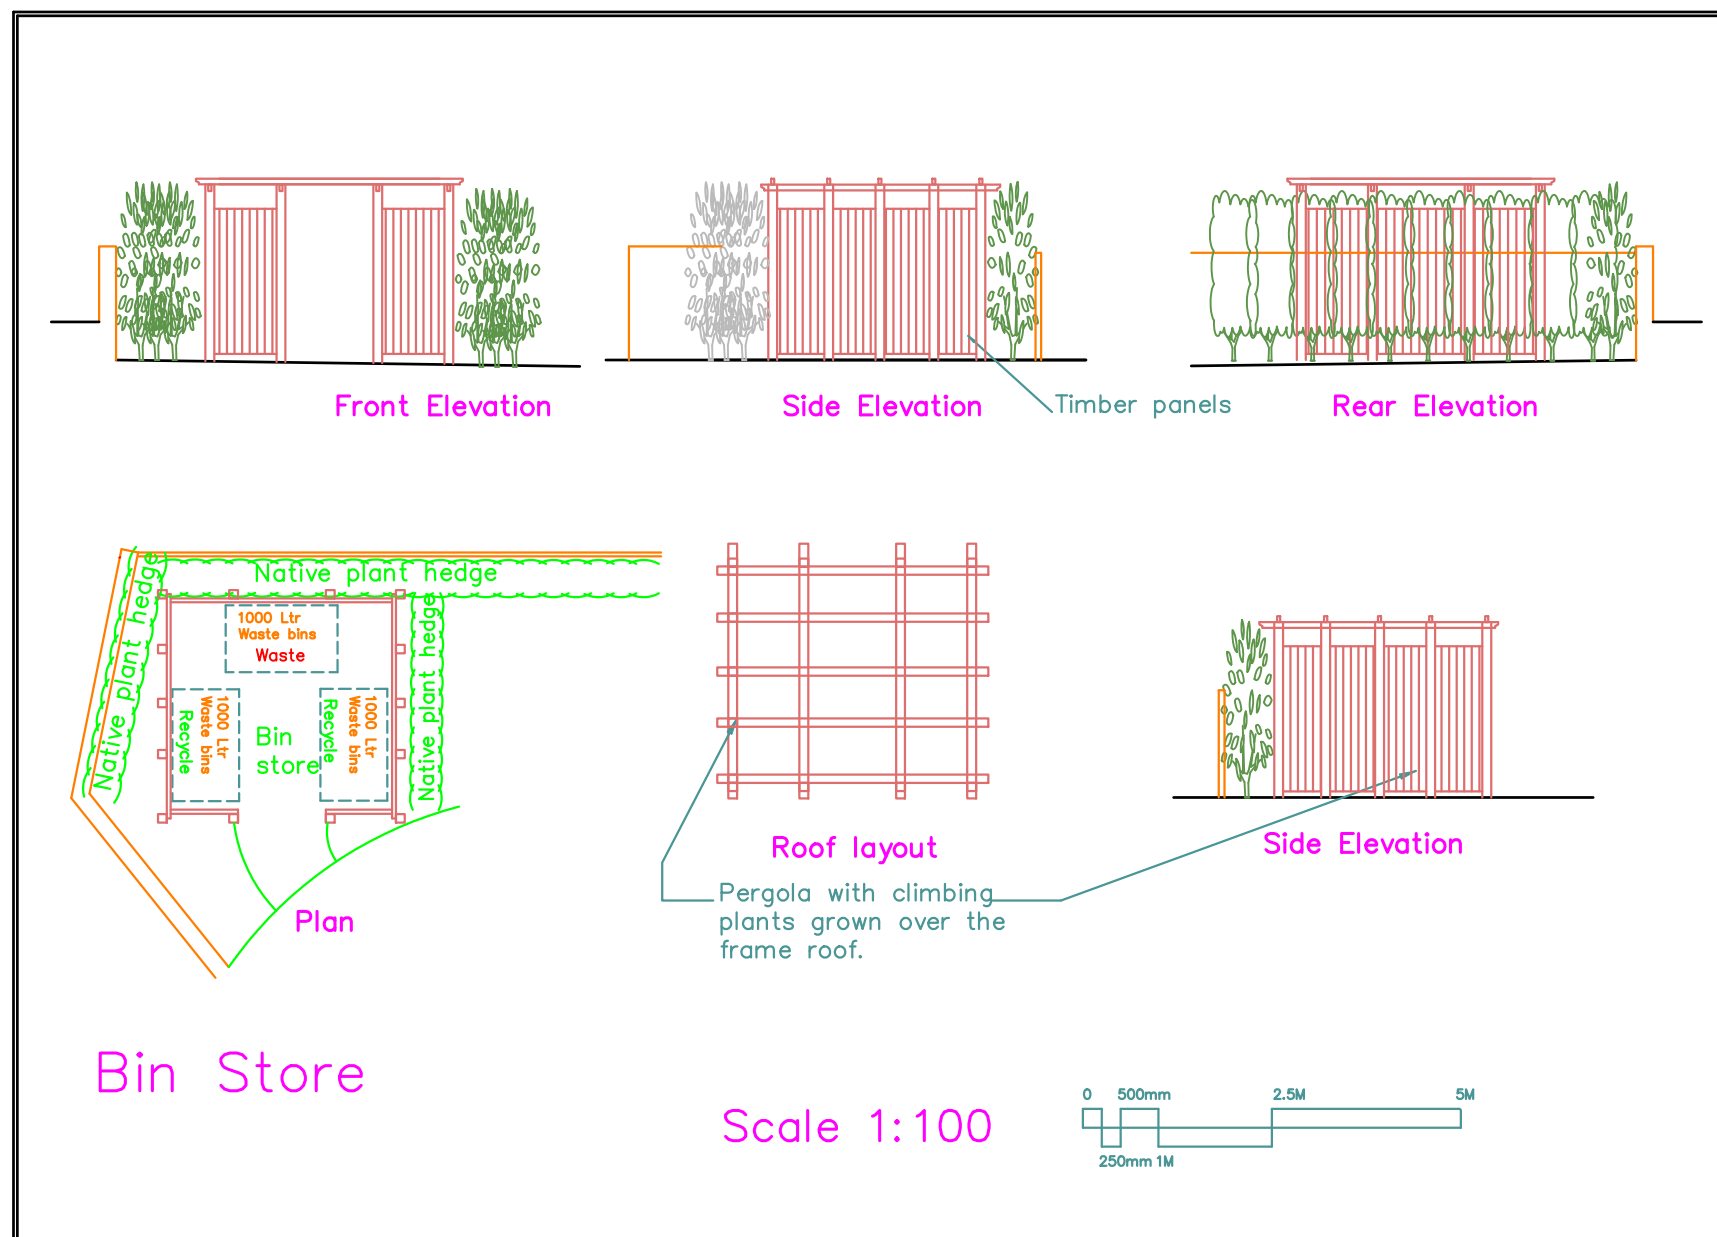

Bin Store

Scale 1:100

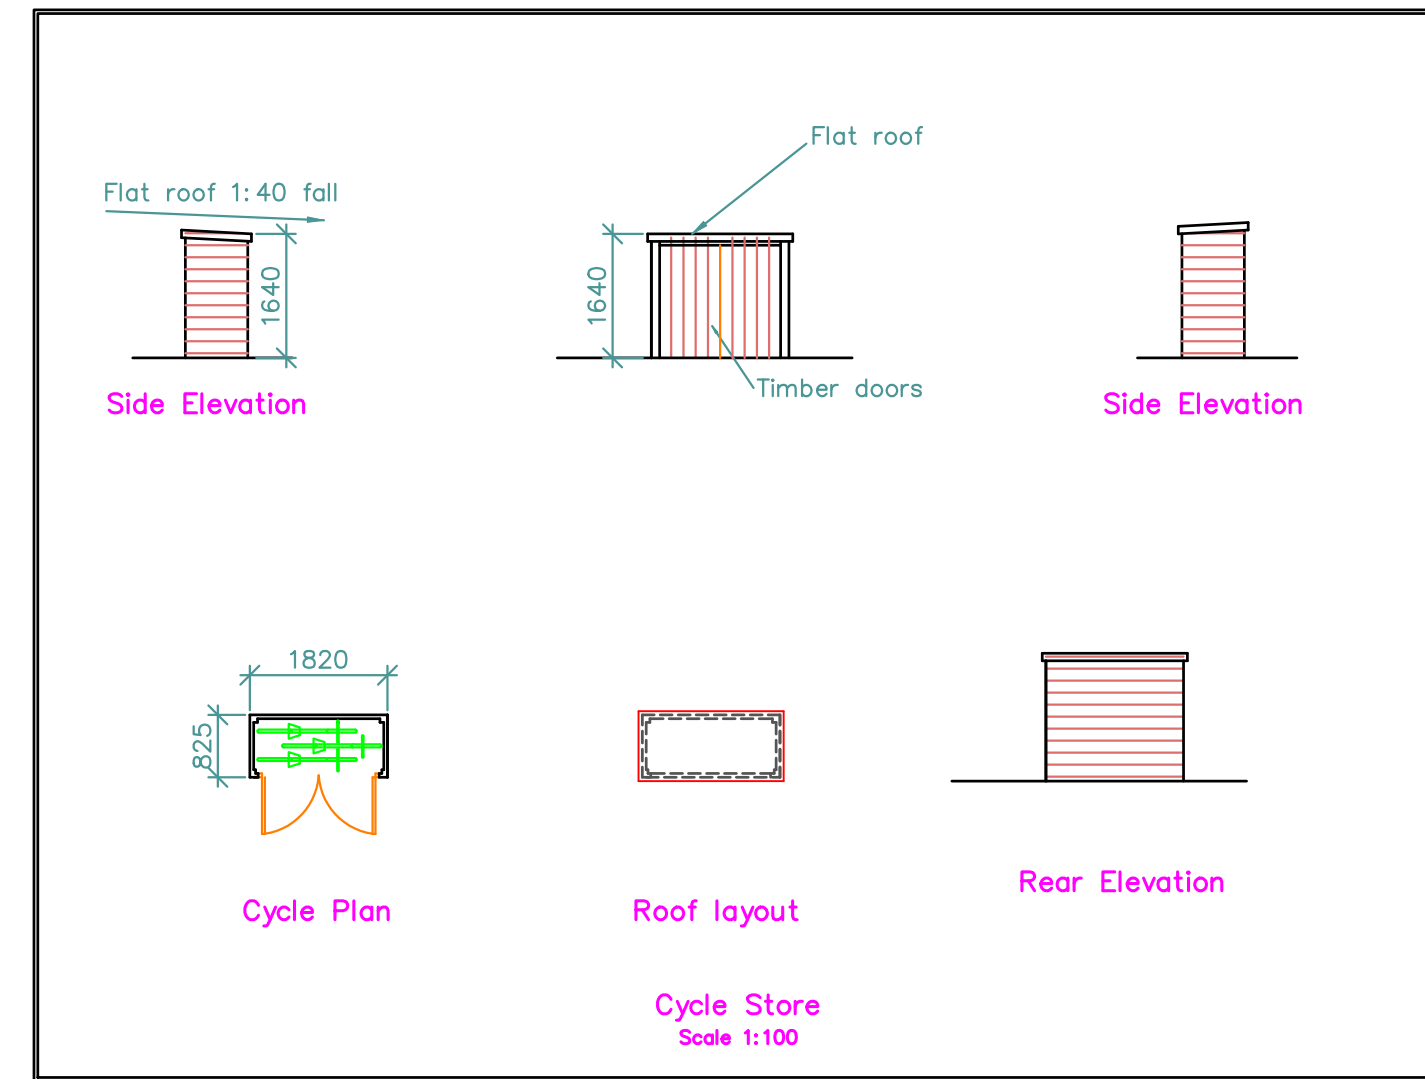 

Cycle Plan

Roof layout

Cycle Store

Rear Elevation

D	Nov 18	Detached cycle store replaced with Attached cycle store. RWP added.
C	Mar 16	Minor revisions as preapp advice
B	Feb 16	Reduced to 6 Flats
A	Dec 15	Revised layout
REV.	DATE	DESCRIPTION
JDB		219 Swakleys Road, Ickenham
TITLE		
Proposed Building Layout		
DRG. No.	2902-04	REV. D
SCALE	1:100	DRN. BY JTD
		DATE Apr 15
		CHECKED PDN
		DATE Apr 15
TOWERS ASSOCIATES		
Harefield Oil Terminal, Harvil Rd, Harefield, MIDDX. UB9 6JL.		
FAX. 01895 814664		
TEL. 01895 812822		