




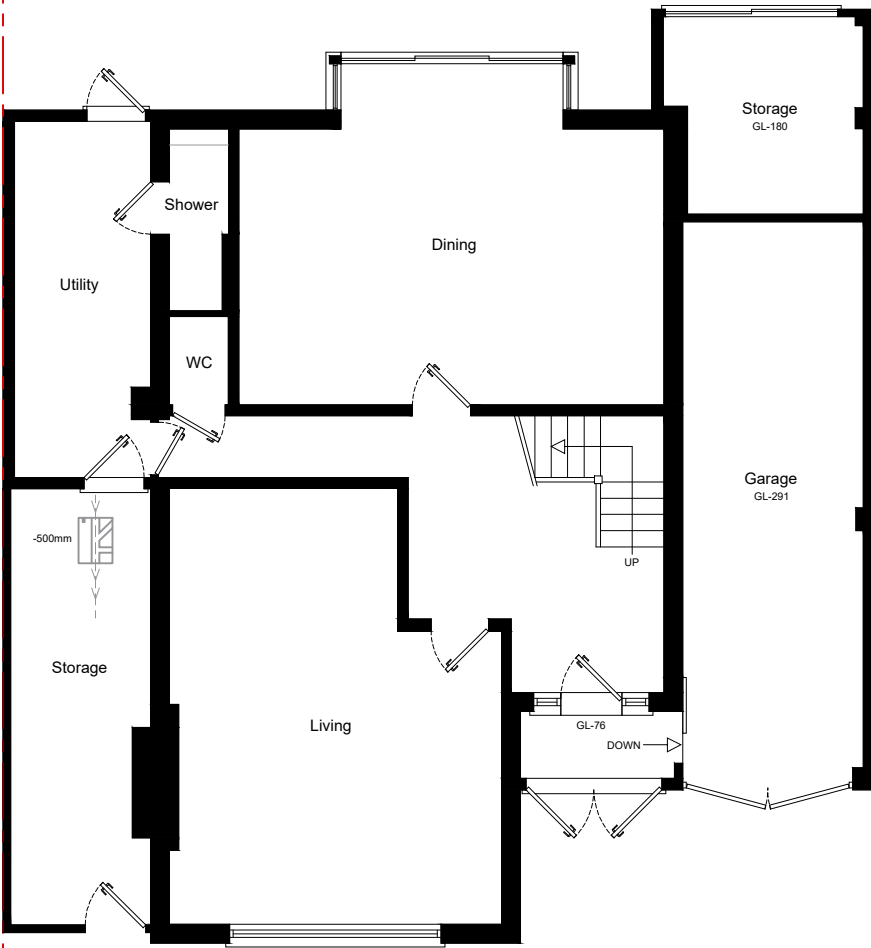


Existing Ground Floor Plan
Scale 1:100

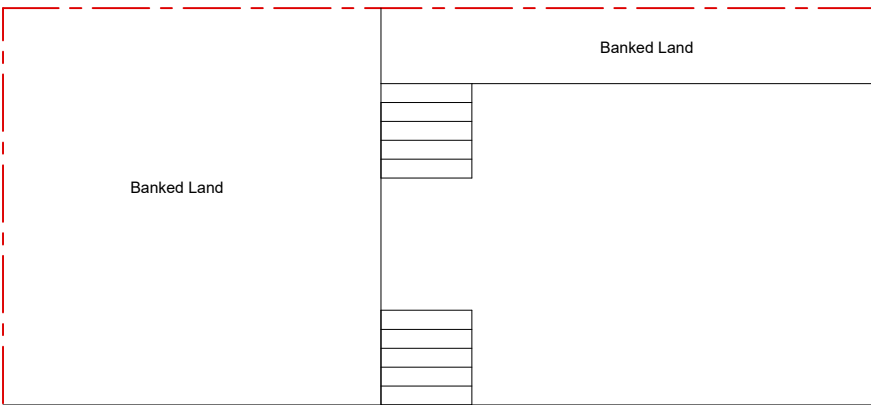


Existing First Floor Plan
Scale 1:100

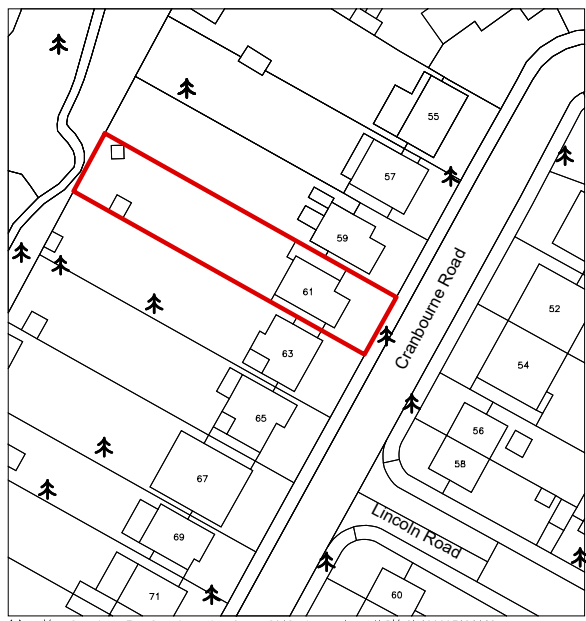

Location Plan Scale 1:1250

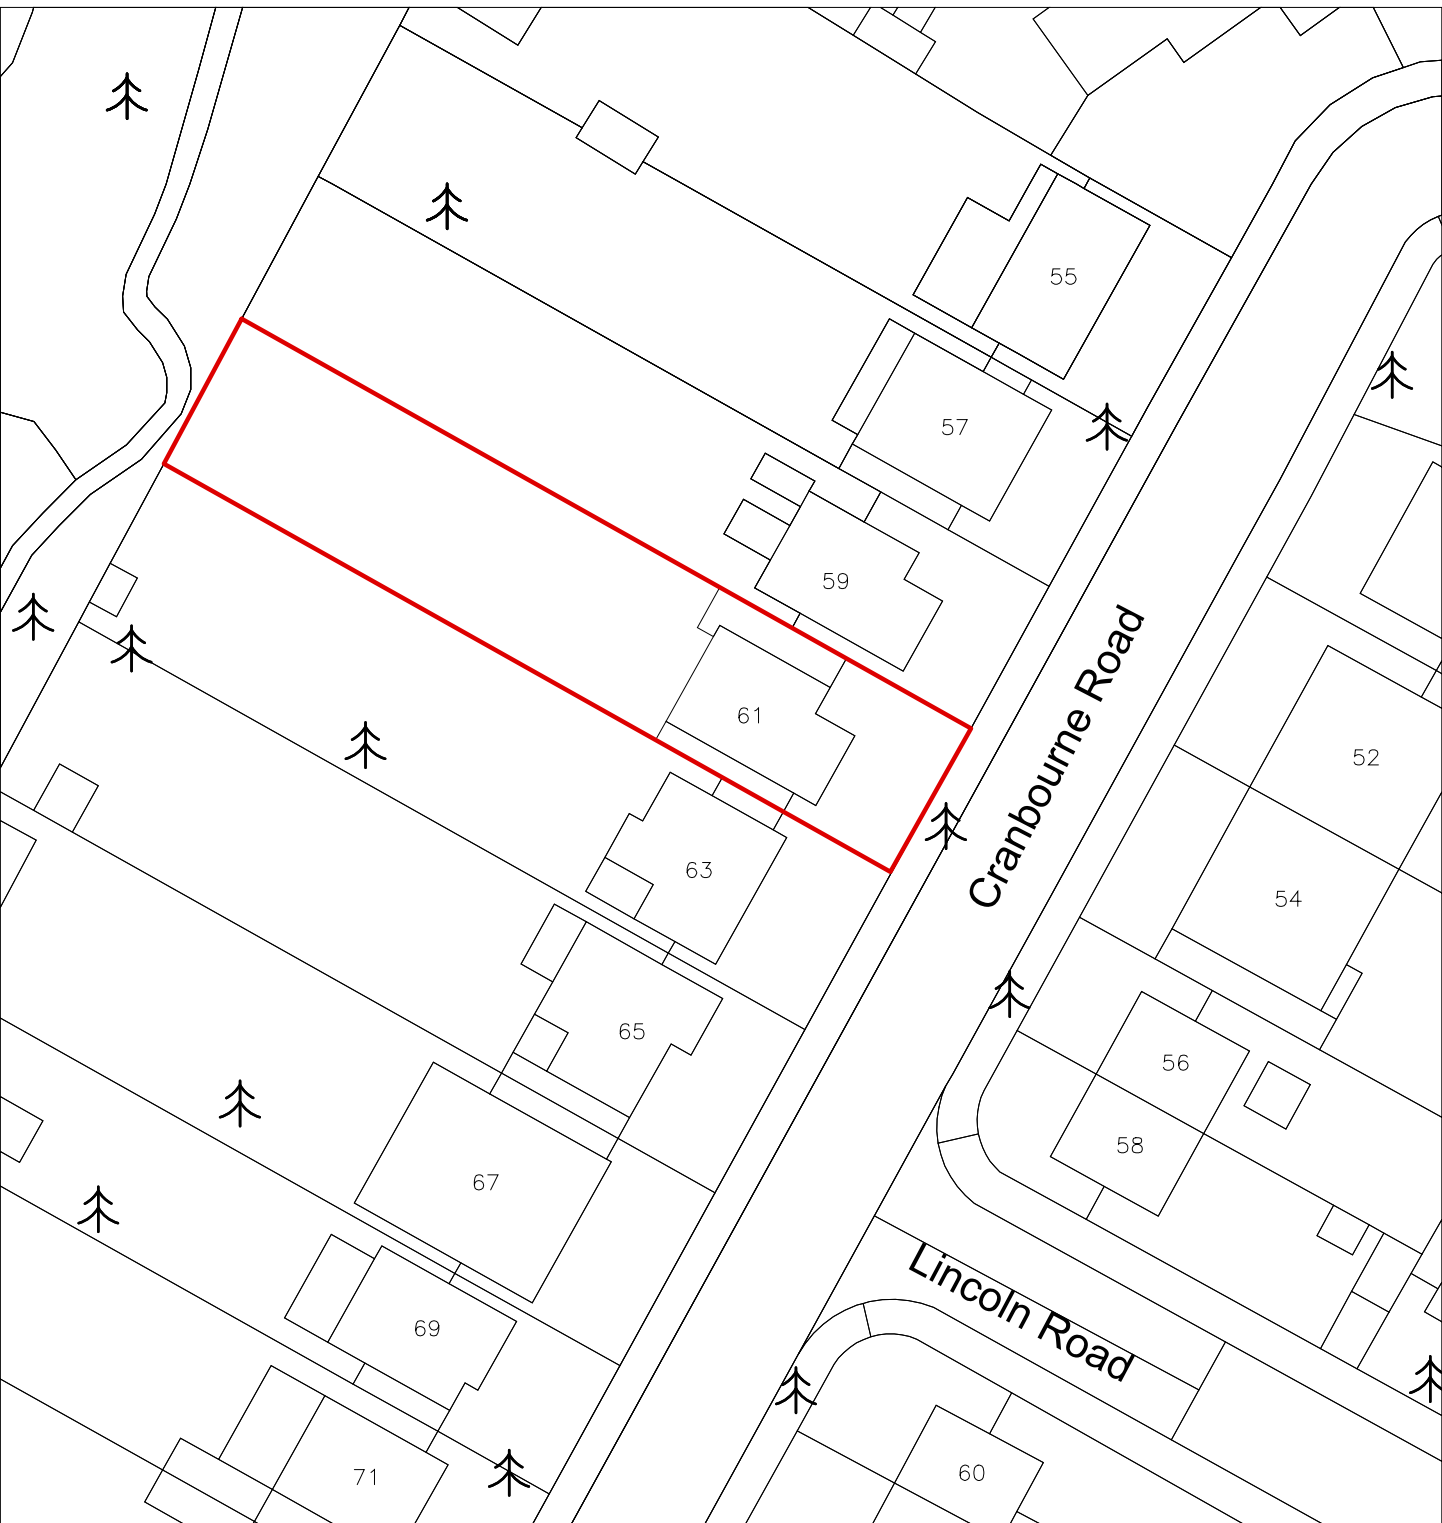


Existing Site Plan Scale 1:500

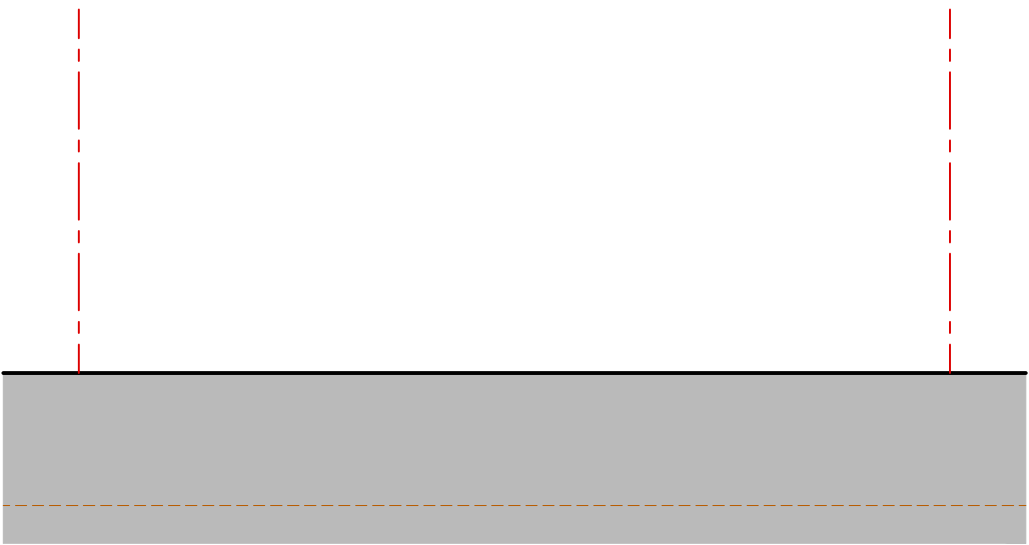


Existing Front Elevation
Scale 1:100



Existing Side Elevation
Scale 1:100

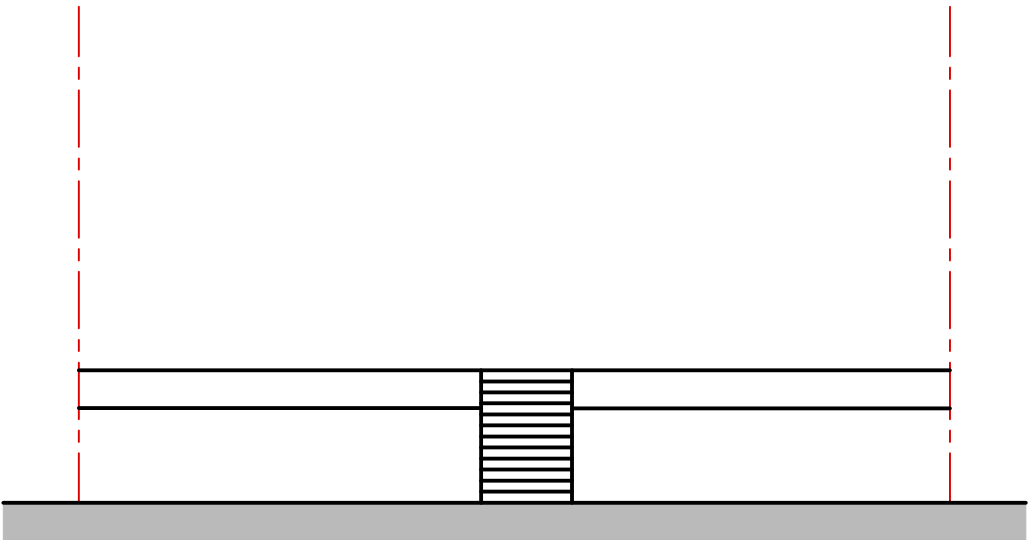

Existing Rear Elevation
Scale 1:100

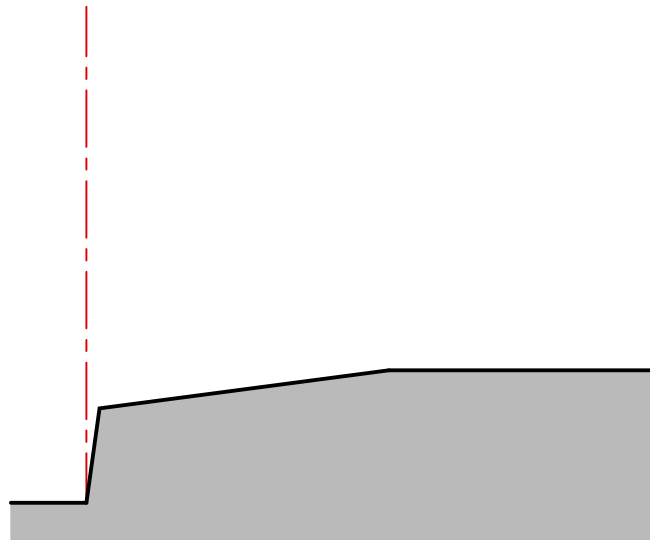

Existing Side Elevation
Scale 1:100