




WEST ELEVATION



NORTH ELEVATION




EAST ELEVATION

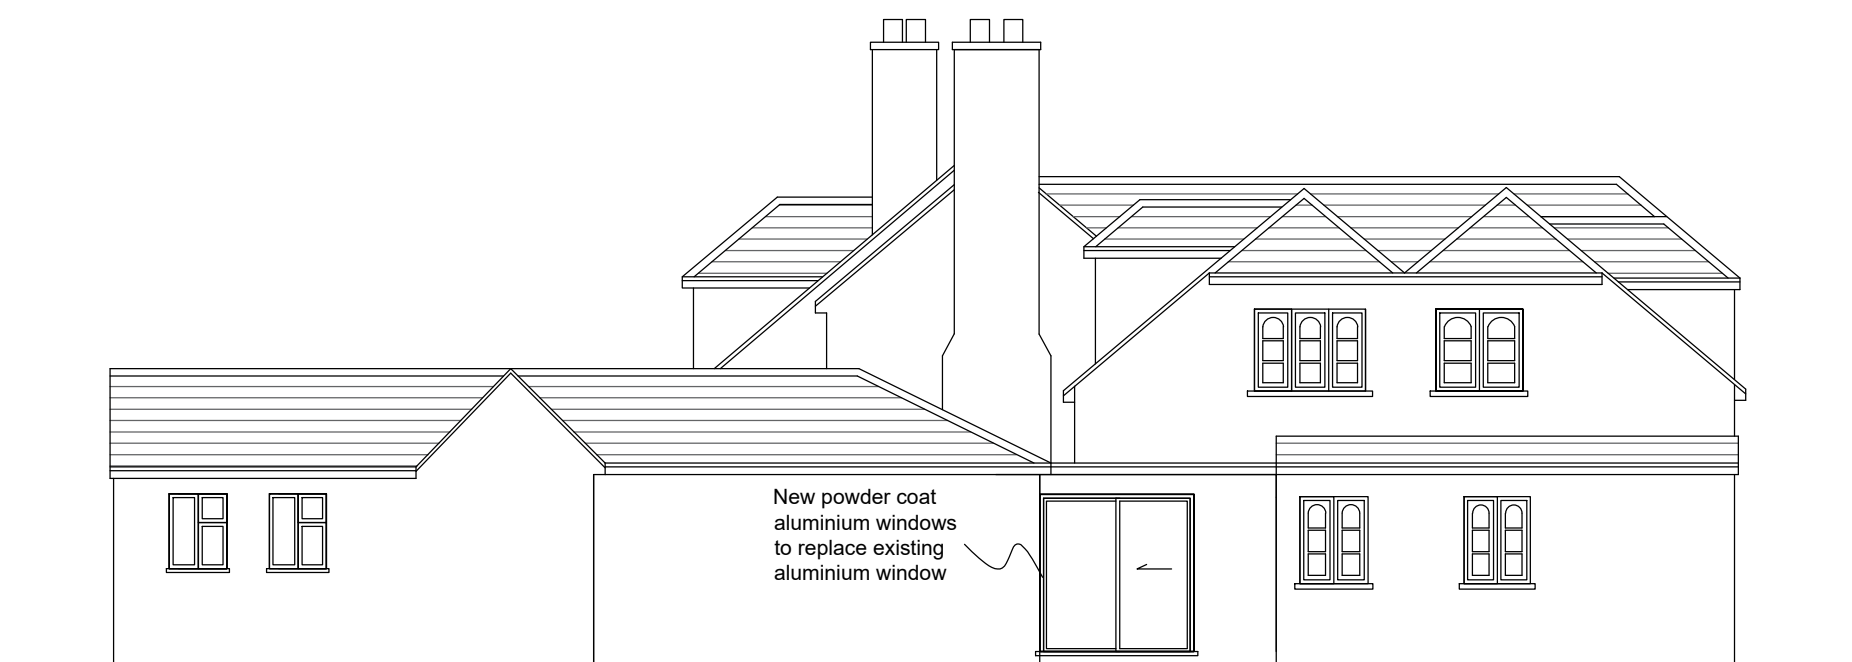

SOUTH ELEVATION

PROPSOED ELEVATIONS

15 The Avenue, Ickenham, Uxbridge UB10 8NR

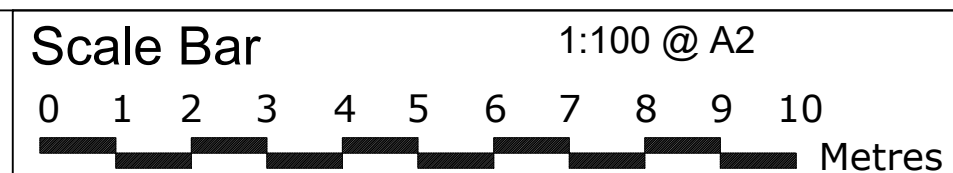

THE GILLETT MACLEOD PARTNERSHIP
Chartered Architects & Town Planning Consultants
1 High Road Old Eastcote Pinner Middlesex HA5 2EW tel. 0208 868 1333

Drg. No. 26/3722/03
Scale 1:100
Date 2/12/26
Drawn by KH

REVISION	
(C)	drawer