


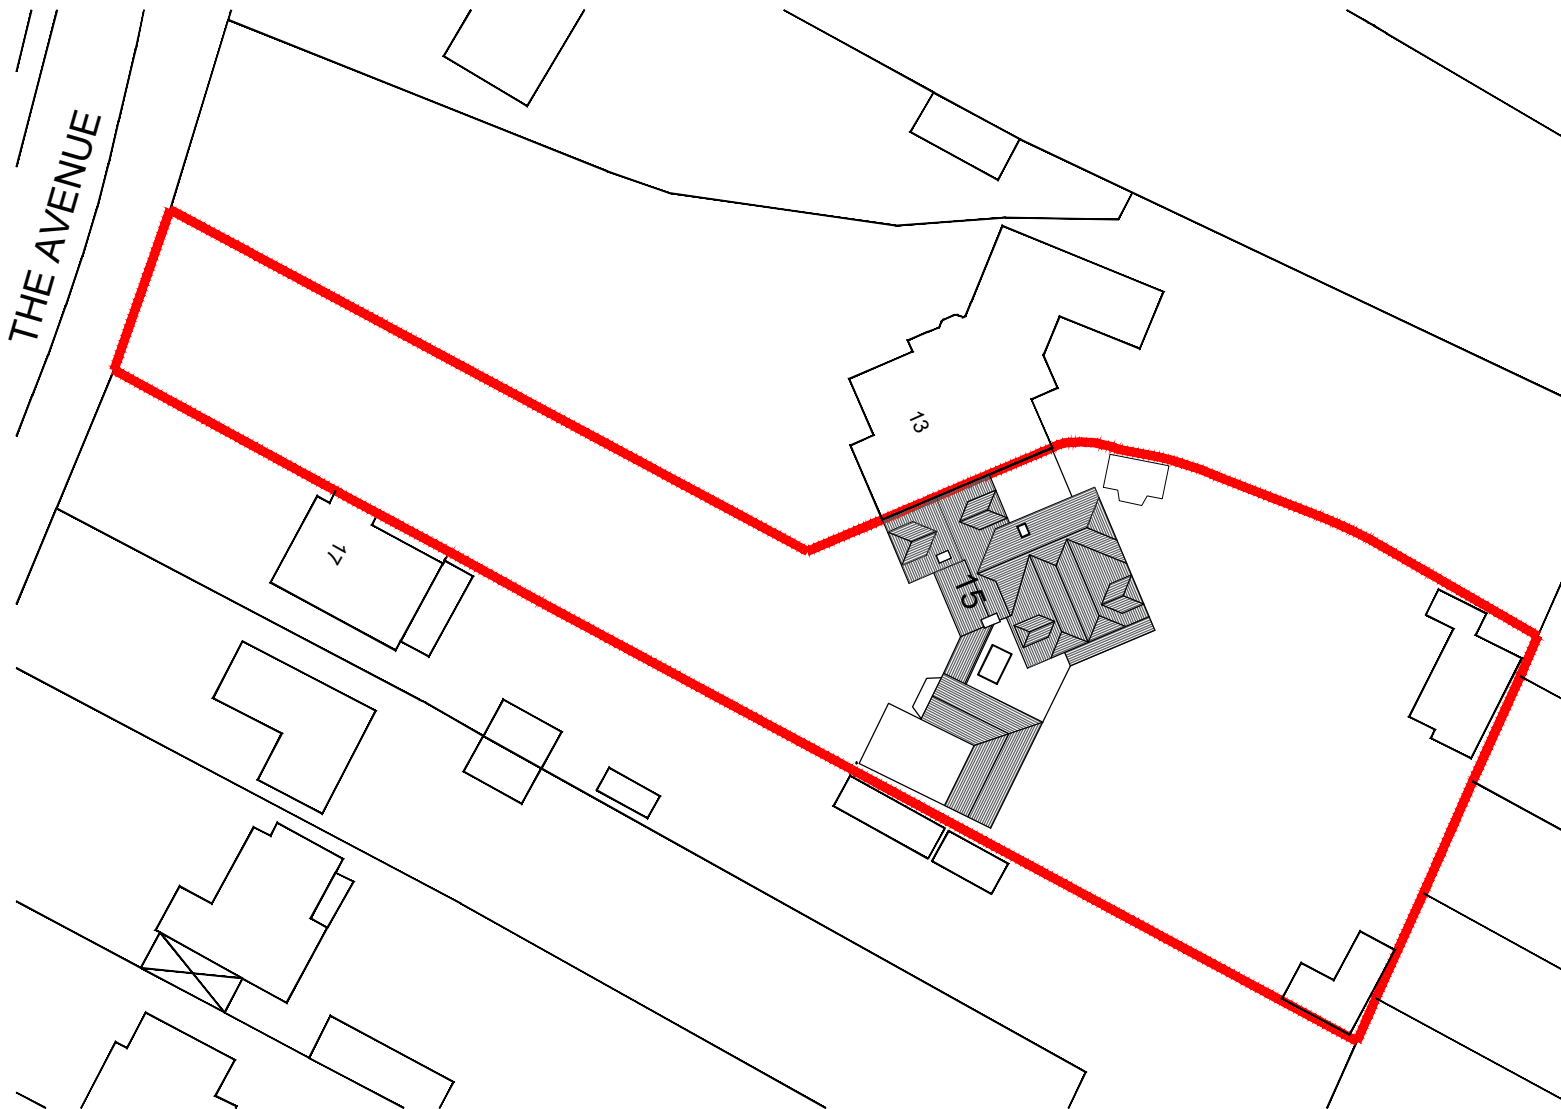

PROPOSED
SITE PLAN

15 The Avenue, Ickenham, Uxbridge UB10 8NR



THE GILLETT MACLEOD PARTNERSHIP
Chartered Architects & Town Planning Consultants
1 High Road Old Eastcote Pinner Middlesex HA5 2EW tel. 0208 868 1333

Drg. No.	26/3722/01
Scale	1:500@A4
Date	13/10/26
Drawn by	KH