



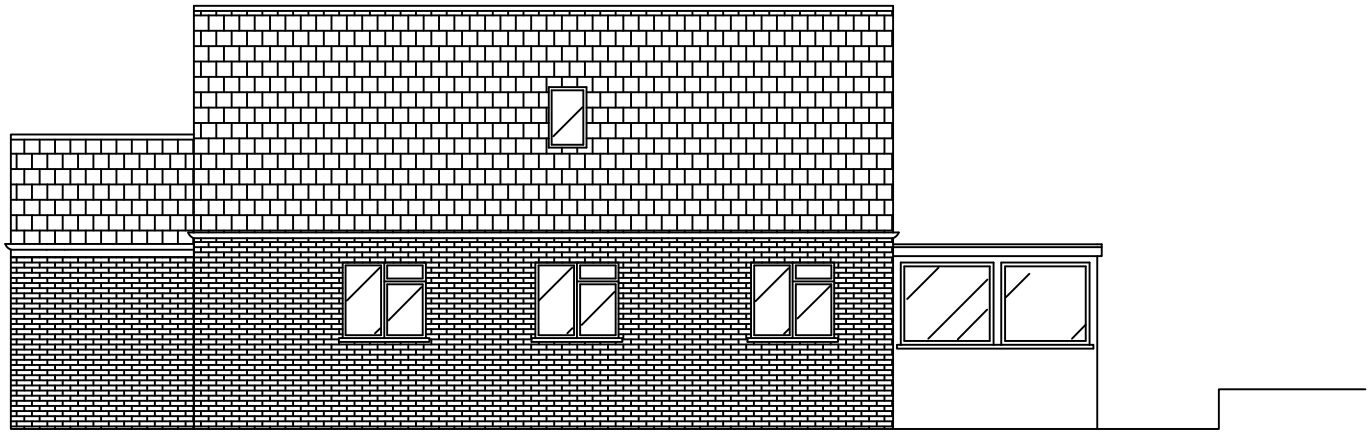

EXISTING SIDE ELEVATION

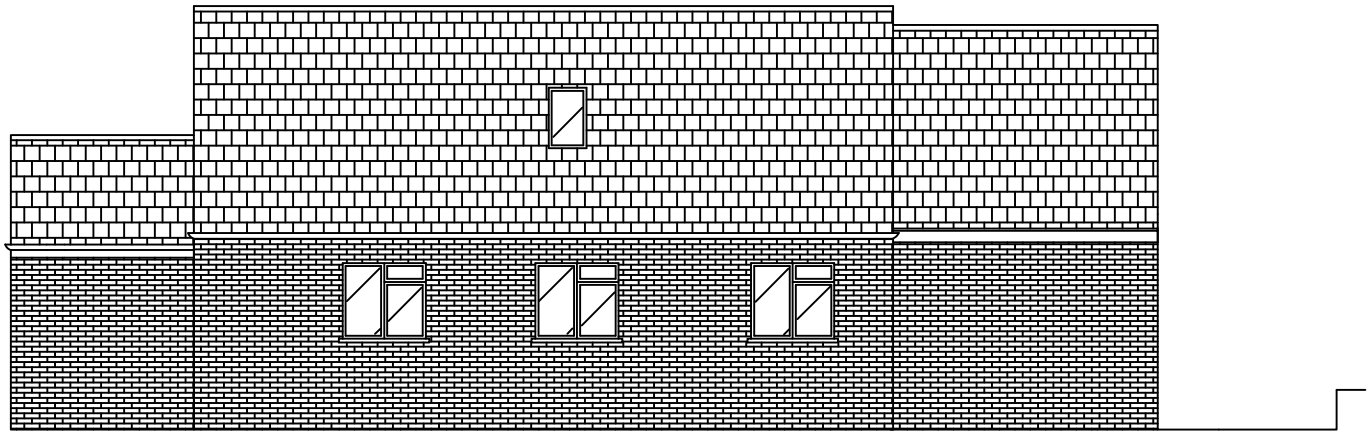

PROPOSED SIDE ELEVATION



Note:
This drawing has been drawn to scale for the purposes of obtaining local authority approval. Any measurements required for construction must not be scaled from this drawing.

All structural elements to be agreed with local authority Building Control prior to commencement of works.

Attention is drawn to the provisions of the party wall act 1996. Legal boundaries should be determined by others.

É

REVIVE
Planning and Historic Building Consultancy

M: 07702322072
T: 020 79782304
E: reviveplanning@live.co.uk



client
Mr Wayne Gunpot
11 Walnut Way, HA4 6TA

project
Householder Planning Application
Single Storey Front, Rear & Side Extensions And Roof Extension
Involving Raising Ridge Height & Resizing Side Dormers

drawing title
Existing & Proposed Side Elevation

date	scale	dwn
March 2014	1:100@A3	JP

drawing number	sheet no.	rev
107	1 of 1	

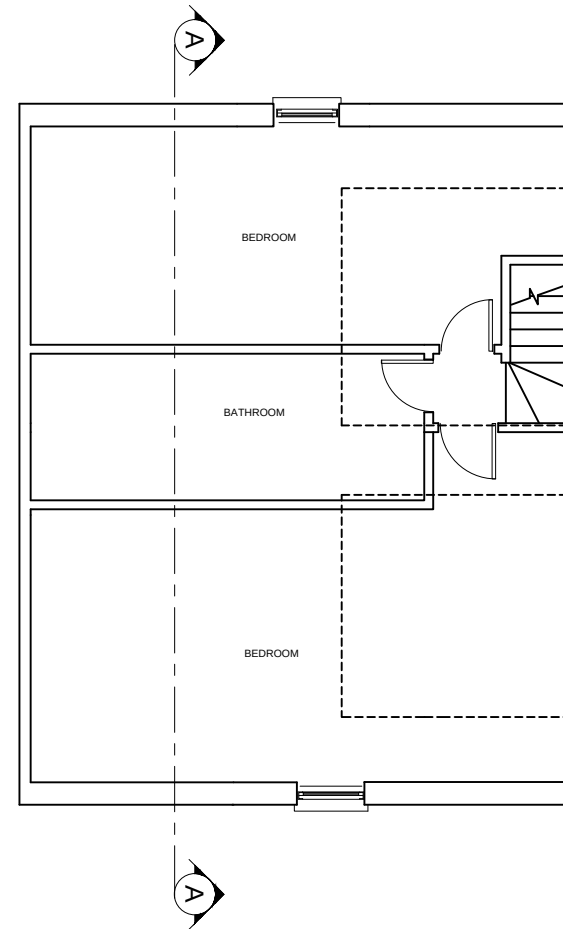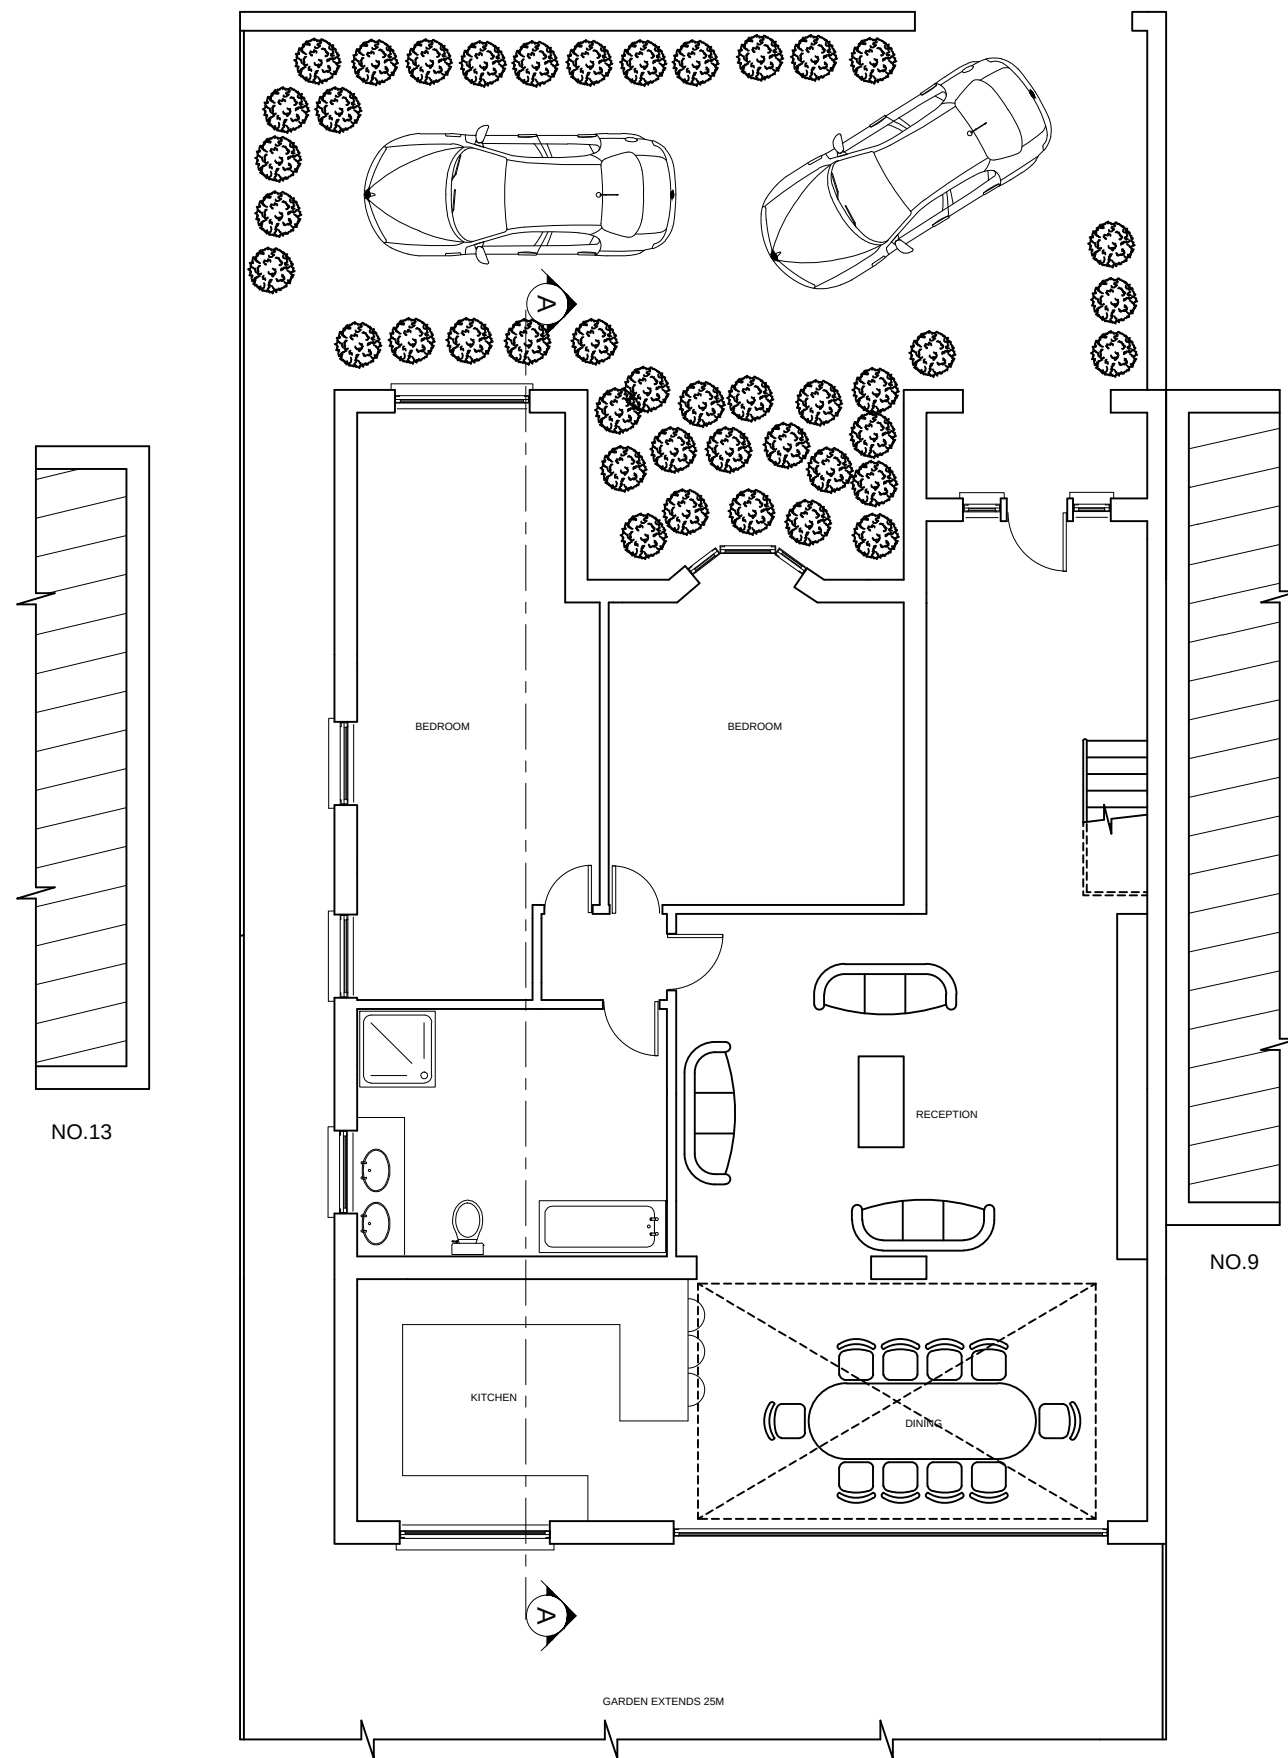

Note:
This drawing has been drawn to scale for the purposes of obtaining local authority approval. Any measurements required for construction must not be scaled from this drawing.

All structural elements to be agreed with local authority Building Control prior to commencement of works.

Attention is drawn to the provisions of the party wall act 1996. Legal boundaries should be determined by others.

REVIVE
Planning and Historic Building Consultancy

M: 07702322072
T: 020 79782304
E: reviveplanning@live.co.uk

client
Mr Wayne Gunpot
11 Walnut Way, HA4 6TA

project
Householder Planning Application
Single Storey Front, Rear & Side Extensions And Roof Extension
Involving Raising Ridge Height & Resizing Side Dormers

drawing title
Proposed Floor Plans

date March 2014	scale 1:100@A3	dwn JP
drawing number 102	sheet no. 2 of 6	rev A