




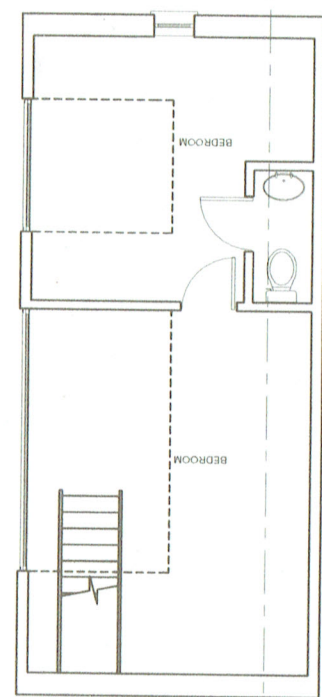

FIRST FLOOR PLAN

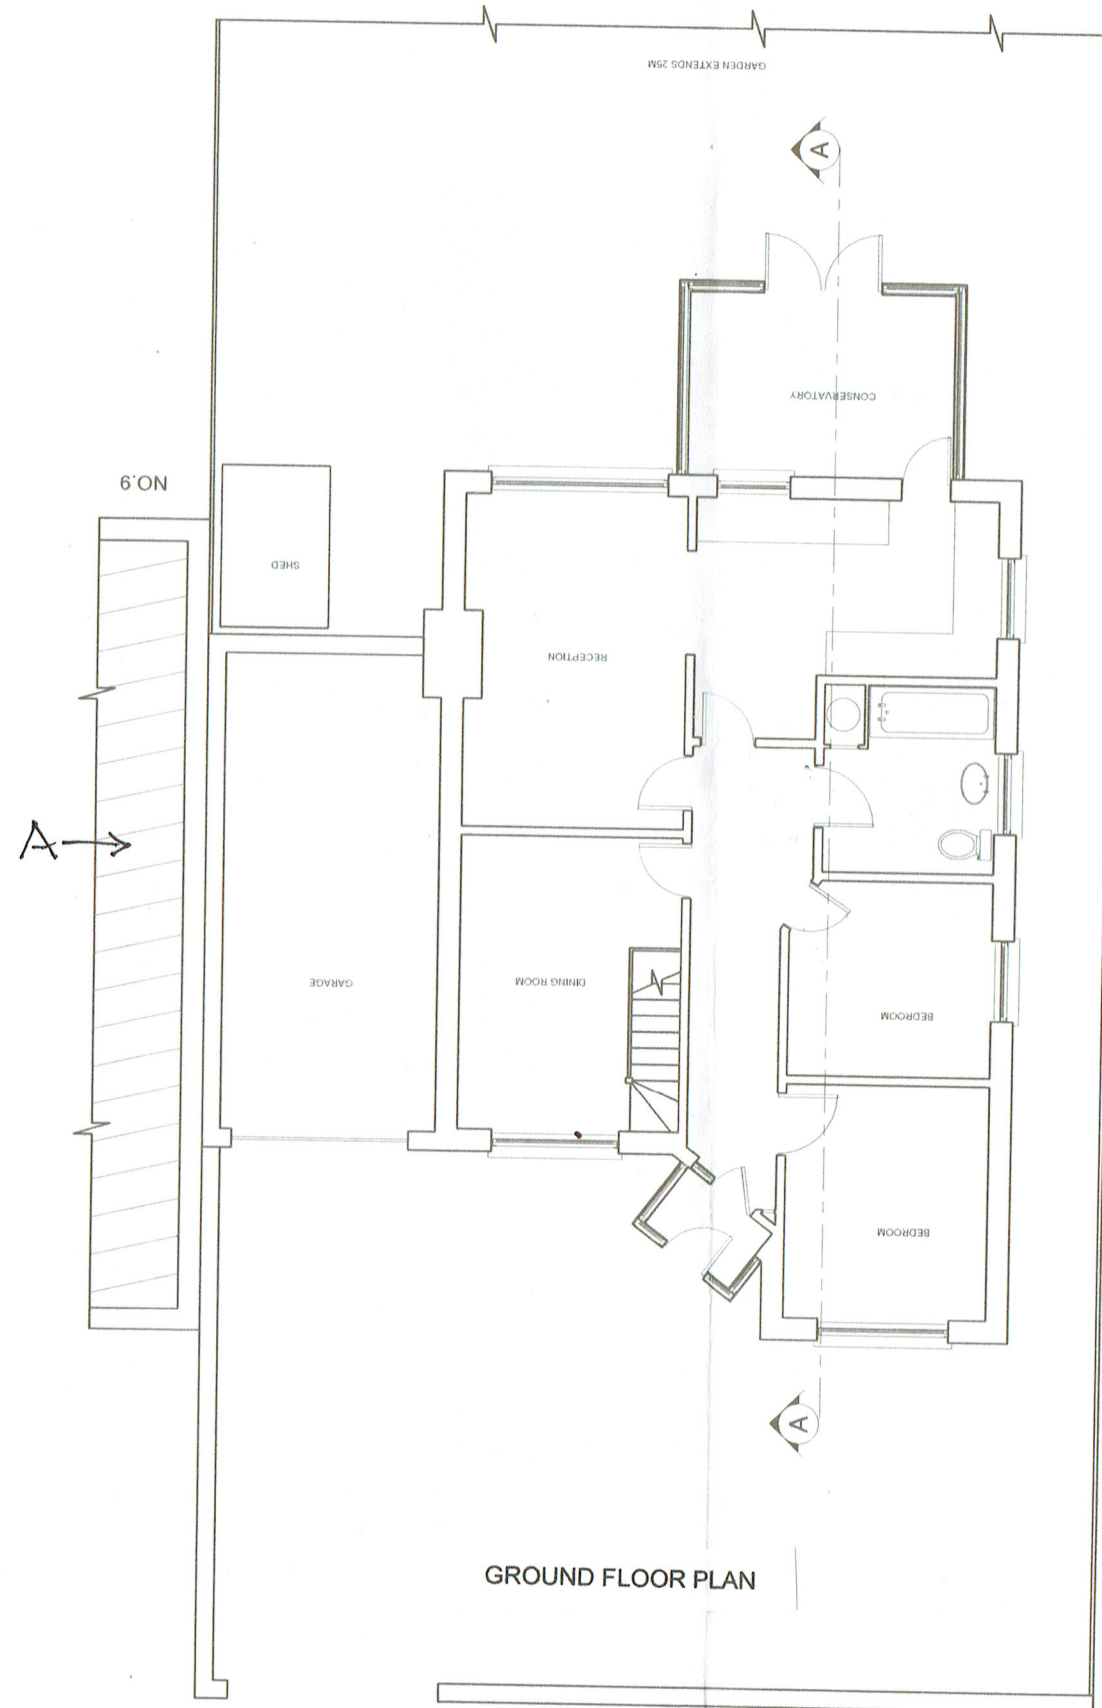

GROUND FLOOR PLAN

 

PROPOSED SEMI DETACHED HOUSES
AT No. 11 WALNUT WAY
RUISLIP
MIDDLESEX HA4 6TA

EXISTING PLANS

Drawing No. 11/EX/1

Date
19.06.15

Scale
1:100