



EXISTING




NO.11
EXISTING FRONT ELEVATION

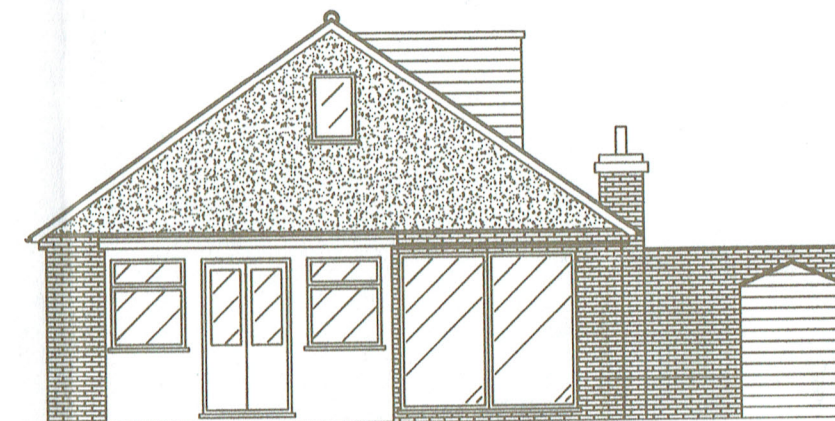


EXISTING REAR ELEVATION

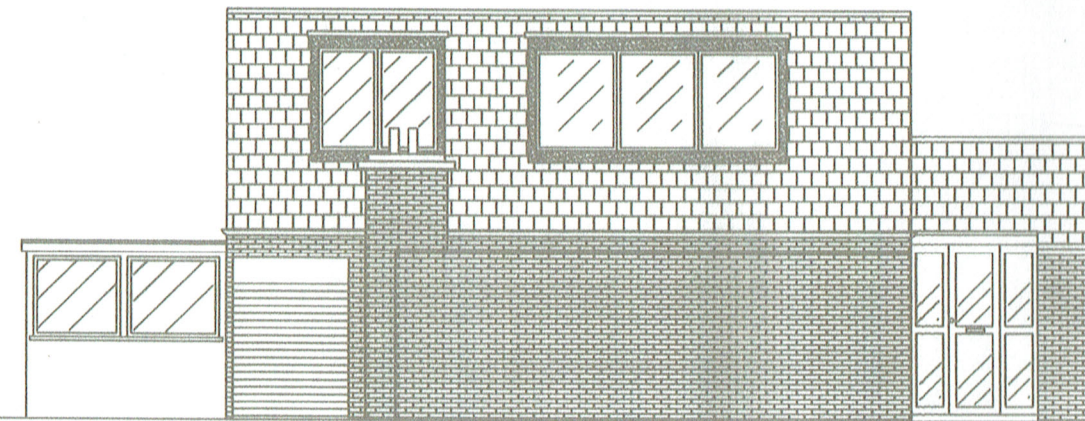

EXISTING SIDE ELEVATION 'A'

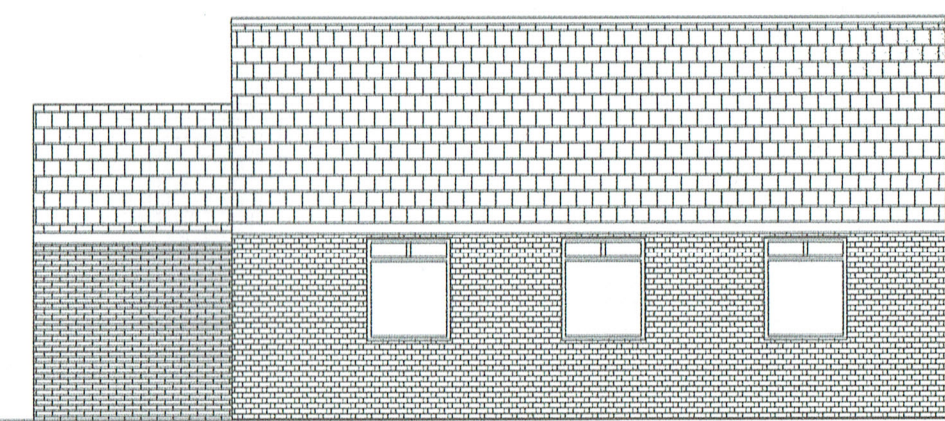

EXISTING SIDE ELEVATION 'B'

 

				Date 19-06-15	Scale 1:100
PROPOSED SEMI DETACHED HOUSES AT No. 11 WALNUT WAY RUISLIP MIDDLESEX HA4 6TA				EXISTING ELEVATIONS	
				Drawing No. 11/EX/2	